


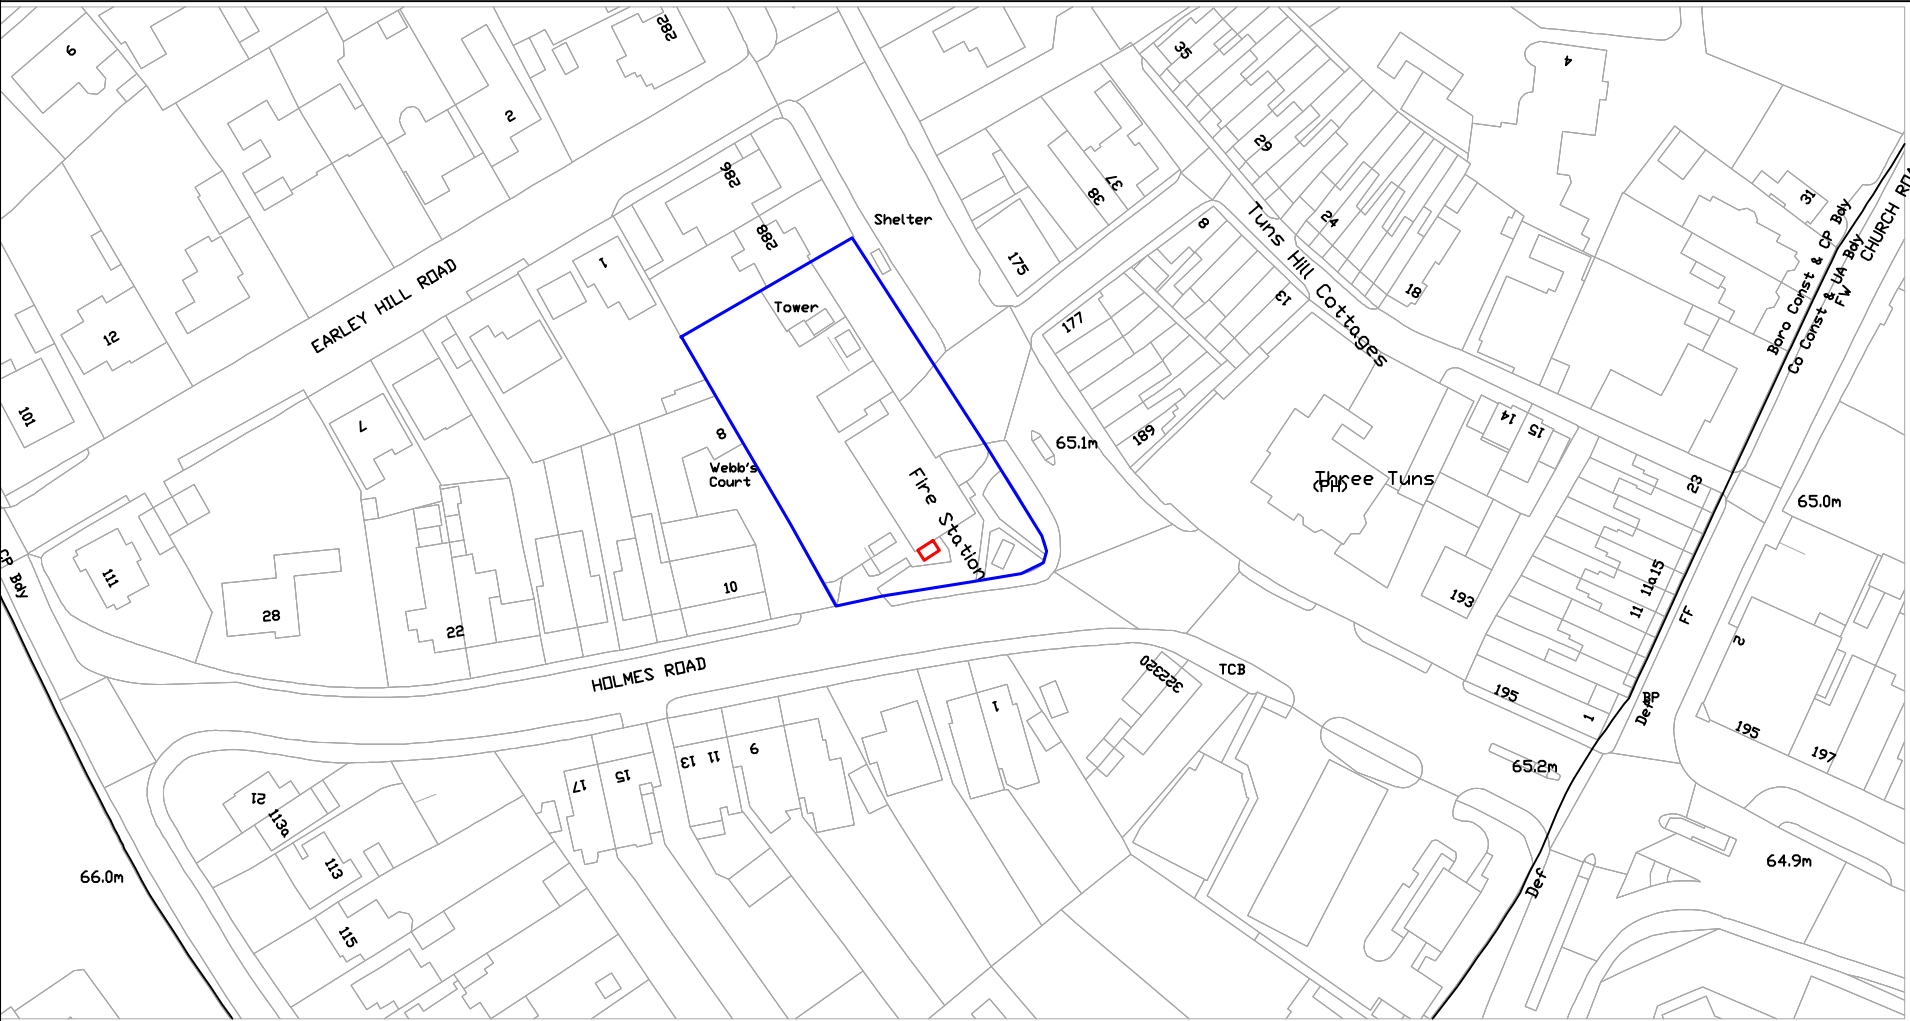

KEY:

Property Boundary

Development Area

CLIENT:
Royal Berkshire Fire & Rescue Service

PROJECT:
PROJECT TITLE: Wokingham Road - PSDS Works
PROPERTY ADDRESS: Wokingham Road Fire Station,
302-316 Wokingham Rd,
Reading,
RG6 1LT

DRAWING TITLE: Wokingham Road Fire Station Location Plan
DRAWING No: 5229549-200

PAPER SIZE: A4	DRAWN BY: CD	CHECKED BY: JA	CO-ORD CHECK BY: MTS
SCALE: 1:1250	DATE: 22/11/24	DATE: 22/11/24	DATE: 22/11/24

STATUS:
01. DESIGN
02. DESIGN CONCLUSION
03. PLANNING
04. PRODUCTION INFORMATION
05. BUILDING REGULATIONS
06. TENDER
07. CONSTRUCTION
08. FINAL CONSTRUCTION
09. SPARE

DRAWING STATUS: 03
01. PRELIMINARY
02. FOR COMMENT
03. FOR APPROVAL
DRAWING STATUS: 03

AtkinsRéalis

AtkinsRéalis, The Hub, 500 Park Avenue, Acton West,
Bristol BS3 4BT
Tel: 01454 662000
Email: bristol@atkinsrealis.com