


Datum 40.00m

South West Elevation

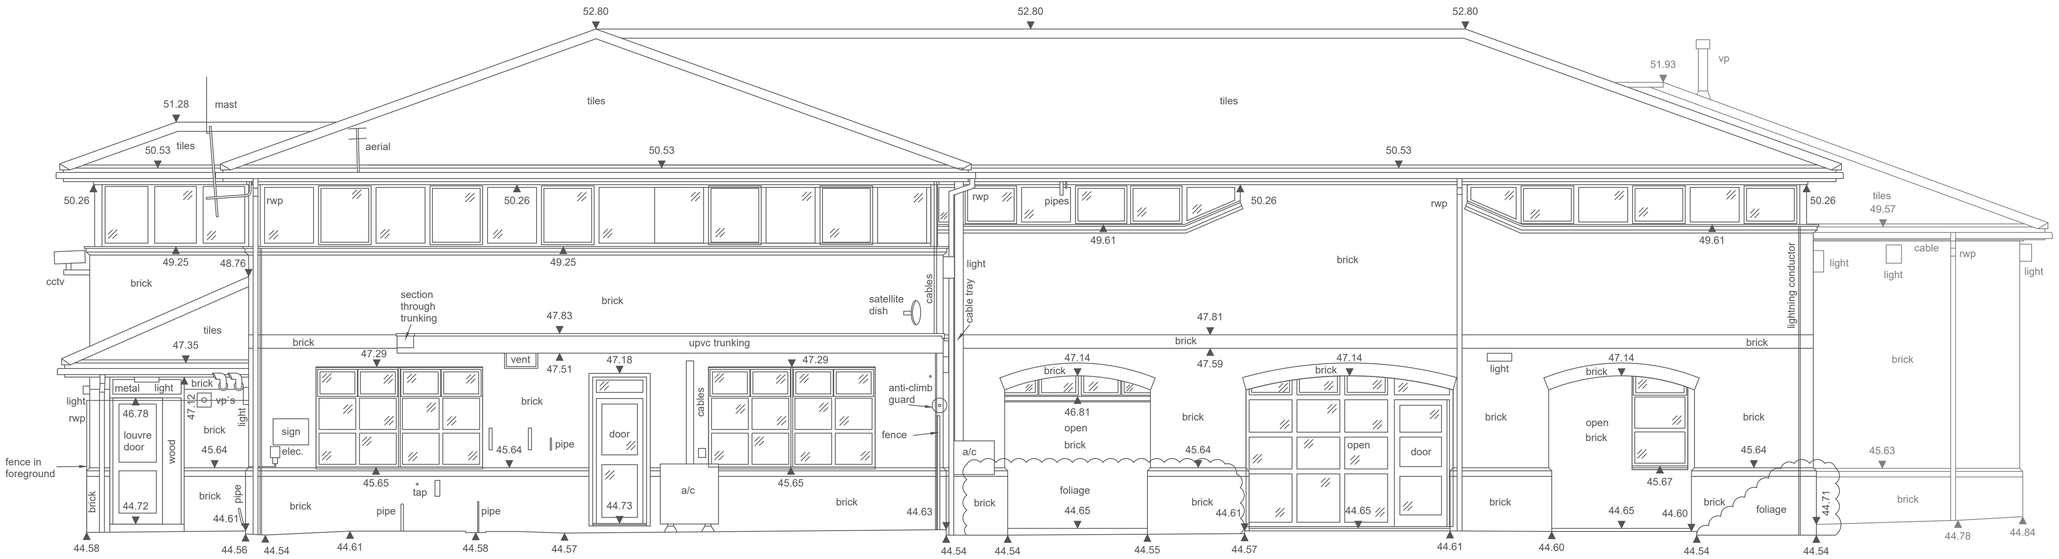


Datum 40.00m

North East Elevation

0 1 2 3 4 5 10

SCALE BAR 1:50

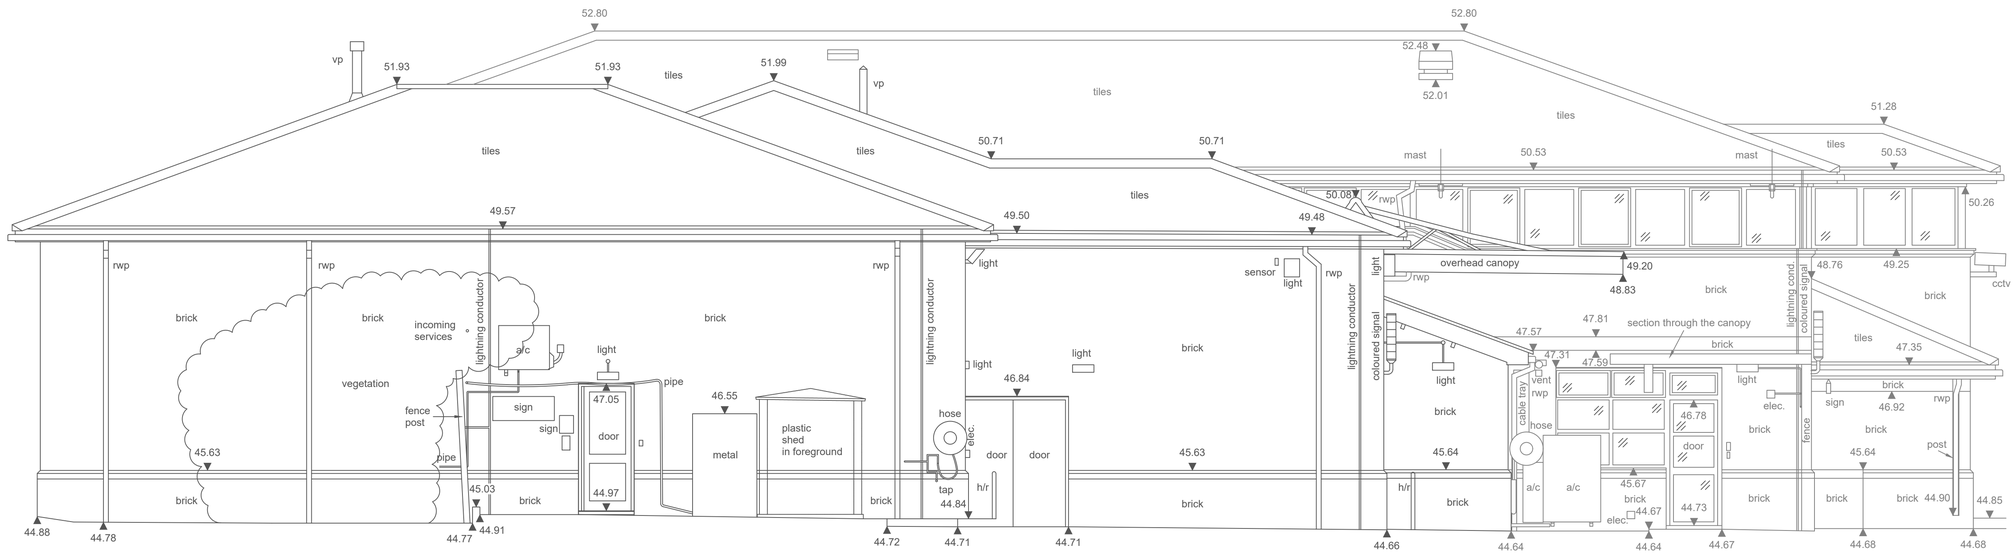CLIENT:

Royal Berkshire Fire & Rescue Service

PROJECT

PROJECT TITLE: Whitley Wood - PSDS Works.
PROPERTY ADDRESS: 270 Whitley Wood Rd,
Reading
RG2 8FT

DRAWING TITLE: Whitley Wood Fire Station Existing Elevations South West & North East.

DRAWING No: 5229549-511

| PAPER SIZE: | DRAWN BY: | CHECKED BY: | CO-ORD CHECK BY: |
|---|---|---|---|
| A1 | CD | JA | MTS |
| 1:50 | DATE: 22/11/24 | DATE: 22/11/24 | DATE: 22/11/24 |

STATUS
01. DESIGN 02. DESIGN CONCLUSION 03. PLANNING
04. PRODUCTION INFORMATION 05. BUILDING REGULATIONS
06. TENDER 07. CONSTRUCTION
08. FINAL CONSTRUCTION 09. SPARE

DRAWING STATUS: 03

01. PRELIMINARY 02. FOR COMMENT 03. FOR APPROVAL

DRAWING STATUS: 03

AtkinsRéalis

AtkinsRéalis, The Hub, 500 Park Avenue, Aztec West,
Bristol, BS32 4RZ
Tel: 01454 662000
Email: bristol@atkinsrealis.com

AtkinsRéalis COPYRIGHT: REPRODUCTION IN WHOLE OR PART BY ANY MEANS IS PROHIBITED WITHOUT PRIOR CONSENT/WRITTEN PERMISSION OF AtkinsRéalis.
THIS DRAWING CAN ONLY BE CONSIDERED AS ORIGINAL IF ISSUED DIRECTLY FROM A REPRESENTATIVE OF AtkinsRéalis. ERRORS ARISING FROM DRAWINGS AS A RESULT OF UNAUTHORIZED MODIFICATIONS ARE NOT THE RESPONSIBILITY OF AtkinsRéalis.