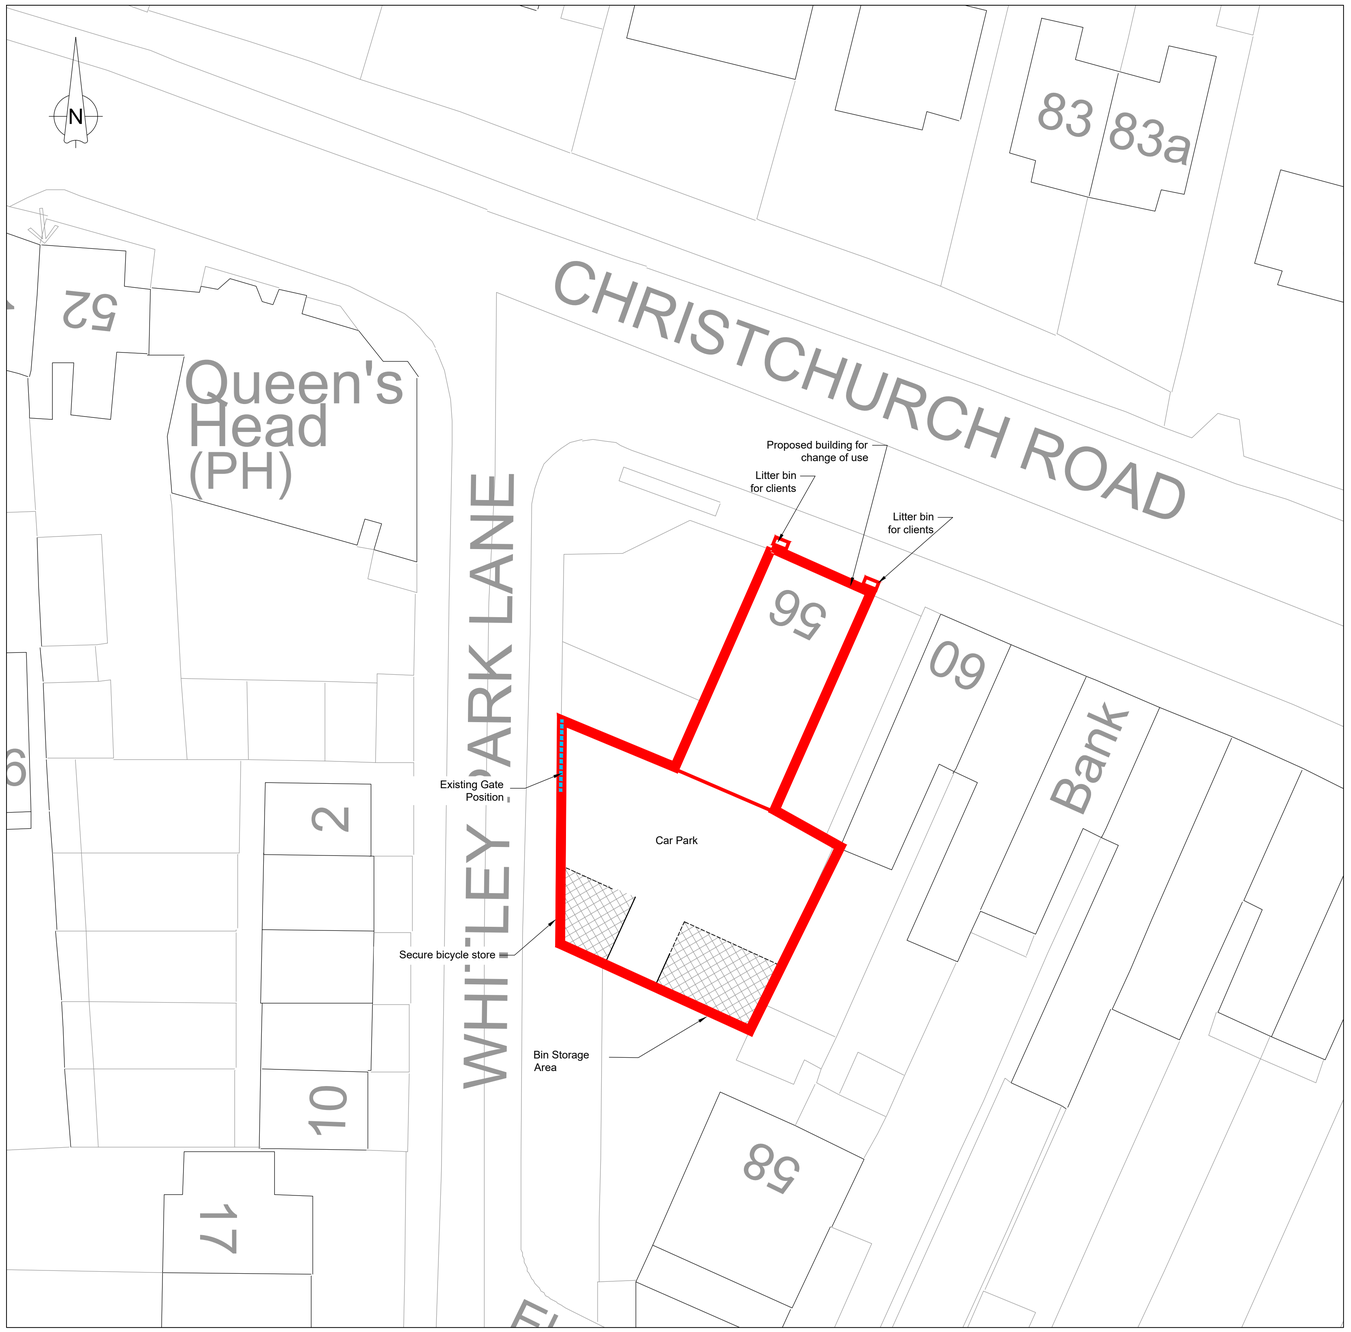

BLOCK PLAN
(SCALE 1:200)

SITE LOCATION PLAN
(SCALE 1:1250)

PLEASE NOTE THAT THE CURRENT OS-MAP AVAILABLE FOR THE LOCATION PLAN MAY NOT BE COMPLETELY UP TO DATE. PLEASE CONSULT THE PLANNING HISTORY FOR THE AREA FOR MORE ACCURATE AND UP TO DATE LAYOUTS.

NOTE:

THE DISCLAIMER 'DO NOT SCALE FROM DRAWING' SHALL BE IGNORED FOR THE PURPOSE OF PLANNING

10 m 0 10 m
SCALE 1 : 200

10 m 0 100 m
SCALE 1 : 1250

REV	DATE	DRN	CHKD	APPD	DESCRIPTION
D	18.05.21	JA	DA	JA	ISSUED WITH BICYCLE AND BIN STORE UPDATED
C	08.05.21	JA	DA	JA	ISSUED WITH BICYCLE AND BIN STORE UPDATED
B	25.04.21	GS	JA	JA	CAR PARK RE ARRANGED
A	14.12.20	JA	GS	JA	ISSUED FOR PLANNING APPROVAL

DRAWING STATUS
For Approval

BLUEBIRD DESIGN SERVICES
E: info@bluebirdengineering.co.uk
T: 0118 9583 551 F: 0118 9583 563
A: 110 London Street, Reading, RG1 4SJ

CLIENT
Mr Tony Chima

PROJECT
56 Christchurch Road
Reading

TITLE
Site Location Plan and Block Plan

DRAWN	DATE	SCALE
JA	Sept 20	1:50 @ A1

DRG NO	REV
A-1000	D

© BLUEBIRD ENGINEERING LTD 2013