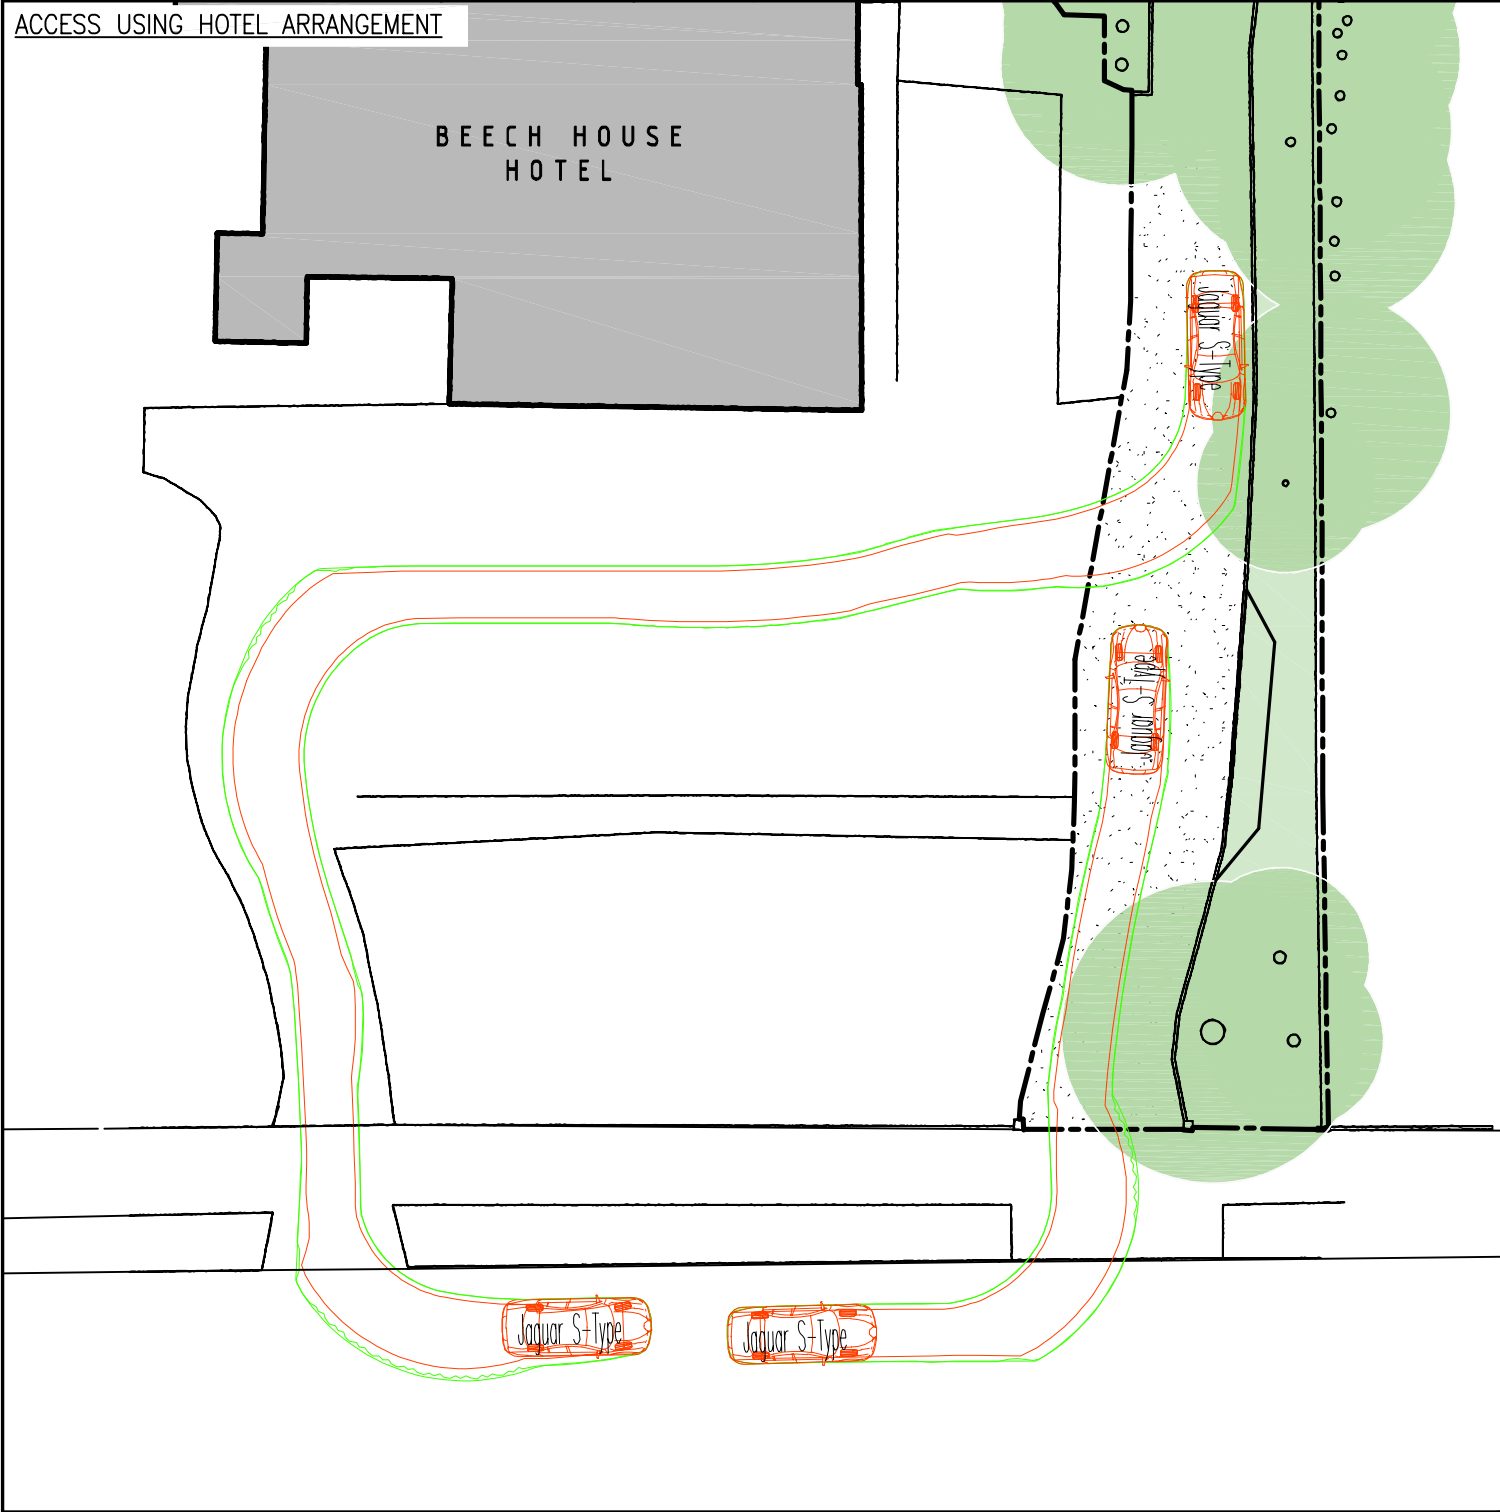
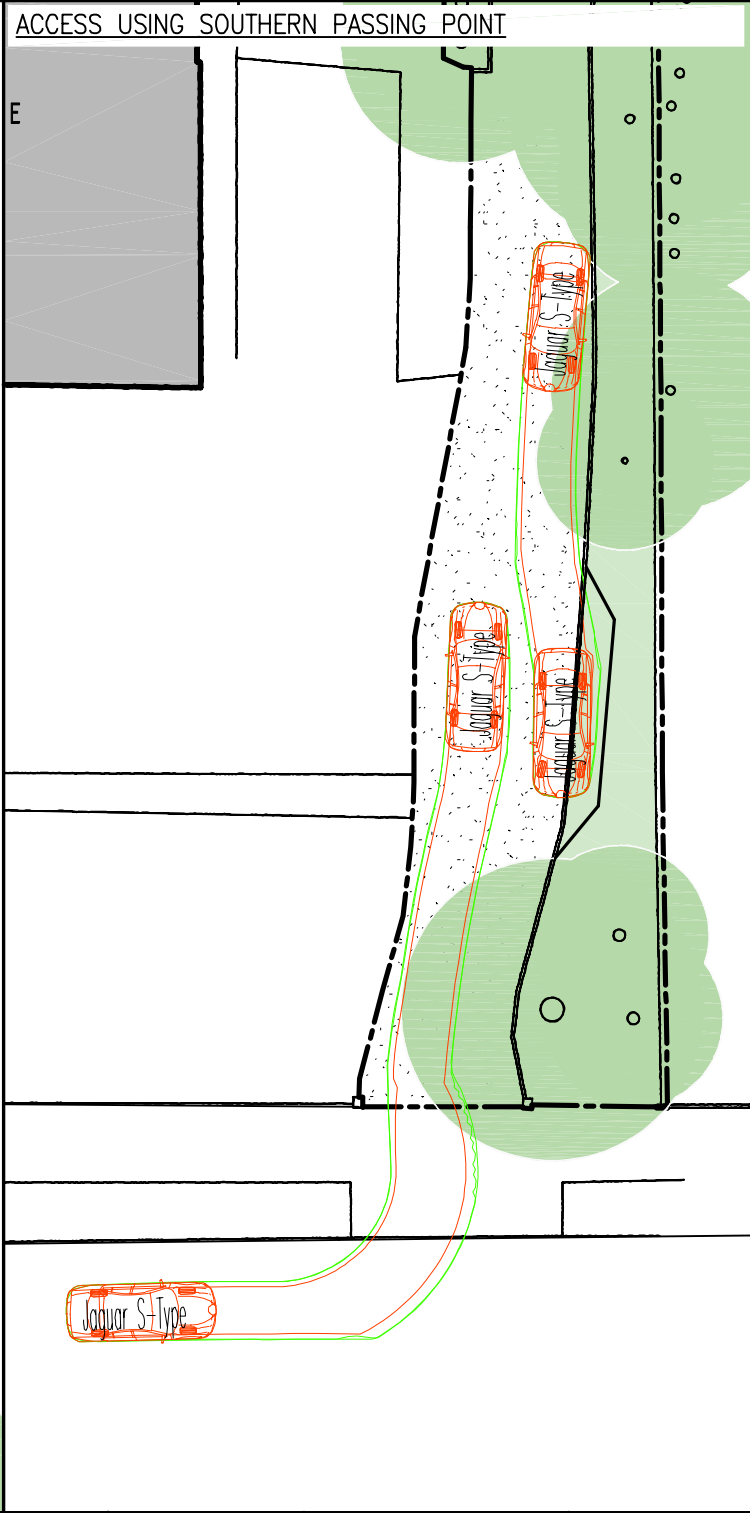
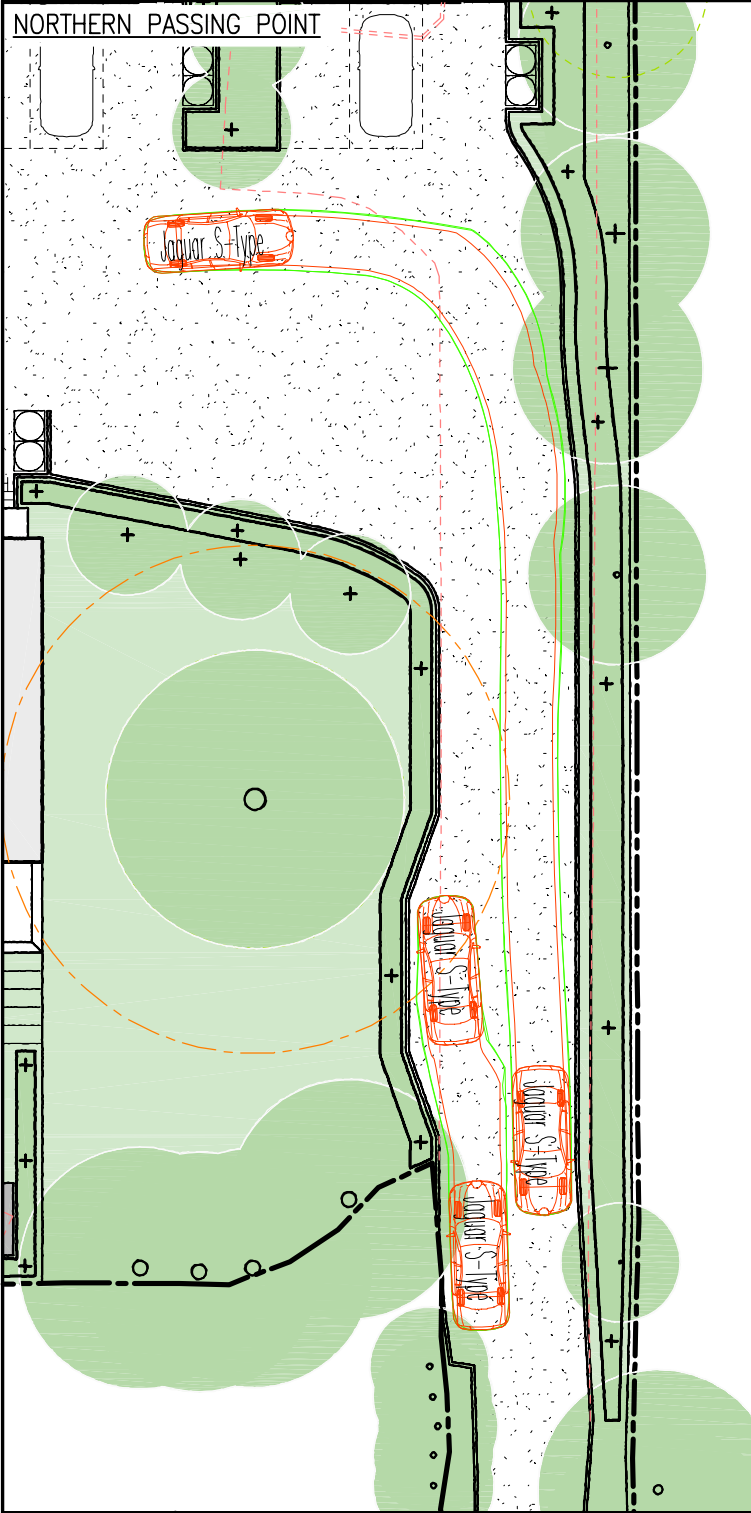


Jaguar S-Type
Overall Length 4.939m
Overall Width 1.878m
Overall Body Height 1.474m
Min Body Ground Clearance 0.259m
Max Track Width 1.544m
Lock to lock time 4.00s
Kerb to Kerb Turning Radius 6.000m

REV	DATE	BY	DESCRIPTION	CHK	APD
DRAWING STATUS:					
Ordnance Survey (c) Crown Copyright 2018. All rights reserved. Licence number 100022432					
 1st Floor Millers House, Roydon Road, Stanstead Abbots, Hertfordshire, SG12 8HN Tel: 01920 871777 www.eastp.co.uk					
CLIENT:					
ARCHITECT:					
PROJECT: 58 BATH ROAD, READING, READING BC					
TITLE: CAR ACCESS AND PASSING POINT SWEEP PATH ANALYSIS					
SCALE @ A3: 1:250		DESIGN—DRAWN: TS		DATE: 29/01/2025	
PROJECT No: 5668		DRAWING No: SK01			