DRAWING NOT TO BE REPRODUCED WITHOUT EXPRESS PERMISSION.
DO NOT SCALE FROM DRAWING EXCEPT FOR THE PURPOSE OF PLANNING
AND ALL DIMENSIONS TO BE CHECKED ON SITE

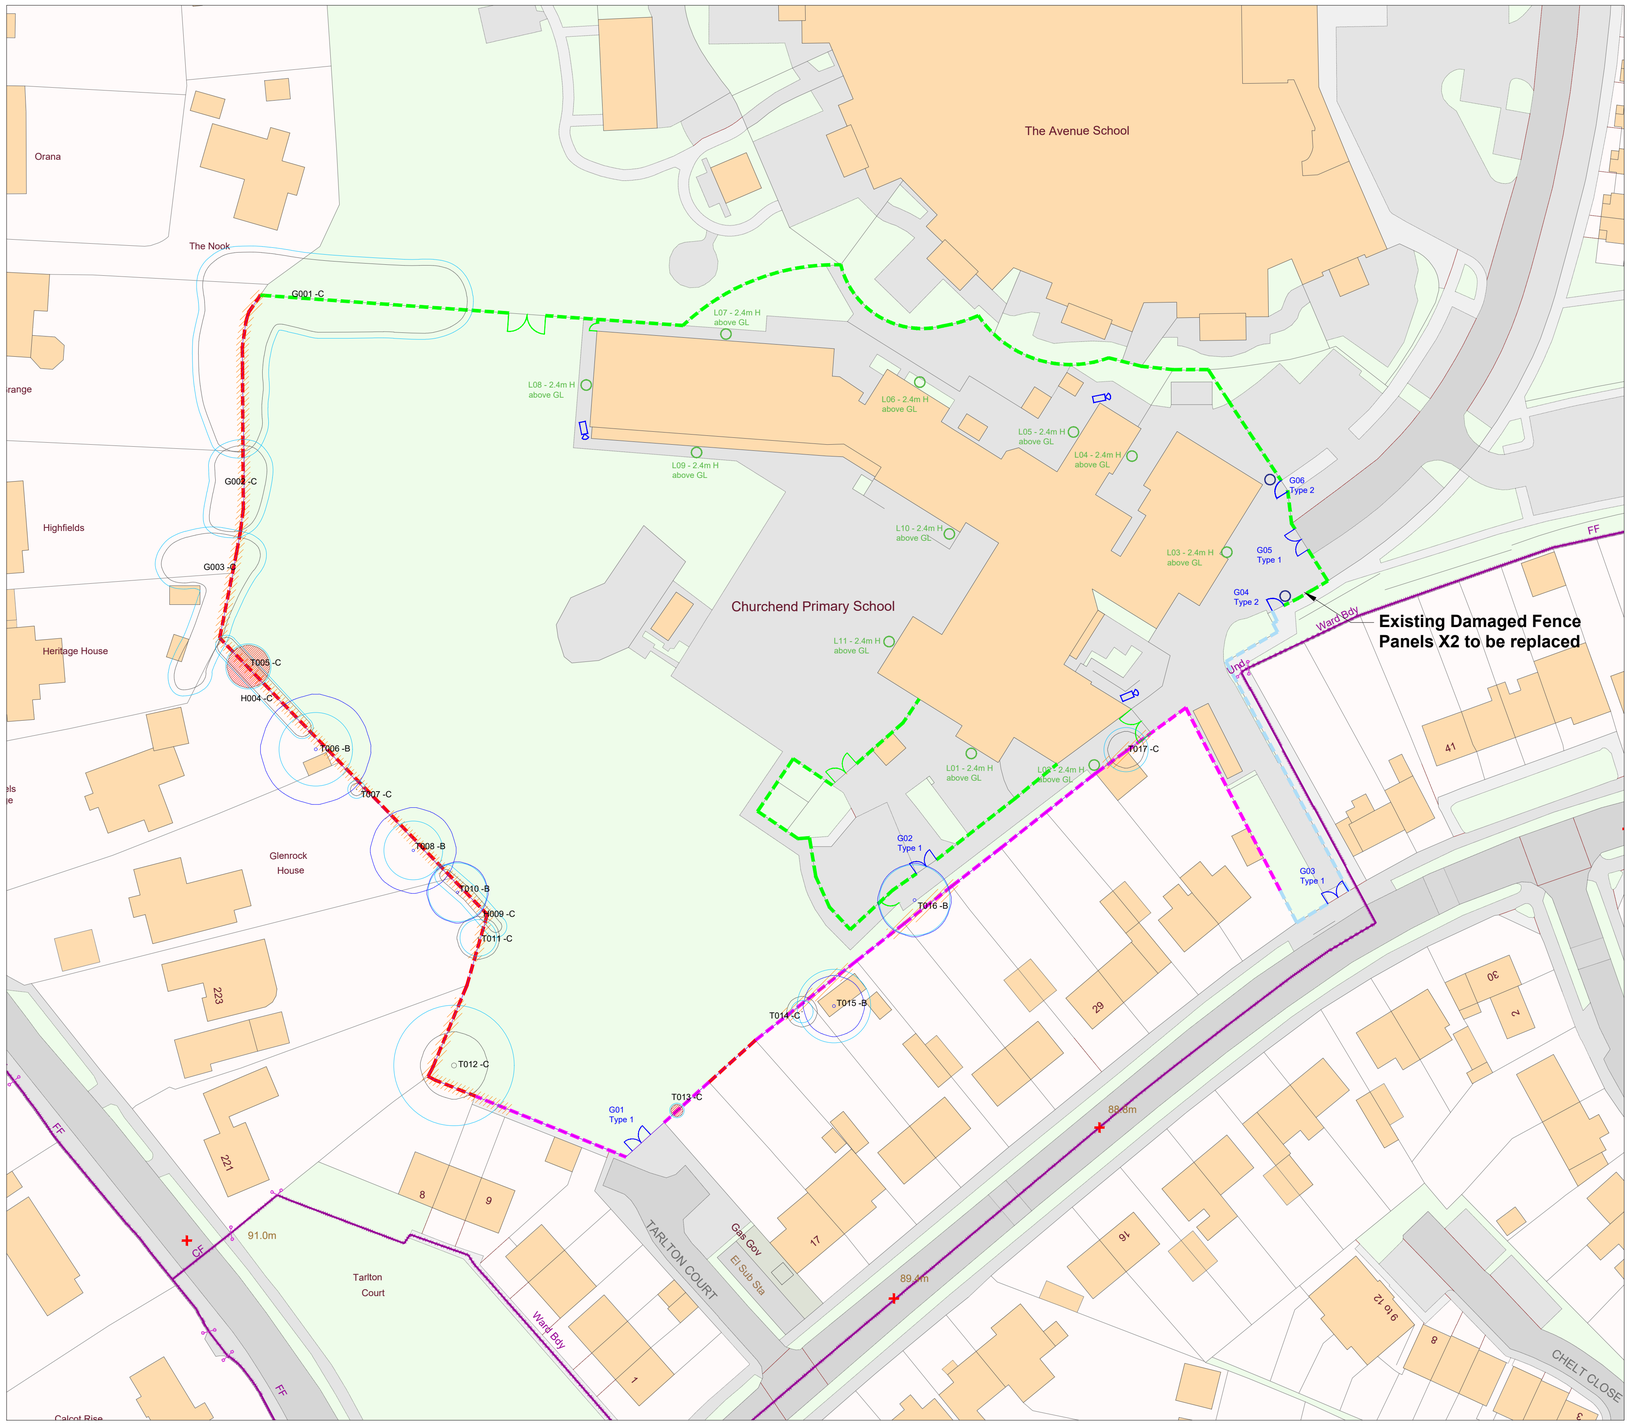

Block Plan - As Proposed

1:500

0 10m 20m 30m 40m 50m

Existing Damaged Fence Panels X2

Example Images - V Mesh Fencing

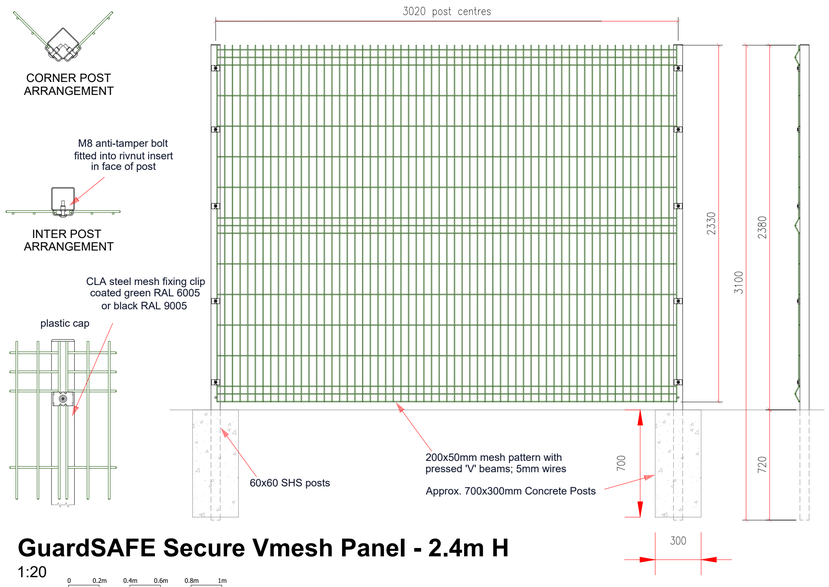

GuardSAFE Secure Vmesh Panel - 2.4m H

1:20

0 0.2m 0.4m 0.6m 0.8m 1m

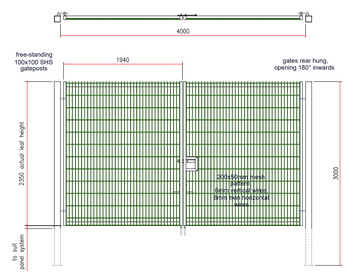

Type 1 - 2.35 h x 4.0m W

1:50

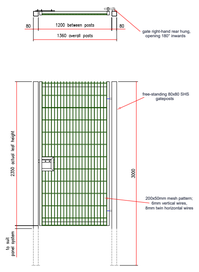

Type 2 - 2.35 h x 1.2m W

1:50

0 1m 2m 3m 4m 5m

KEY:

- Existing fencing and gates to remain.
- Existing 3m fencing to be replaced with new 2.4m V Mesh fencing.
- Existing fencing parallel to timber fencing panels to neighboring property to be removed and replaced with new 2.4m V Mesh fencing.
- New 2.4m V Mesh fencing parallel to existing timber fencing panels and concrete posts with chicken wire fencing to neighboring properties. New fencing to be offset from existing fencing as close as possible to prevent no mans land between fencing panels. To be determined on site by contractor. All holes to be hand dug to determine appropriate locations for fence posts.
- Proposed Lighting - All lighting to sit 2.4m above ground level at 110 degrees. Lens caps to be provided if light spill causes a disturbance to neighboring properties.
- Proposed Intercom/Access Control Panel
- Proposed new Twin Mesh Gates.
- 3No. New Security Cameras

Rev:	Date:	Description:	APP:
F	07.03.25	L02 & L03 Relocation as agreed with PO	
E	17.02.25	Heights of proposed lighting shown on plan and in key	
D	13.02.25	Proposed fencing elevation and specification updated.	
C	15.01.25	New planning officer appointed, updated drawing to suit comments	
B	11.12.24	Updated plan for planning officer review	
A	17.11.24	Additional fencing added to the scope of works	

Document Status: Purpose of Issue:

Eddisons
Building & Project Consultancy
Floor 2 10 Wellington Place
Leeds LS1 4AP
Tel: 0113 243 0101
Email: buildingconsultancy@eddisons.com
W: www.eddisons.com

Project Title:
Churchend Primary Academy
Usk Road
Reading
RG30 4HP

Drawing Title:
Proposed Safeguarding Plan

Client:
Empowering Minds Academy Trust

Office ID:	Scale:	Date:	Drawn:	Checked:
713	A1	07.03.25	ML	GG

Project ID	Originator	Volume	Level	Type	Role	Dwg No.	Revision
163288	EDD	ZZ	ZZ	DR	A	(90)01	F

Copywright © 2023 of Eddisons Commercial Ltd. All Rights Reserved. Registered in England 03280893