
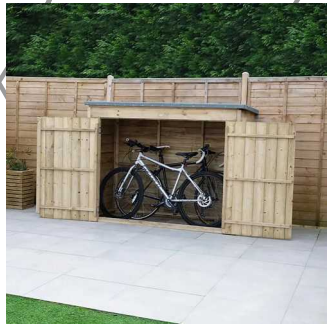


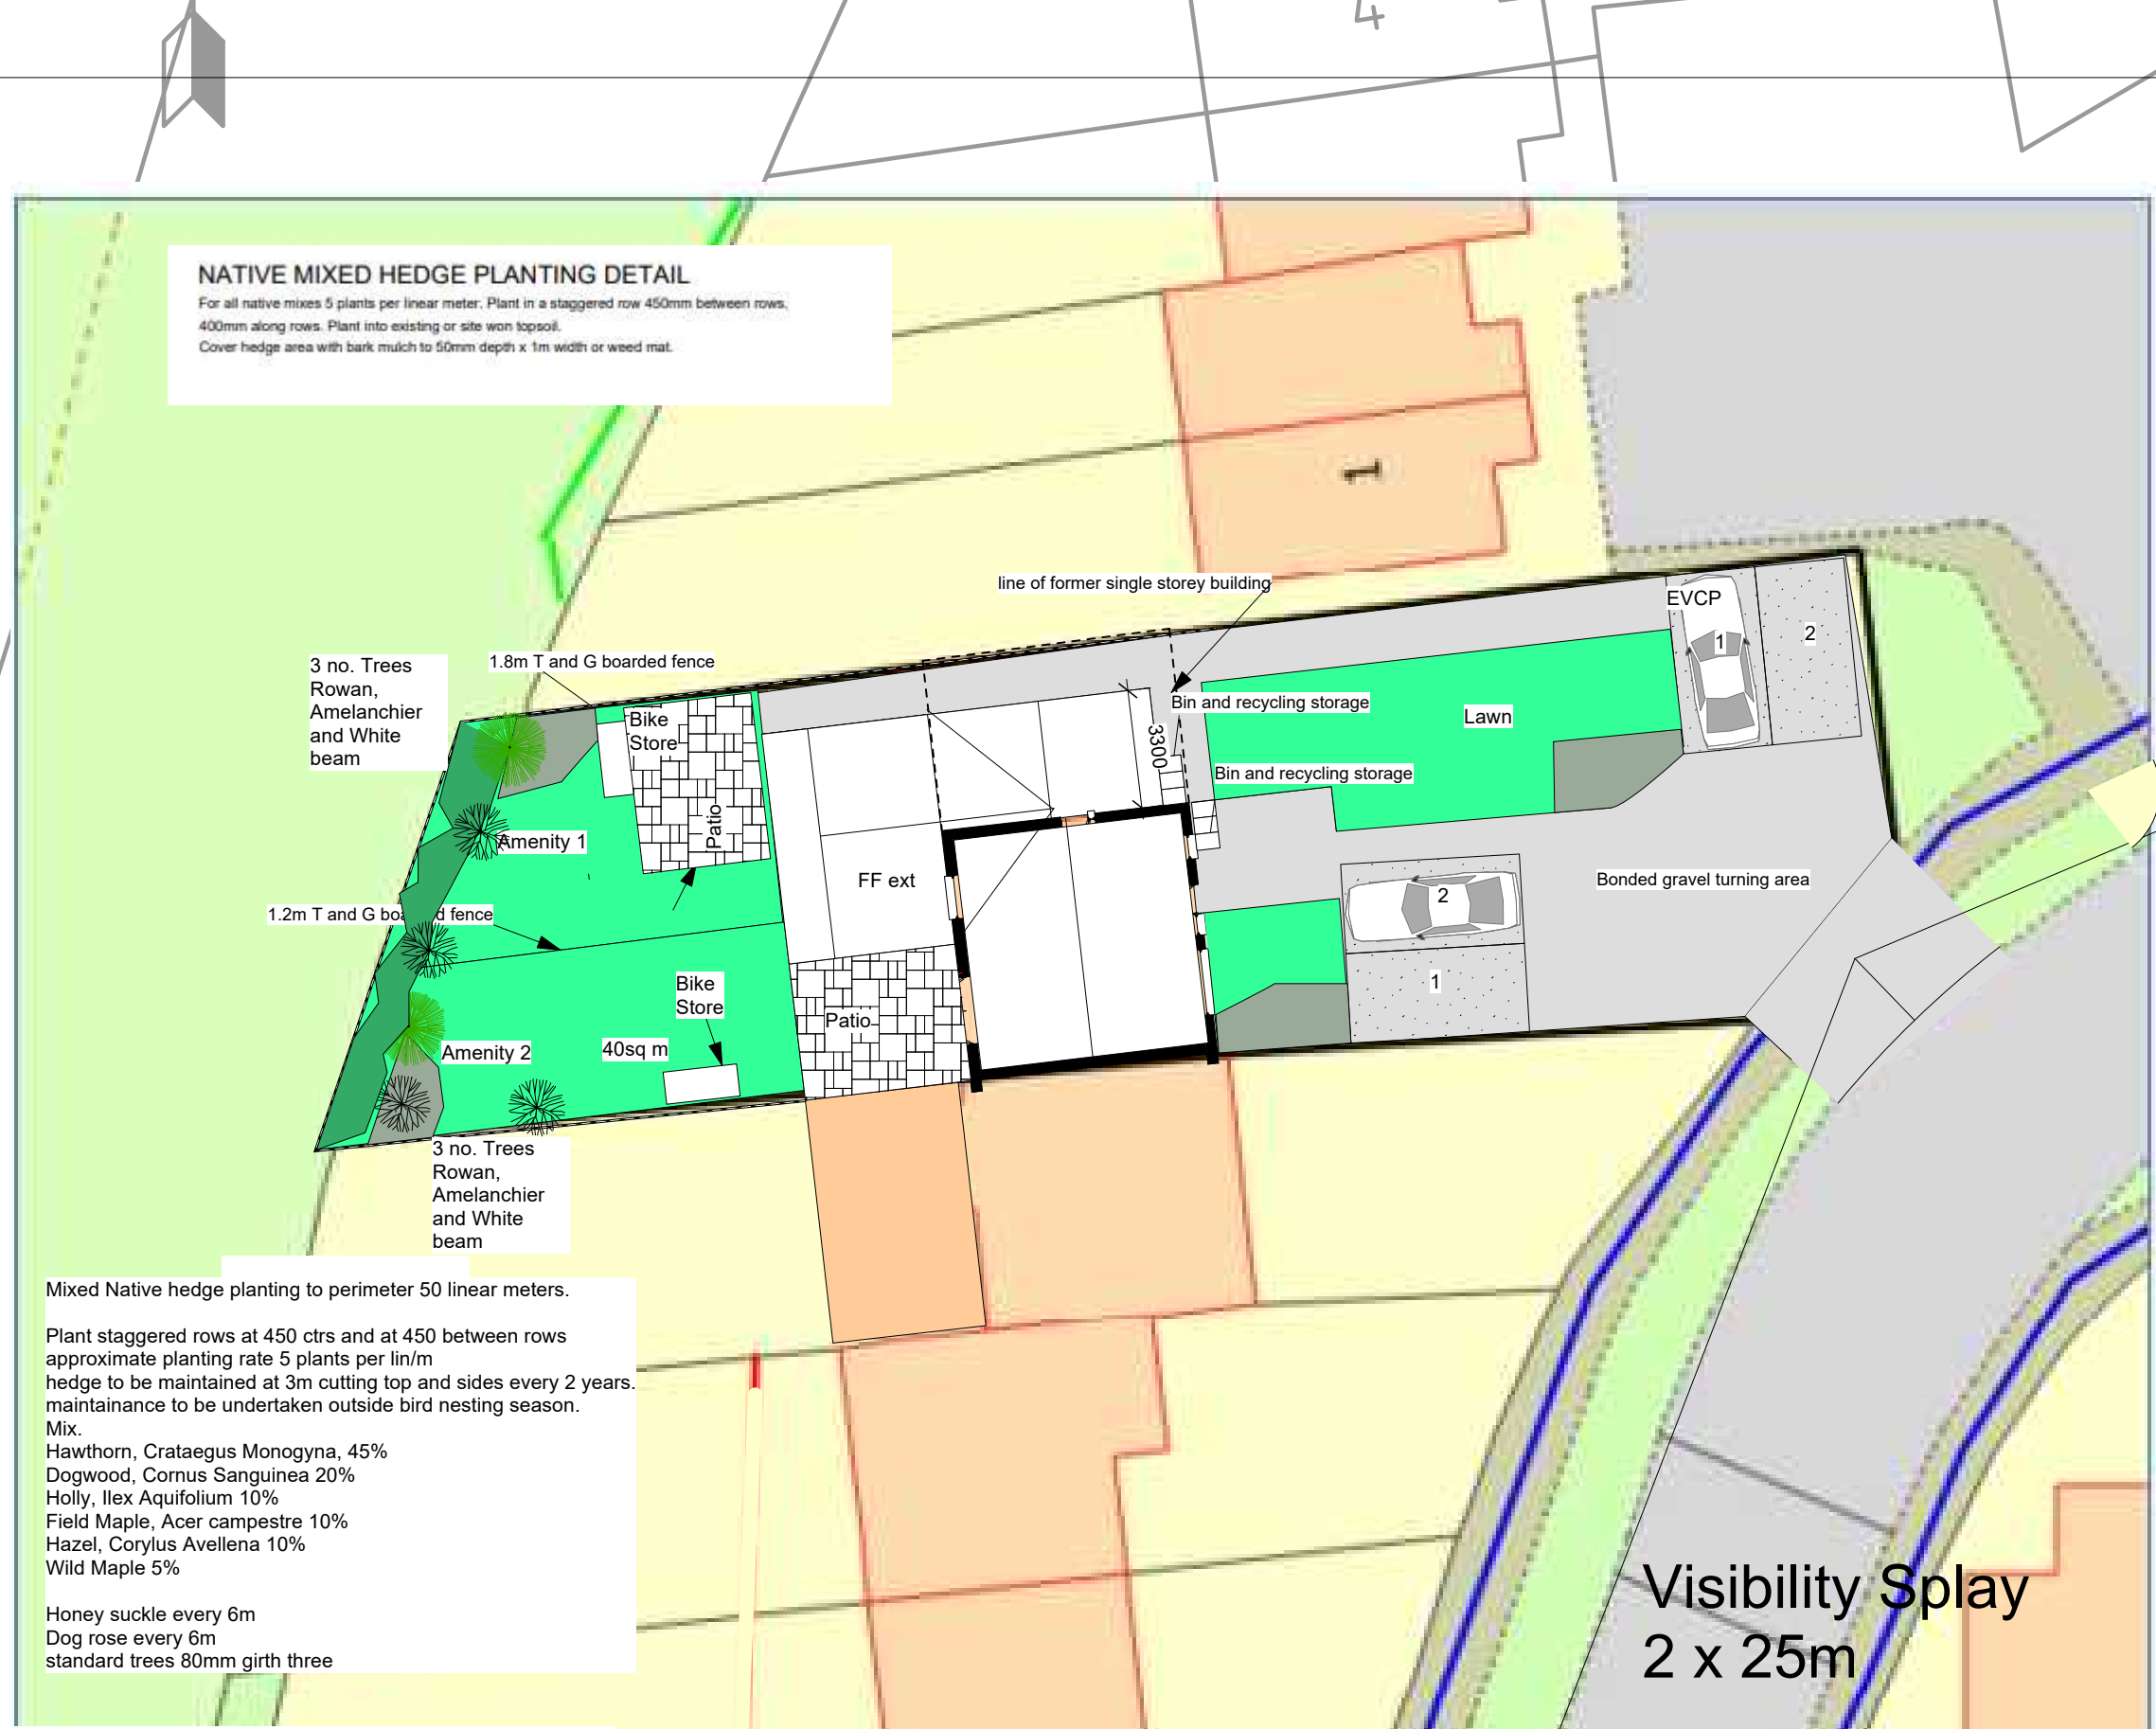

2 bike 2000 x 700mm Forest Double Door Overlap Wooden Bike Shed / Pressure Treated (no floor)

Mixed Native hedge planting to perimeter 50 linear meters.

Plant staggered rows at 450 ctrs and at 450 between rows
approximate planting rate 5 plants per lin/m
hedge to be maintained at 3m cutting top and sides every 2 years.
maintainance to be undertaken outside bird nesting season.

Mix.


Hawthorn, Crataegus Monogyna, 45%
Dogwood, Cornus Sanguinea 20%
Holly, Ilex Aquifolium 10%
Field Maple, Acer campestre 10%
Hazel, Corylus Avellena 10%
Wild Maple 5%

Honey suckle every 6m
Dog rose every 6m
standard trees 80mm girth three


GARDEN LAWN TURF TO FRONT AND REAR GARDEN		
Mix	Botanical Name	Common Name
20%	Lolium perenne	Perennial Ryegrass
10%	Poa pratensis	Smooth Stalked Meadows
35%	Festuca rubra llorals	Slender Creeping Red Fescue
25%	Festuca rubra	Strong Creeping Red Fescue
10%	Festuca rubra ssp. commutata	Chewings Fescue
100%		

SHRUBBERY PLANTING Planting per Bed 6m2


Quantity	Abbrev	Botanical Name	Common Name	Specifications	Density Plant / m²	
1 no.	ComCD	Cornus sanguinea	Common Dogwood	5L Pot: Bushy	Staggered planting	Native. Good for wildlife
2 no.	IlexAQ	Ilex aquifolium	Holly	5L Pot: Bushy	Staggered planting at the back of border	Native. Good for wildlife and evergreen. Prune to retain shape.
2 no.	RosaDR	Rosa canina	Dog Rose	5L Pot: Bushy	Staggered planting	Native. For pollinators.
1 no.	SarHO	Sarcococca hookeriana var. humilis	Sweet Box	5L Pot: Bushy	Staggered planting	For pollinators, evergreen and scent.
1 no.	VibOP	Viburnum opulus	Guelder Rose	5L Pot: Bushy	Staggered planting	Native. Good for wildlife and year-round interest.
1 no.	VibTEP	Viburnum tinus 'Eve Price'	Laurustinus	5L Pot: Bushy	Staggered planting	For pollinators and minimal maintenance.
15 no.	TOTAL					

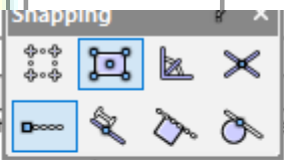

TREE PIT DETAIL

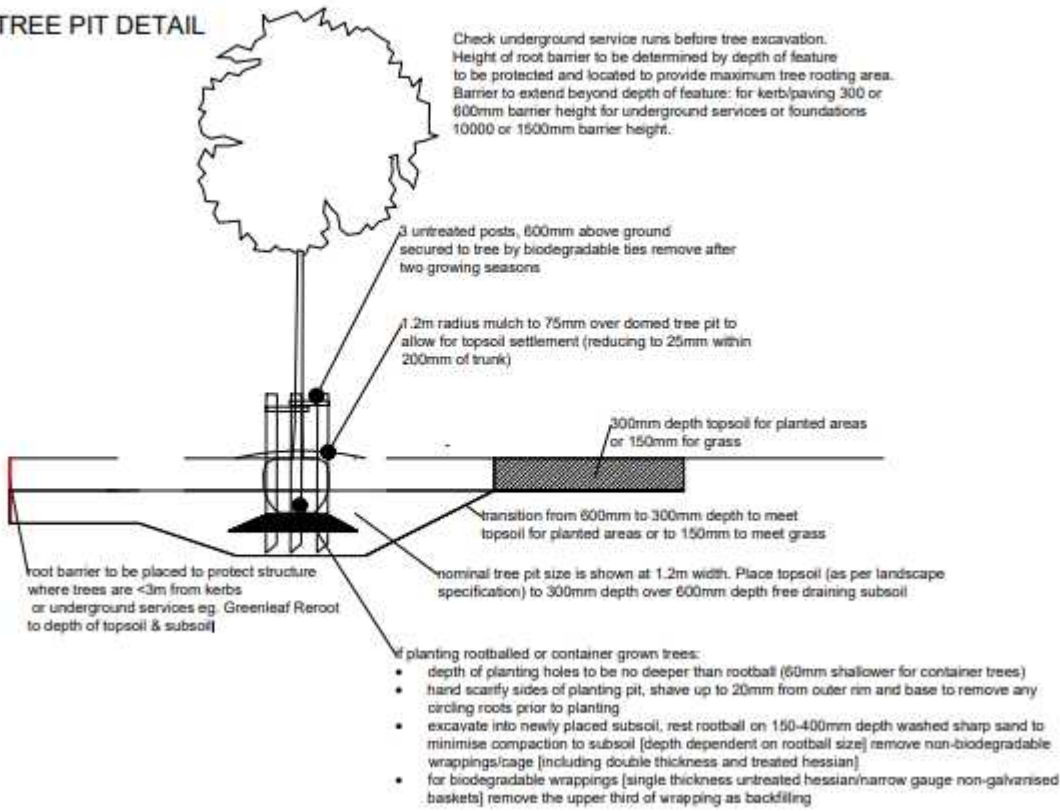

North

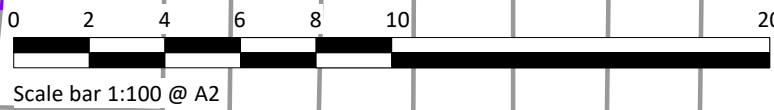

Scale bar 1:100 @ A2

Skerryvore Designs Ltd
skerryvoredesigns.co.uk

Phone **01633 897922**
Mobile **07816 934352**
contact@skerryvoredesigns.co.uk

JOB TITLE

236 Wensley road
Reading
RG16 6ED

DRAWING TITLE

Detailed block
and
Highway Plan

DRAWING No. SD1004 02 02A

SCALE 1:200 @ A2

DATE March 2025

A Reduced scheme 07/03/25