



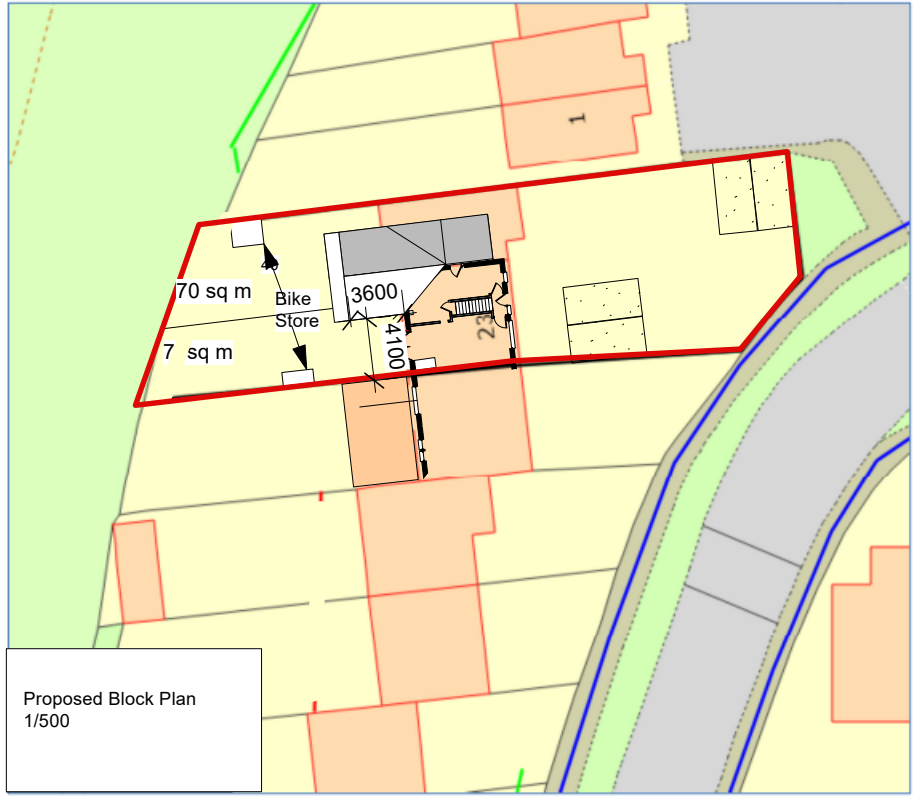


Entrance

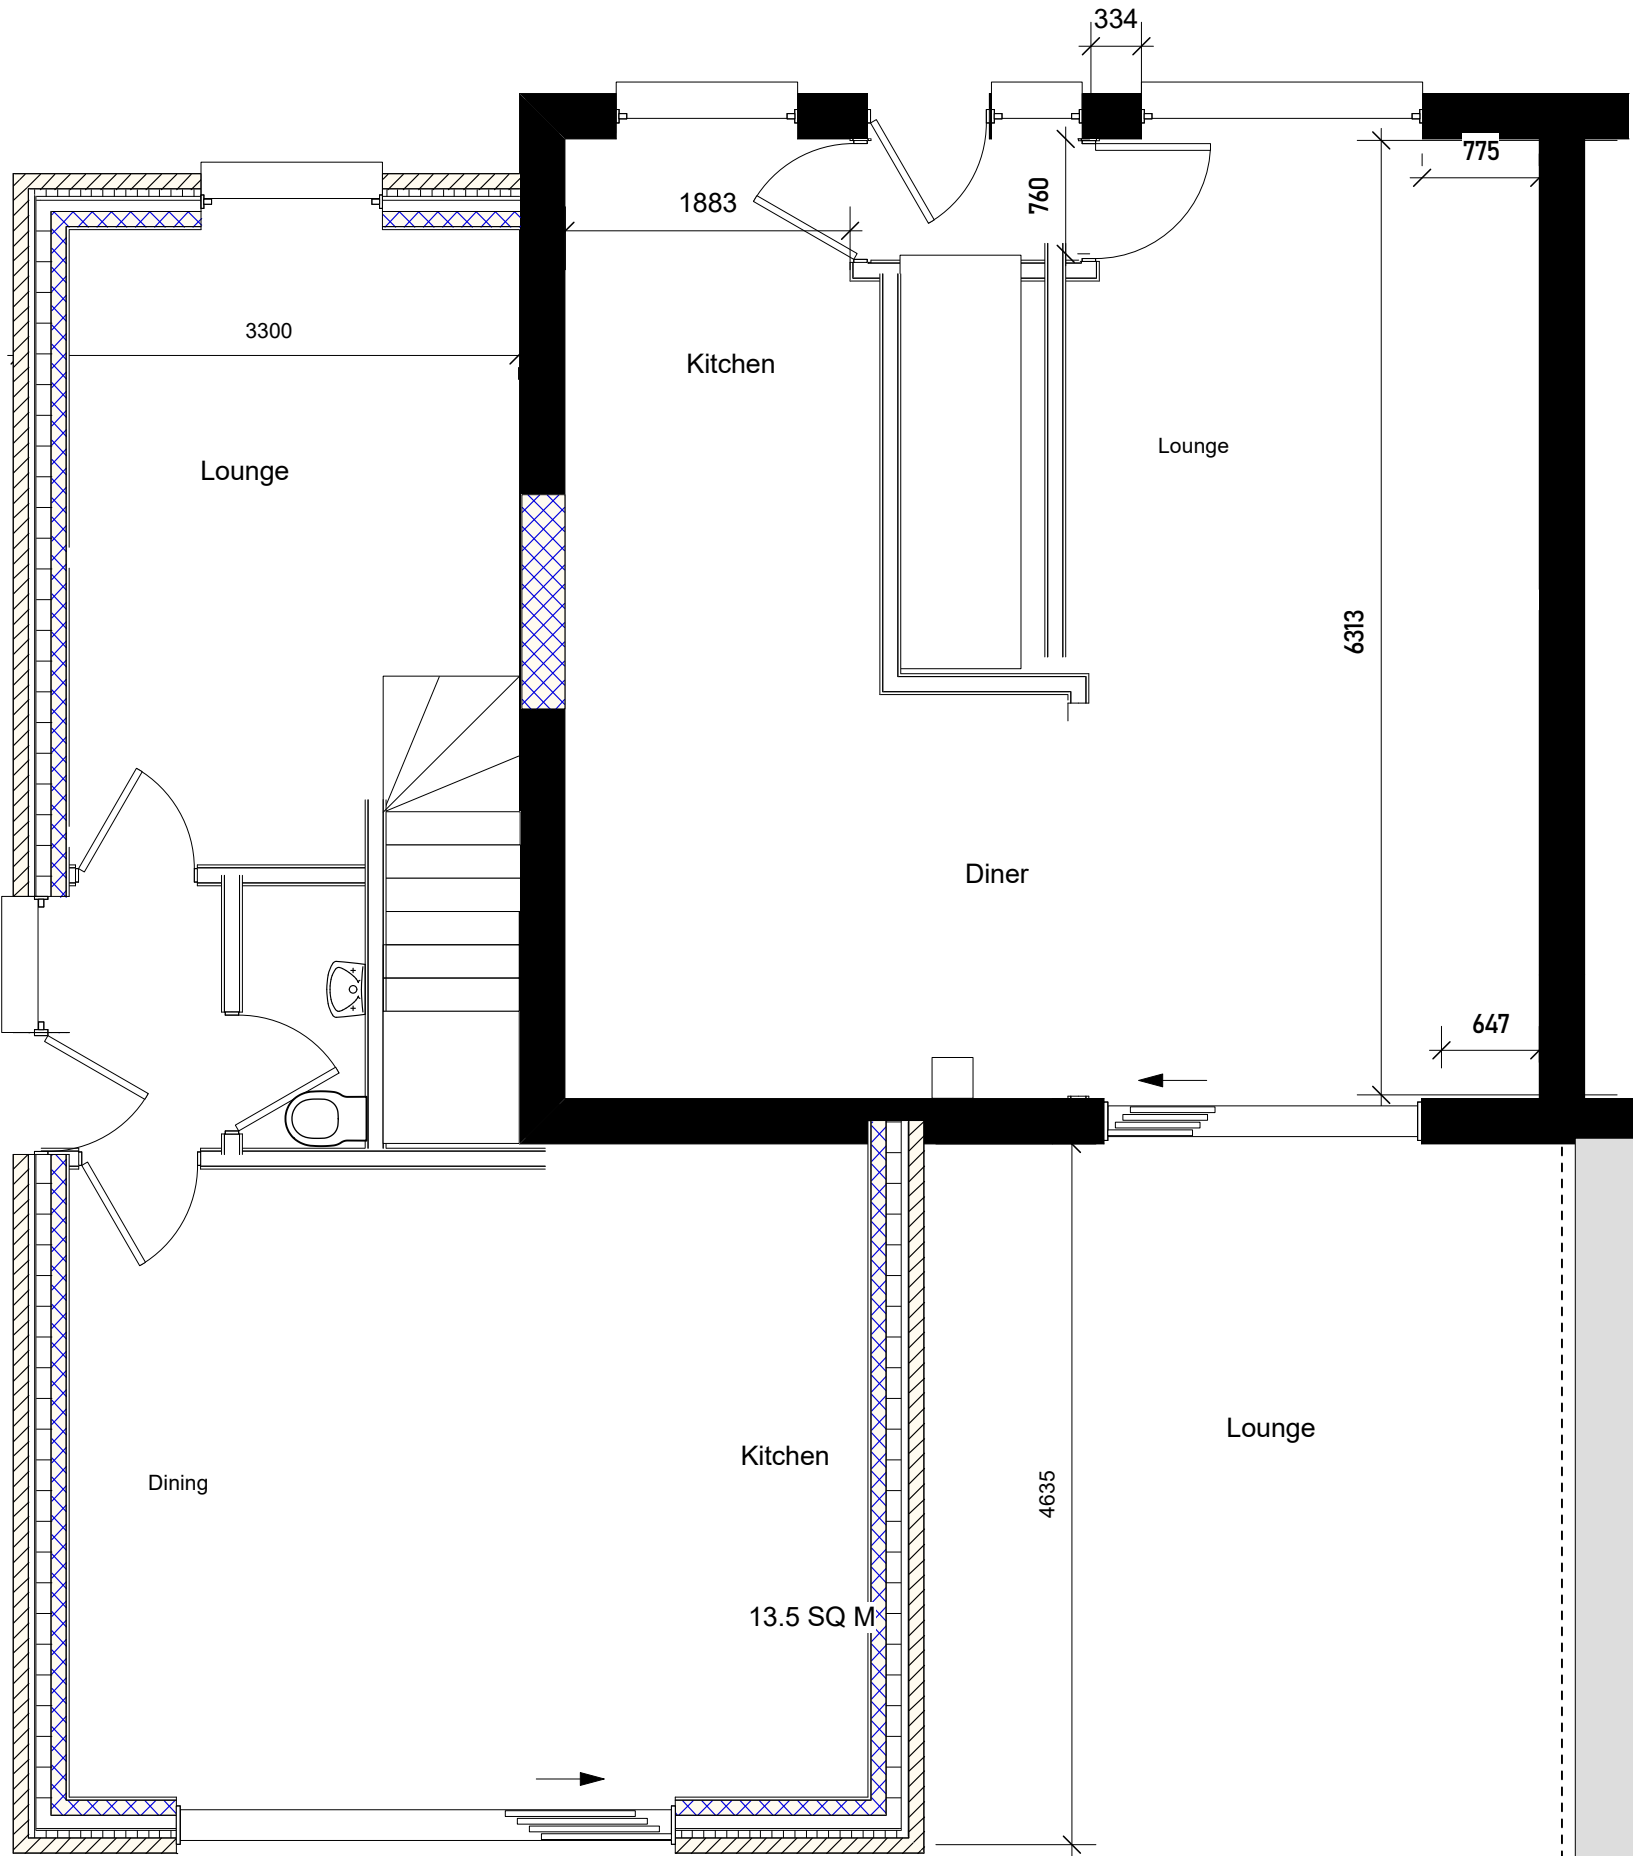

Ex
Extension

Boundary

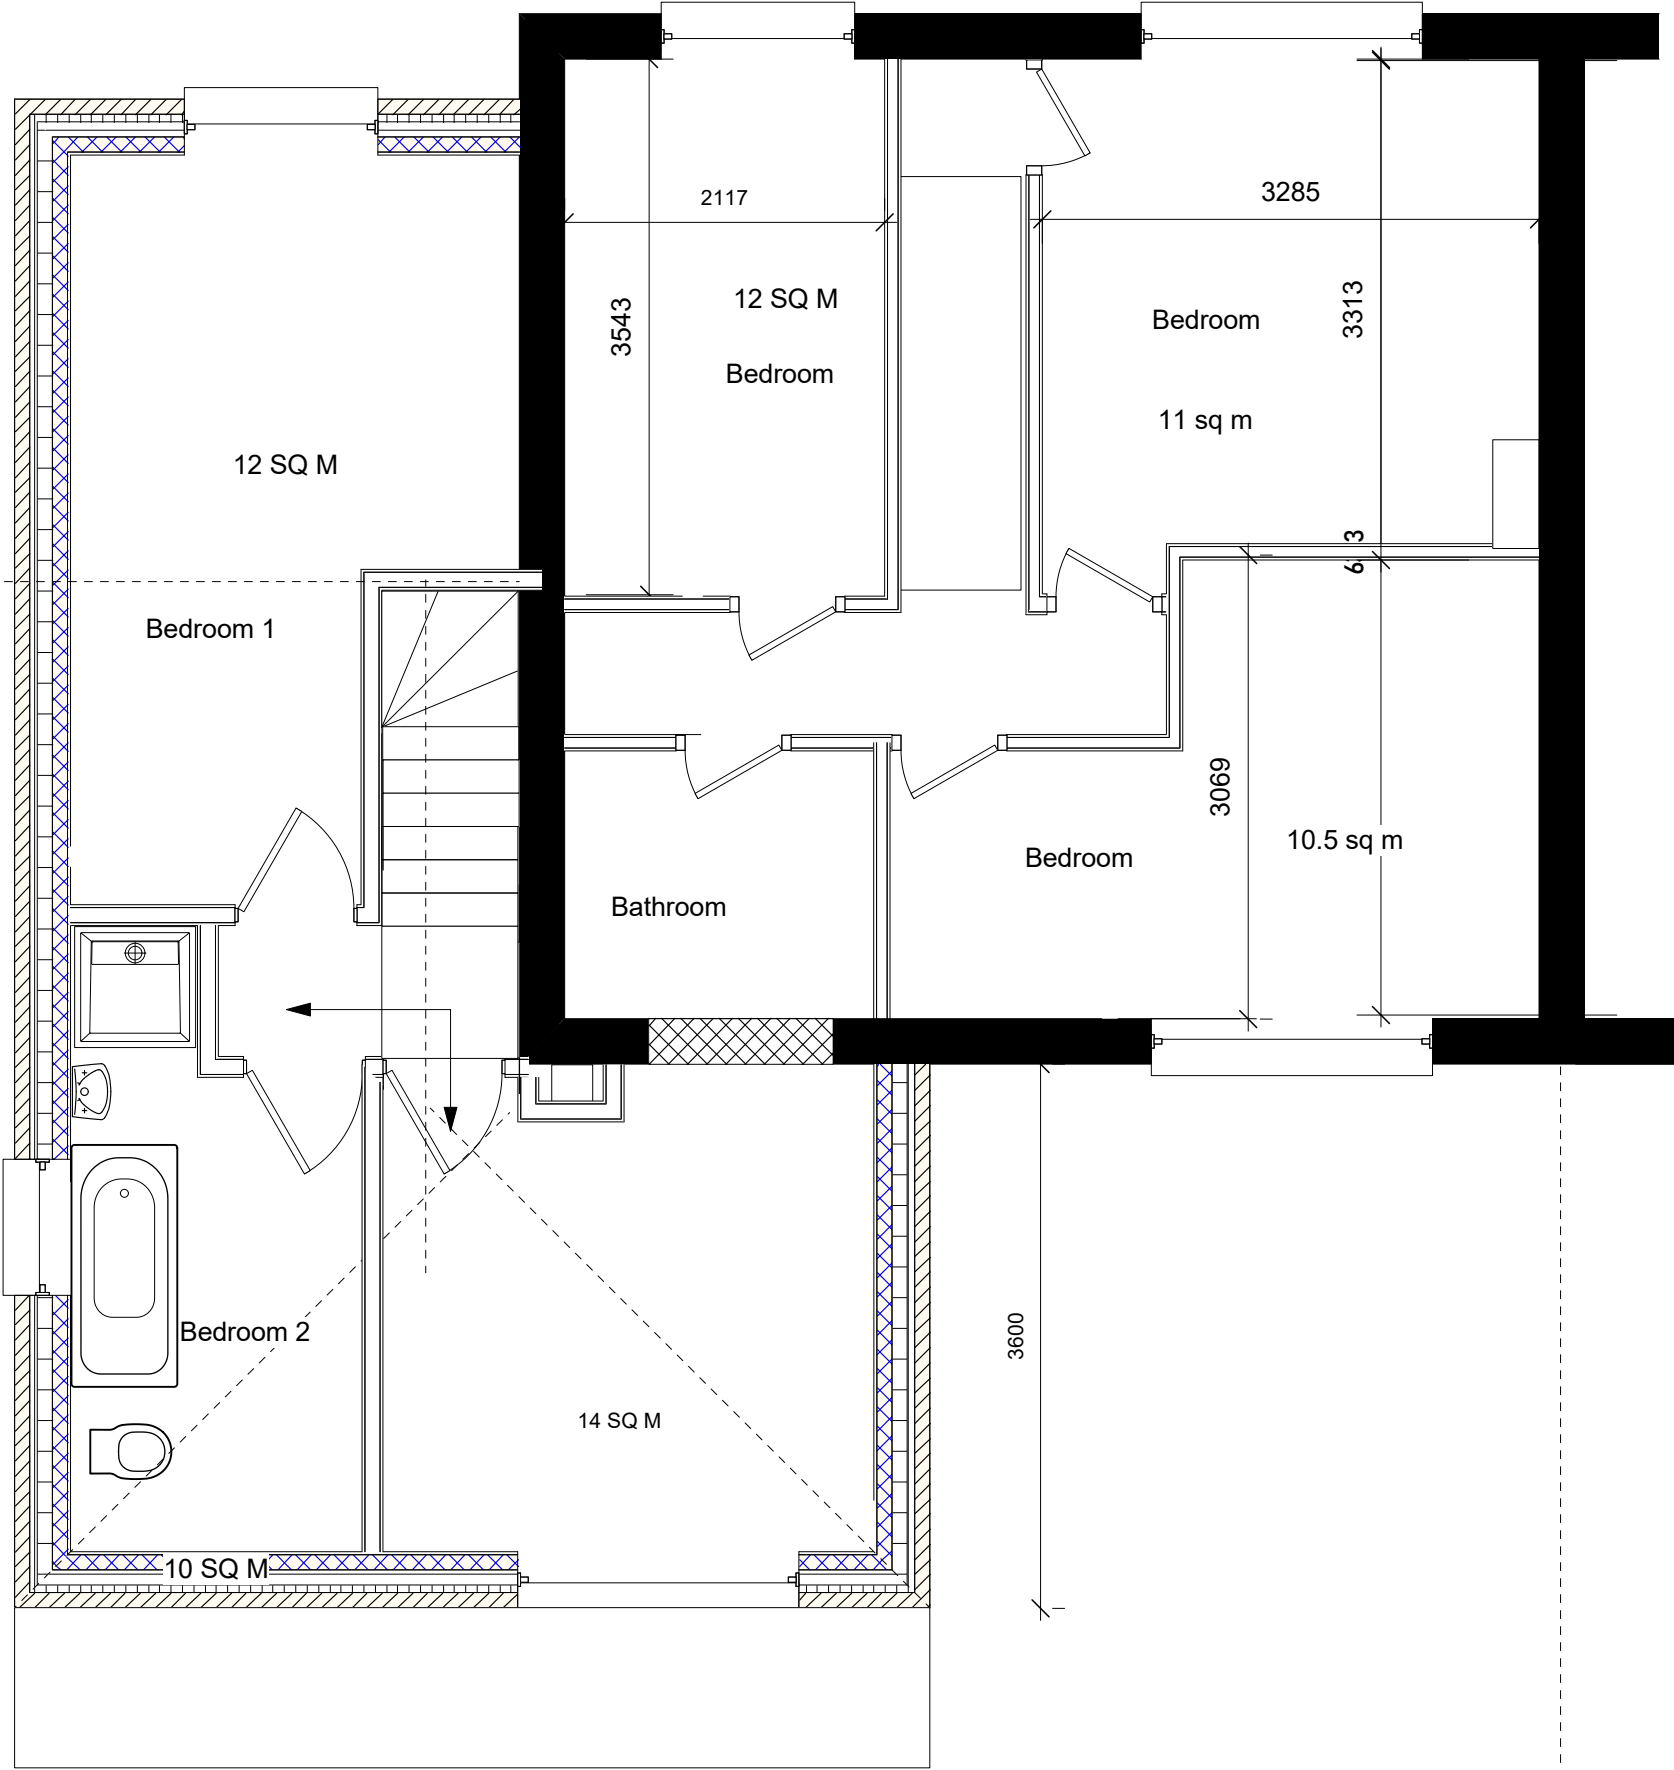

A Reduced scheme 07/03/25

Skerryvore Designs Ltd
skerryvoredesigns.co.uk

SKD

Phone **01633 897922**
Mobile **07816 934352**
contact@skerryvoredesigns.co.uk

JOB TITLE
236 Wensley road
Reading
RG16DP

DRAWING TITLE
Proposed Layout

DRAWING No. SD1004 02 03A

SCALE 1:50, 500, 1250 @ A2

DATE March 25