FRONT ELEVATION
(south)
1:100

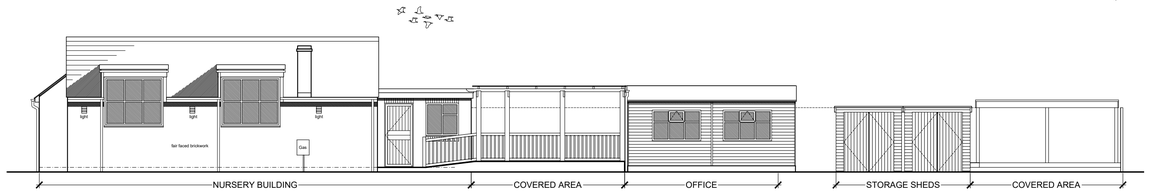

SIDE ELEVATION
(east)
1:100

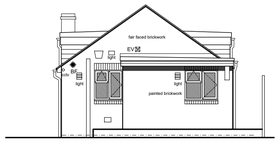

REAR ELEVATION
(north)
1:100

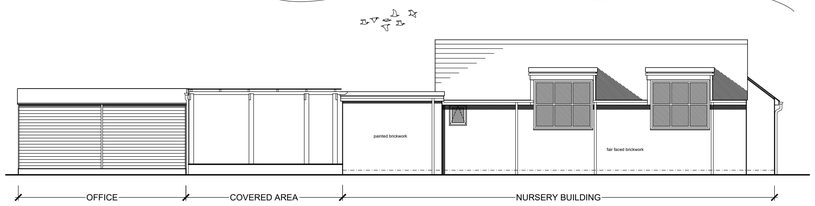

SIDE ELEVATION
(west)
1:100

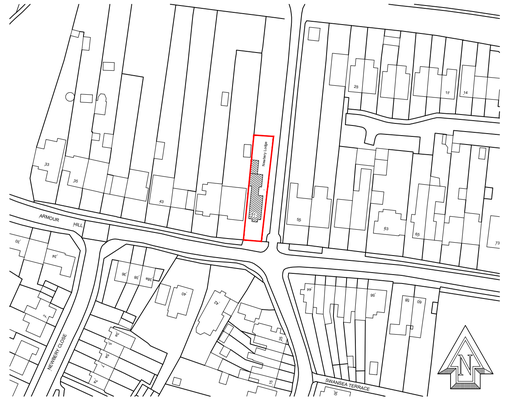

©Crown Copyright and database rights 2025 OS Licence no. AC0000849896

LOCATION PLAN
1:1250

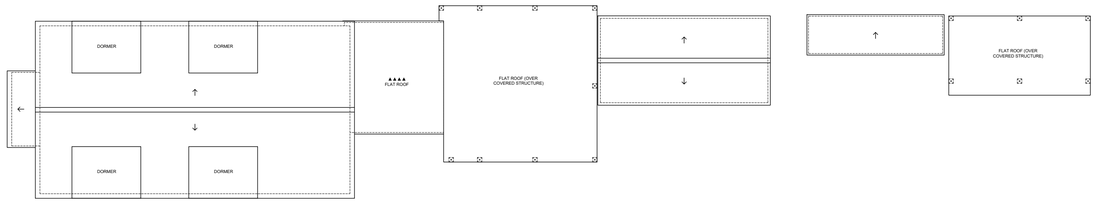

ROOF PLAN
1:100

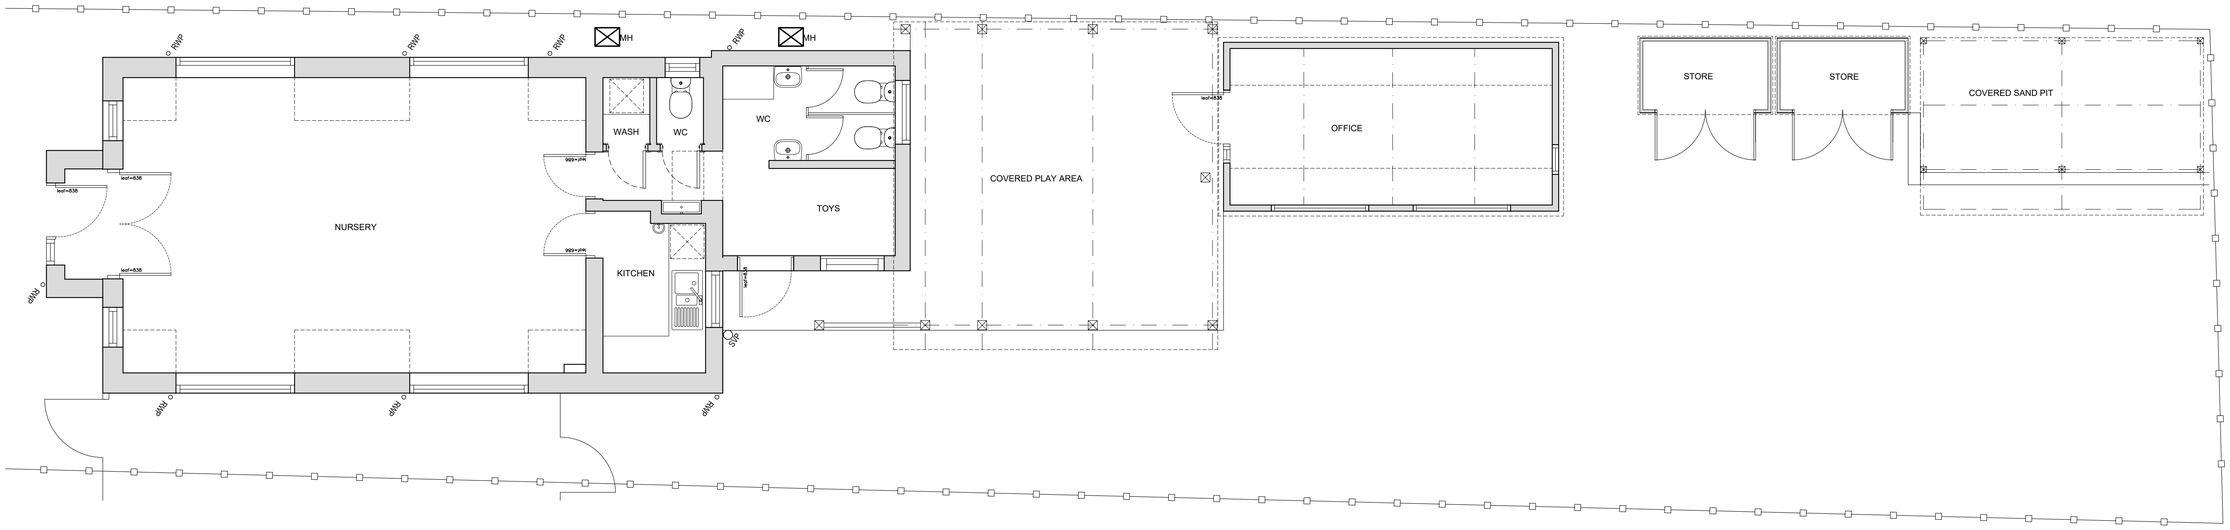

GROUND FLOOR PLAN
1:50

PRELIMINARY COPY ONLY: 13.02.25

Client:	Address:	Drawing Title:	Date	Scale @ A1	Rev:	Date	Description
Fledglings Lodge Day Nursery	51 Armour Hill, Tilehurst, Reading, RG31 6JP	Existing Plans & Elevations	Feb 2025	1:50 / 1:100 / 1:1250			

0 1 2 3 4 5 6 7 8 9 10m
LINEAR SCALE 1:100

0 1 2 3 4 5m
LINEAR SCALE 1:50

Drawing No
PL-001.pr

LMAD ARCHITECTURAL