
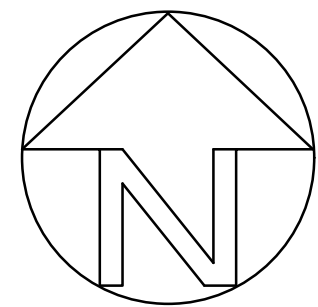


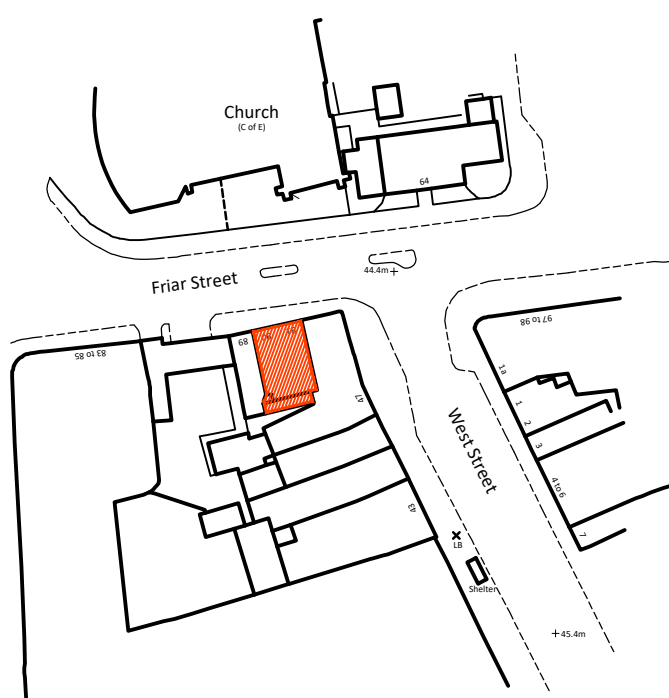

Location Plan

(scale 1:1250)

© Crown Copyright 2024. All rights reserved. Licence Number 100042565

0 5 10 20 30 40 50m

scale 1:1250



Site/Block Plan

(scale 1:200)

- ### NOTES
1. All dimensions stated are in millimetres.
 2. This drawing is the copyright of Oakleaf Building Surveyors & must not be reproduced without their written authority.
 3. Any errors or omissions are to be reported to the project surveyor.
 4. Do not rely on scaled dimensions. If in doubt seek clarification from the project surveyor.

B alterations scale bar added		09.01.25
Rev	Description	Date
AMENDMENT RECORD		
Site/Project : CONVERSION OF 90-91 FRIAR STREET READING, RG1 1EL		
Drawing Title : SITE & LOCATION PLANS		
		
10-14 Duke Street Reading RG1 4RU		Telephone : 01189 540 525 07834 438 405 www.oakleafbs.co.uk
Scales : 1:1250 & 1:500 @ A1 size		
Drawn : GGF		Date : Feb 2025
Issue : PLANNING		
Project ID : A24/01		
Drawing No : AD/07		Revision : B