REV	COMMENTS	DATE

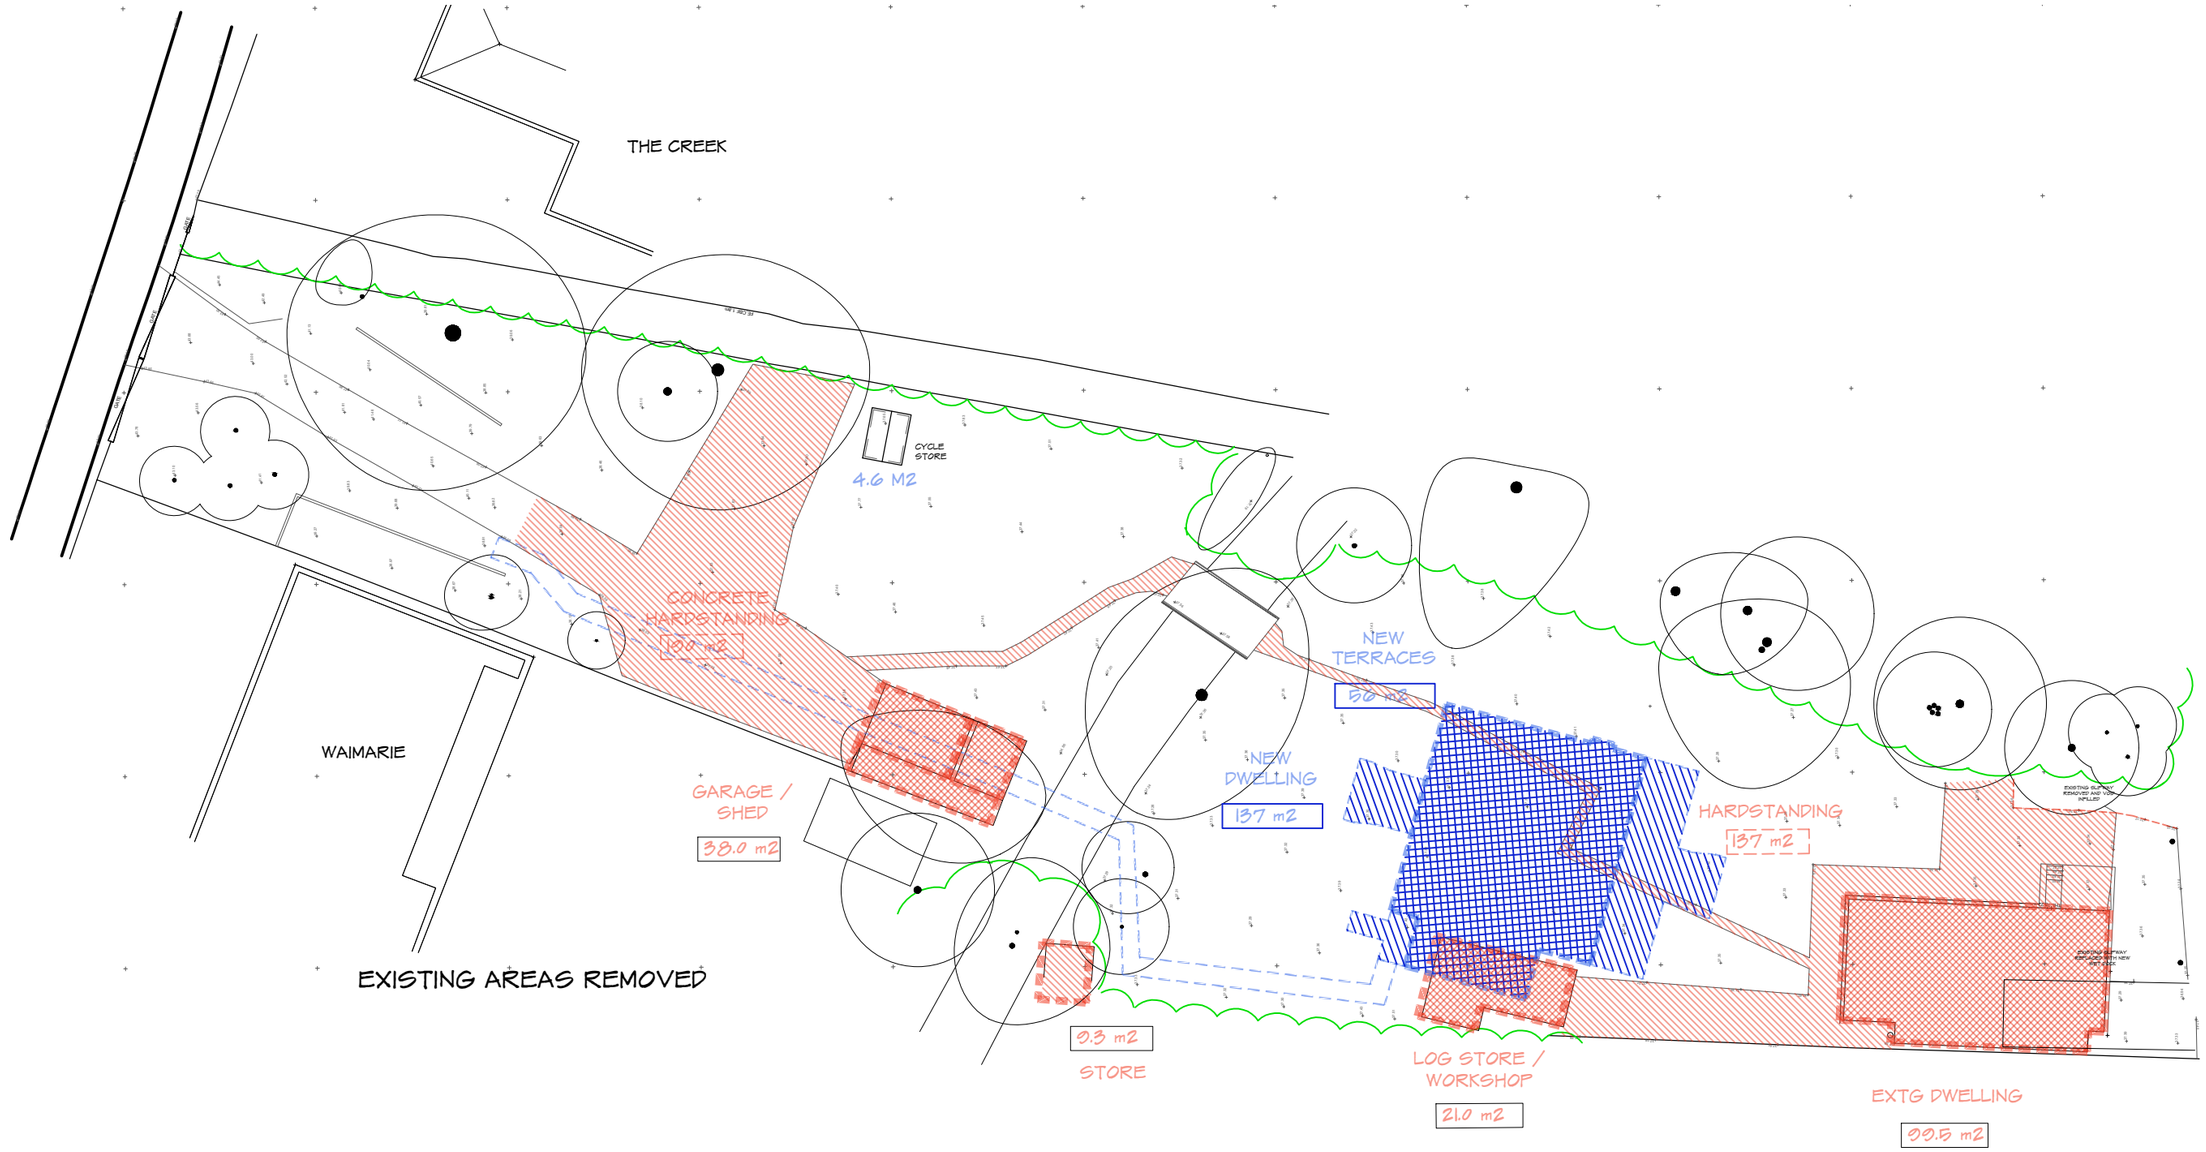

EXISTING NON PERMEABLE TOTAL AREA REMOVED - 404.8 M2

PROPOSED NON PERMEABLE TOTAL AREA - 198.6 M2

SHAUN•TANNER ARCHITECTURE & PLANNING

www.stlarchitecture.co.uk studio@stlarchitecture.co.uk 0118 989 0808

CLIENT Mr R. Arnold

PROJECT Warren Creek, The Warren
Caversham, Reading, RG4 7TQ

DRAWING PERMEABILITY PLAN

STATUS Planning DATE May 2023

SCALE NTS @ a3 DRAWN ST CHECKED NO 3863/235 REV C

THIS DRAWING MUST NOT BE SCALED UNLESS ISSUED FOR PLANNING PURPOSES. ALL DIMENSIONS ARE TO BE VERIFIED PRIOR TO SETTING OUT, COMMENCING WORK, OR PRODUCTION OF FABRICATION DRAWINGS. REPORT ANY DISCREPANCIES TO THE SUPERVISING OFFICER IMMEDIATELY. ©