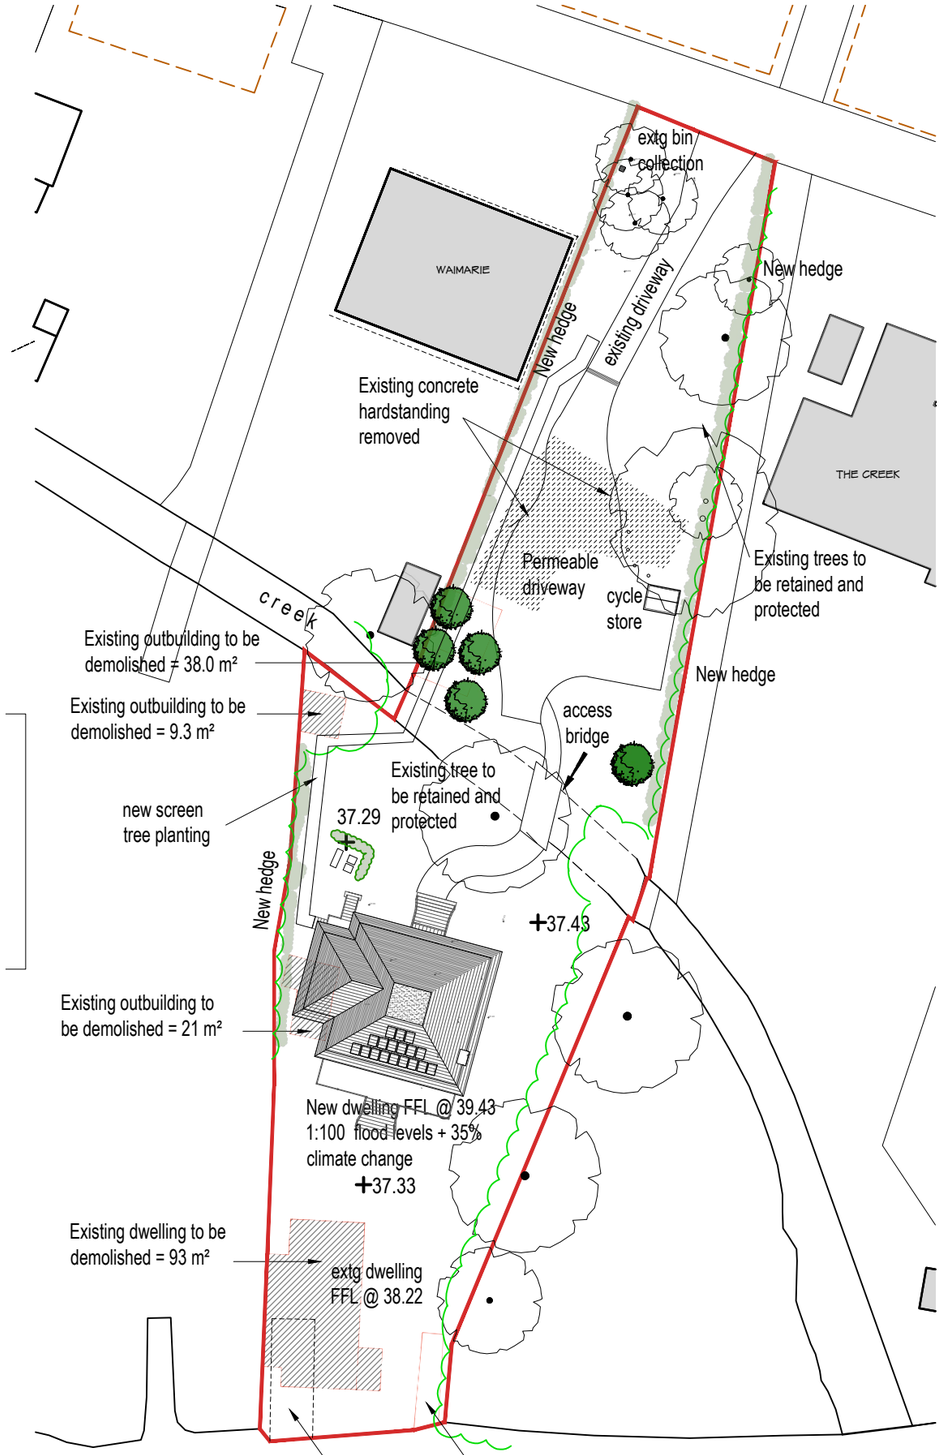

Block plan 1:500

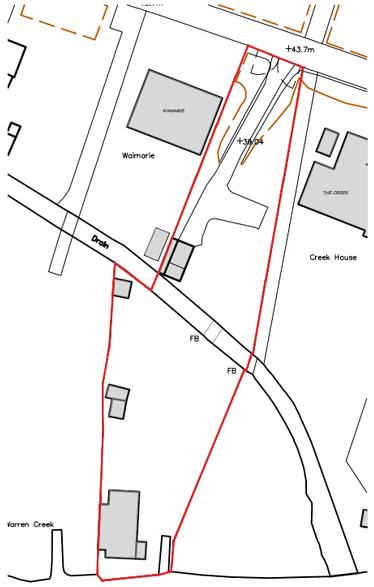

Location plan 1:250

1:1250 scale Bar
This Drawing has been produced for printing onto A3 size paper,

0m 12.5m 50m
6.2m 25m 100m

1:500 scale Bar
This Drawing has been produced for printing onto A3 size paper,

0m 5m 20m
2.5m 10m 40m

REV	COMMENTS	DATE

SHAUN·TANNER
ARCHITECTURE & PLANNING

www.stlarchitecture.co.uk studio@stlarchitecture.co.uk 0118 989 0808

CLIENT Mr R. Arnold
PROJECT Warren Creek, The Warren
CAVERSHAM, READING, RG4 TQ
DRAWING BLOCK AND LOCATION PLAN

STATUS PLANNING DATE Sep 2024
SCALE 1:500/1:1250 DRAWN CHECKED NO 3863/240 REV G

THIS DRAWING MUST NOT BE SCALED UNLESS ISSUED FOR PLANNING PURPOSES. ALL DIMENSIONS ARE TO BE VERIFIED PRIOR TO SETTING OUT, COMMENCING WORK, OR PRODUCTION OF FABRICATION DRAWINGS. REPORT ANY DISCREPANCIES TO THE SUPERVISING OFFICER IMMEDIATELY. ©