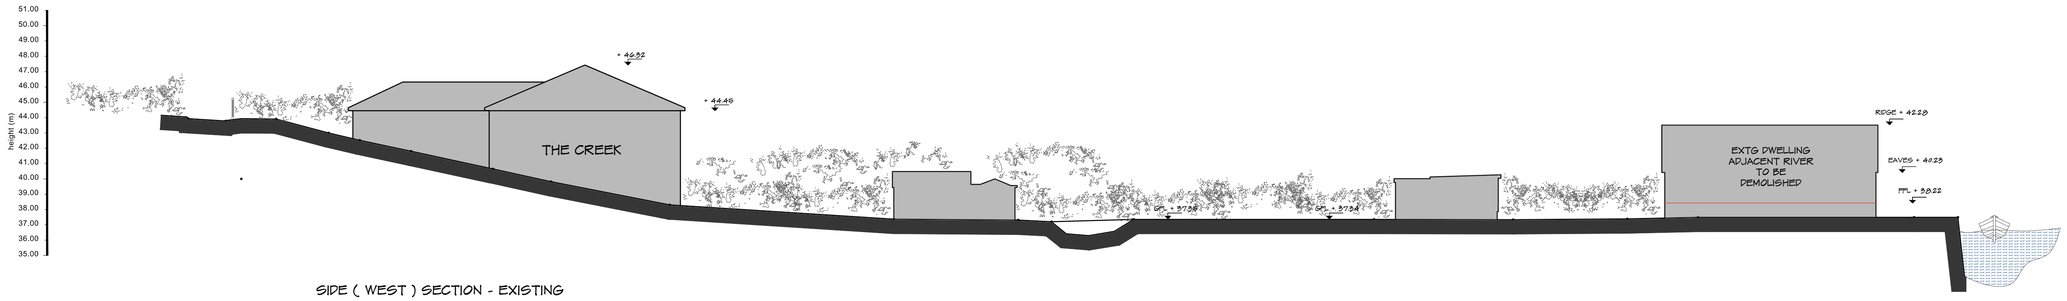

SIDE (WEST) SECTION - EXISTING

PROPOSED SIDE (WEST) SECTION

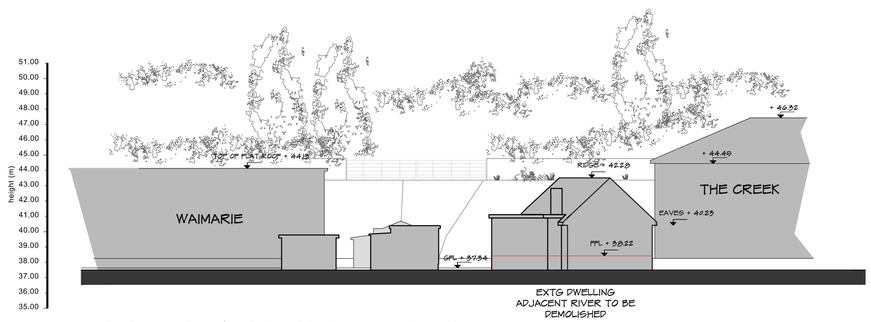

EXISTING REAR (SOUTH) SECTION - FACING RIVER

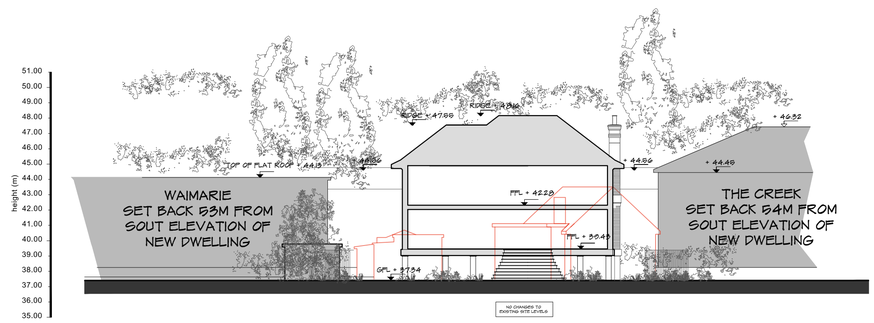

PROPOSED REAR (SOUTH) SECTION - FACING RIVER

1:200 scale Bar
This Drawing has been produced for printing onto A1 size paper,
If printing on A3 please use the scale below for reference.

0m 2m 8m 16m

REV	COMMENTS	DATE

SHAUN•TANNER
ARCHITECTURE & PLANNING
www.stlarchitecture.co.uk studio@stlarchitecture.co.uk 0118 989 0808

CLIENT Mr R. Arnold
PROJECT Warren Creek, The Warren
Caversham, Reading, RG4 7TQ
DRAWING Sections - Existing and Proposed

STATUS survey DATE May 2023
SCALE 1:200@A1 DRAWN DN CHECKED NO 3863/229 REV D

THIS DRAWING MUST NOT BE SCALED UNLESS ISSUED FOR PLANNING PURPOSES. ALL DIMENSIONS ARE TO BE VERIFIED PRIOR TO SETTING OUT, COMMENCING WORK, OR PRODUCTION OF FABRICATION DRAWINGS. REPORT ANY DISCREPANCIES TO THE SUPERVISING OFFICER IMMEDIATELY. ©