



NATIVE MIXED HEDGE PLANTING DETAIL
For all native mixes 5 plants per linear meter. Plant in a staggered row 450mm between rows, 400mm along rows. Plant into existing or site won topsoil. Cover hedge area with bark mulch to 50mm depth x 1m width or weed mat.

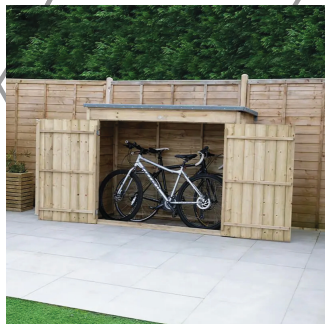

2 bike 2000 x 700

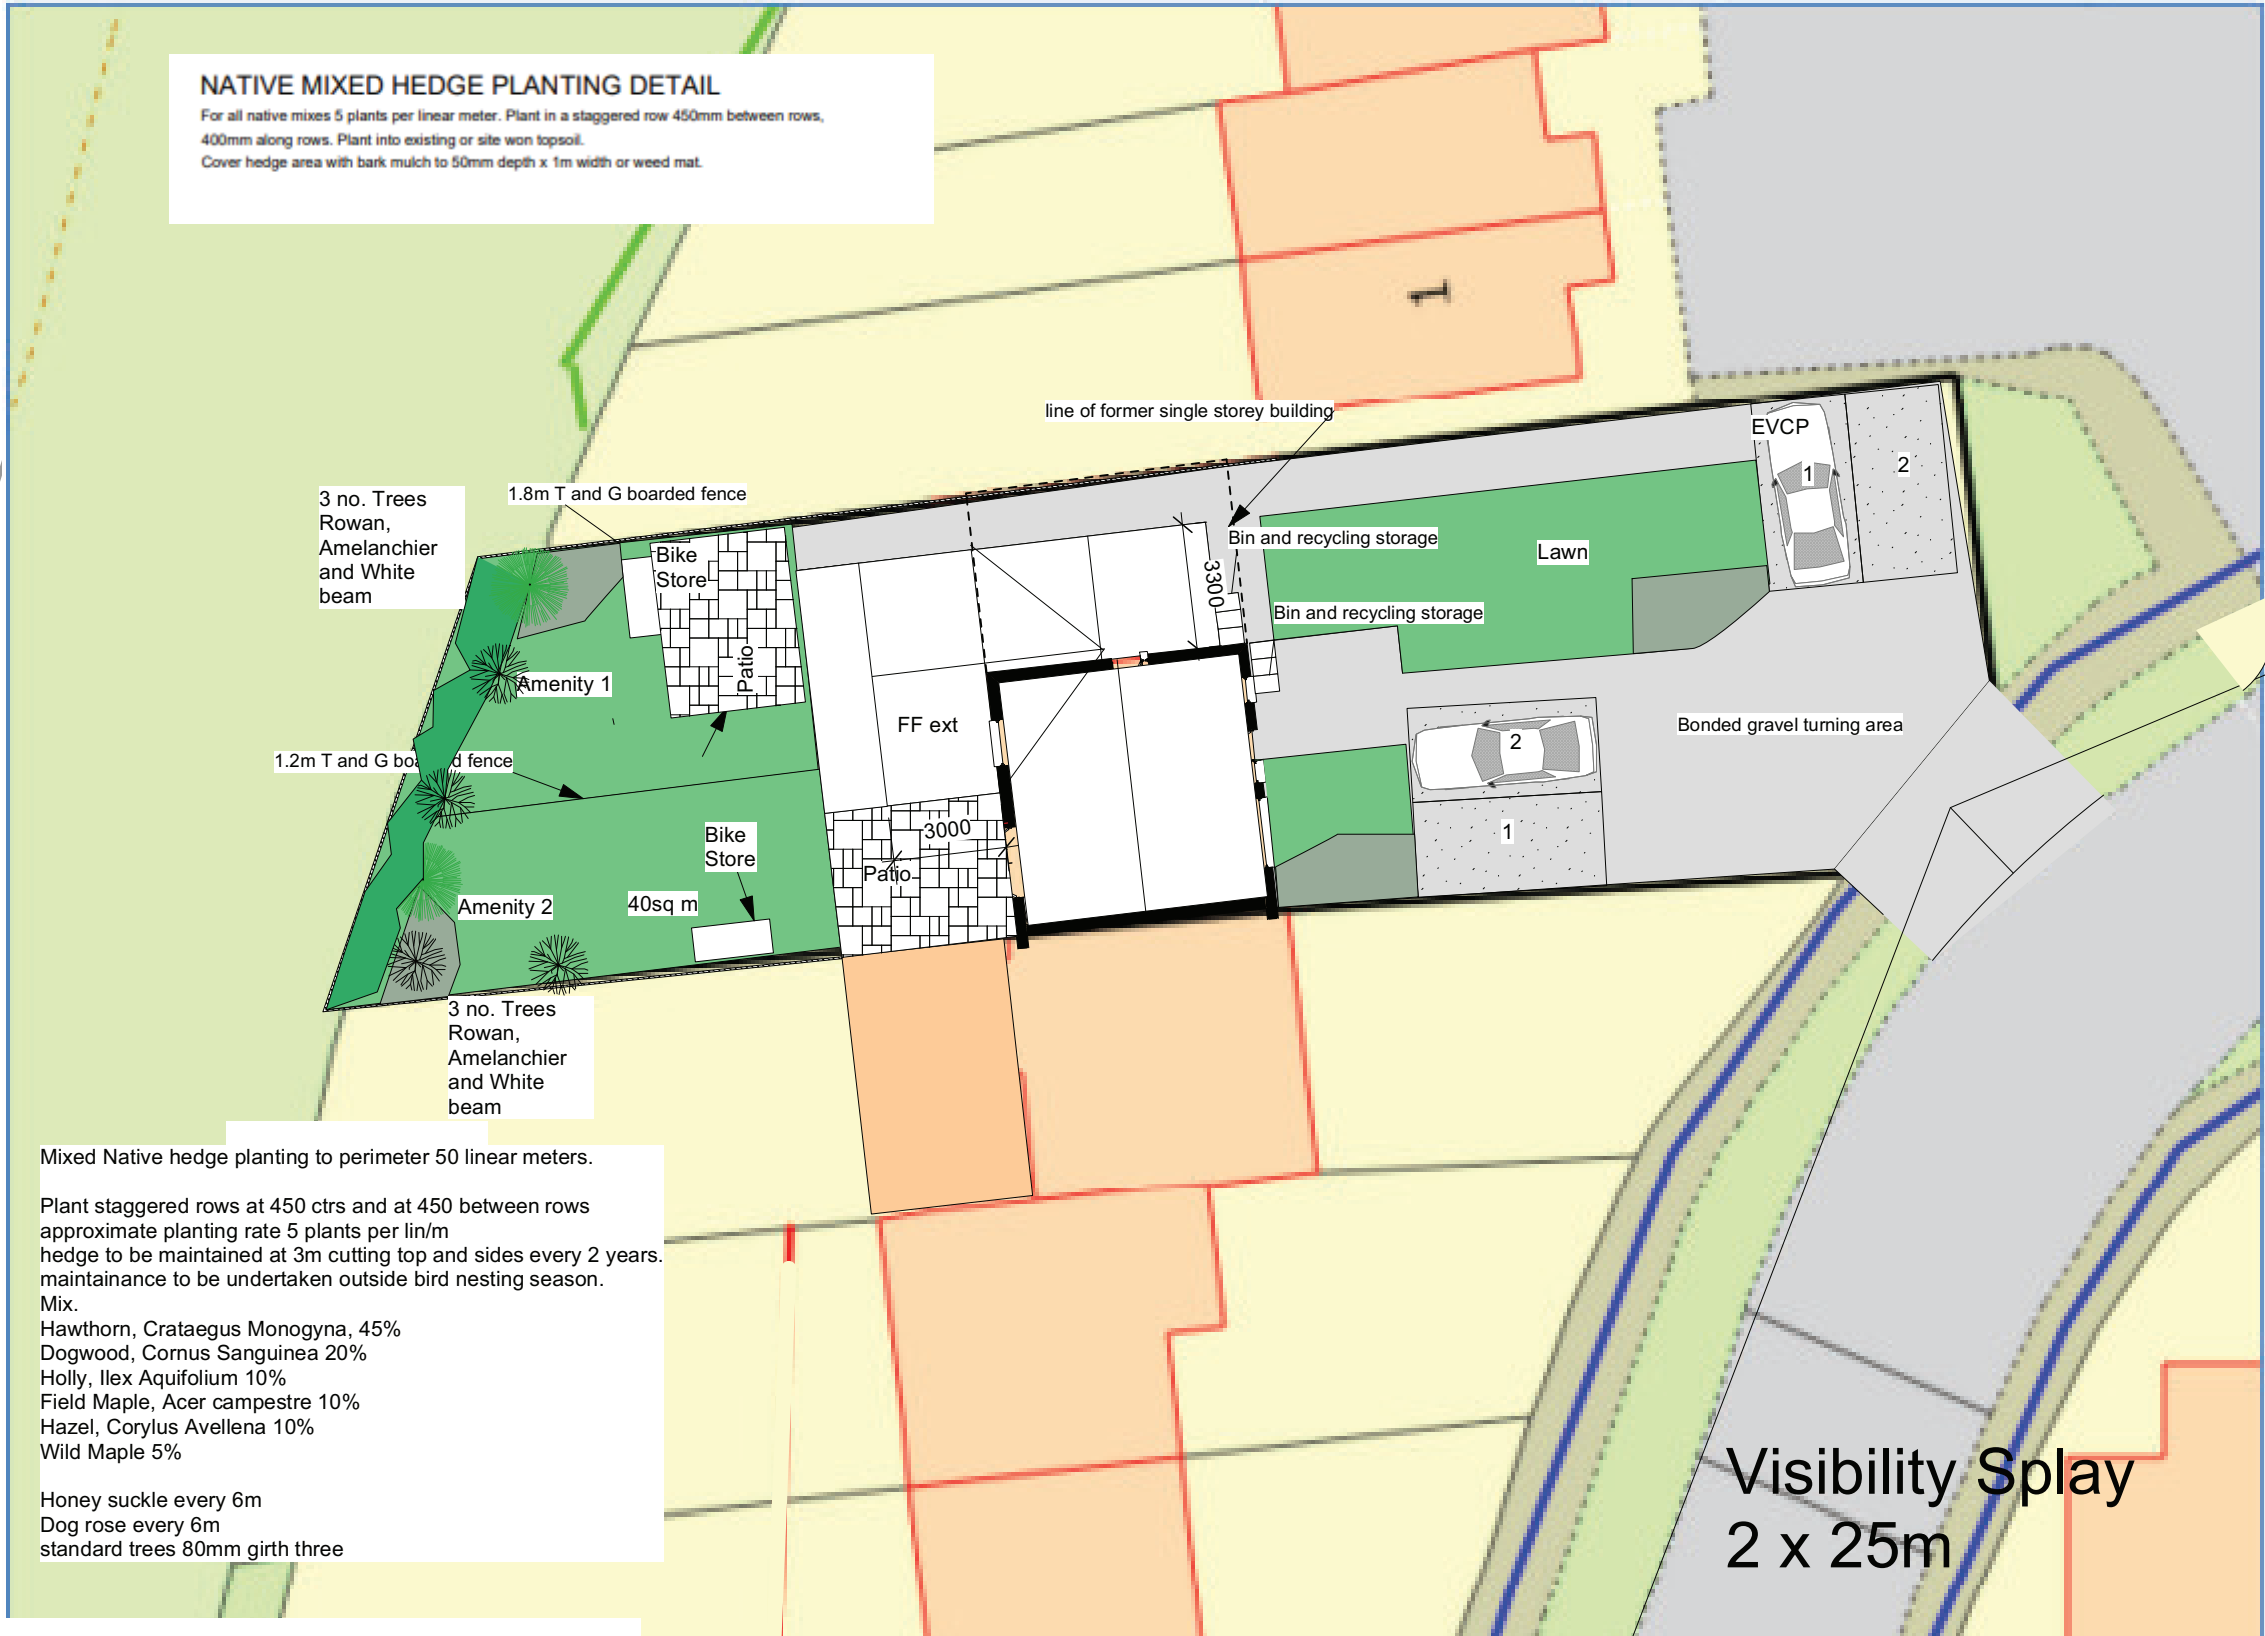

Mixed Native hedge planting to perimeter 50 linear meters.

Plant staggered rows at 450 ctrs and at 450 between rows
approximate planting rate 5 plants per lin/m
hedge to be maintained at 3m cutting top and sides every 2 years.
maintenance to be undertaken outside bird nesting season.

Mix.
Hawthorn, Crataegus Monogyna, 45%
Dogwood, Cornus Sanguinea 20%
Holly, Ilex Aquifolium 10%
Field Maple, Acer campestre 10%
Hazel, Corylus Avellana 10%
Wild Maple 5%

Honey suckle every 6m
Dog rose every 6m
standard trees 80mm girth three


GARDEN LAWN TURF TO FRONT AND REAR GARDEN		
Mix	Botanical Name	Common Name
20%	Lolium perenne	Perennial Ryegrass
10%	Poa pratensis	Smooth Stalked Meadows
35%	Festuca rubra litoralis	Slender Creeping Red Fescue
25%	Festuca rubra	Strong Creeping Red Fescue
10%	Festuca rubra ssp. commutata	Chewings Fescue

SHRUBBERY PLANTING Planting per Bed 6m2						
Quantity	Abbrev	Botanical Name	Common Name	Specifications	Density Plant / m²	
1 no.	ComCD	Cornus sanguinea	Common Dogwood	5L Pot: Bushy	Staggered planting	Native. Good for wildlife.
2 no.	IlexAQ	Ilex aquifolium	Holly	5L Pot: Bushy	Staggered planting at the back of border	Native. Good for wildlife and evergreen. Prune to retain shape.
2 no.	RosaDR	Rosa canina	Dog Rose	5L Pot: Bushy	Staggered planting	Native. For pollinators.
1 no.	SarHO	Sarcococca hookeriana var. humilis	Sweet Box	5L Pot: Bushy	Staggered planting	For pollinators, evergreen and scent.
1 no.	VibOP	Viburnum opulus	Guelder Rose	5L Pot: Bushy	Staggered planting	Native. Good for wildlife and year-round interest.
1 no.	VibTEP	Viburnum tinus 'Eve Price'	Laurustinus	5L Pot: Bushy	Staggered planting	For pollinators and minimal maintenance.
15 no.	TOTAL					



TREE PIT DETAIL

Root barrier to be placed 1m from trees where trees are <3m from underground services to depth of topsoil & subsoil.

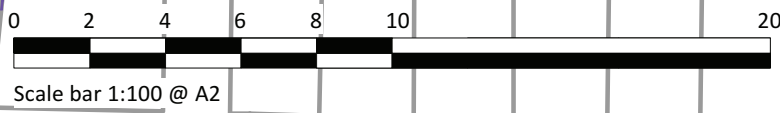



Skerryvore Designs Ltd
skerryvoredesigns.co.uk

Phone 01633 897922
Mobile 07816 934352
contact@skerryvoredesigns.co.uk

0mm Forest Double Door Overlap Wooden Bike Shed / Pressure Treated (no floor)

Wensley Road


Visibility Splay
2m x 25m

211

North

321

311

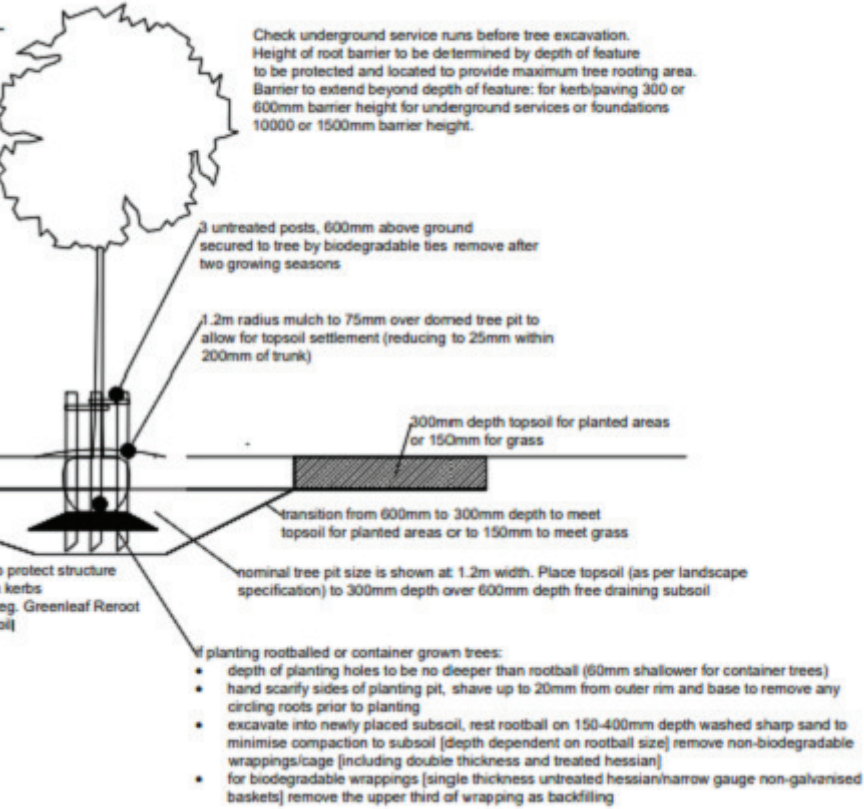

A Reduced scheme 07/03/25
B Reduced scheme 10/03/25

JOB TITLE	236 Wensley road Reading RG16ED	DRAWING TITLE	Detailed block and Highway Plan	DRAWING No.	SD1004 02 02B
				SCALE	1:200 @ A2
				DATE	March 2025