

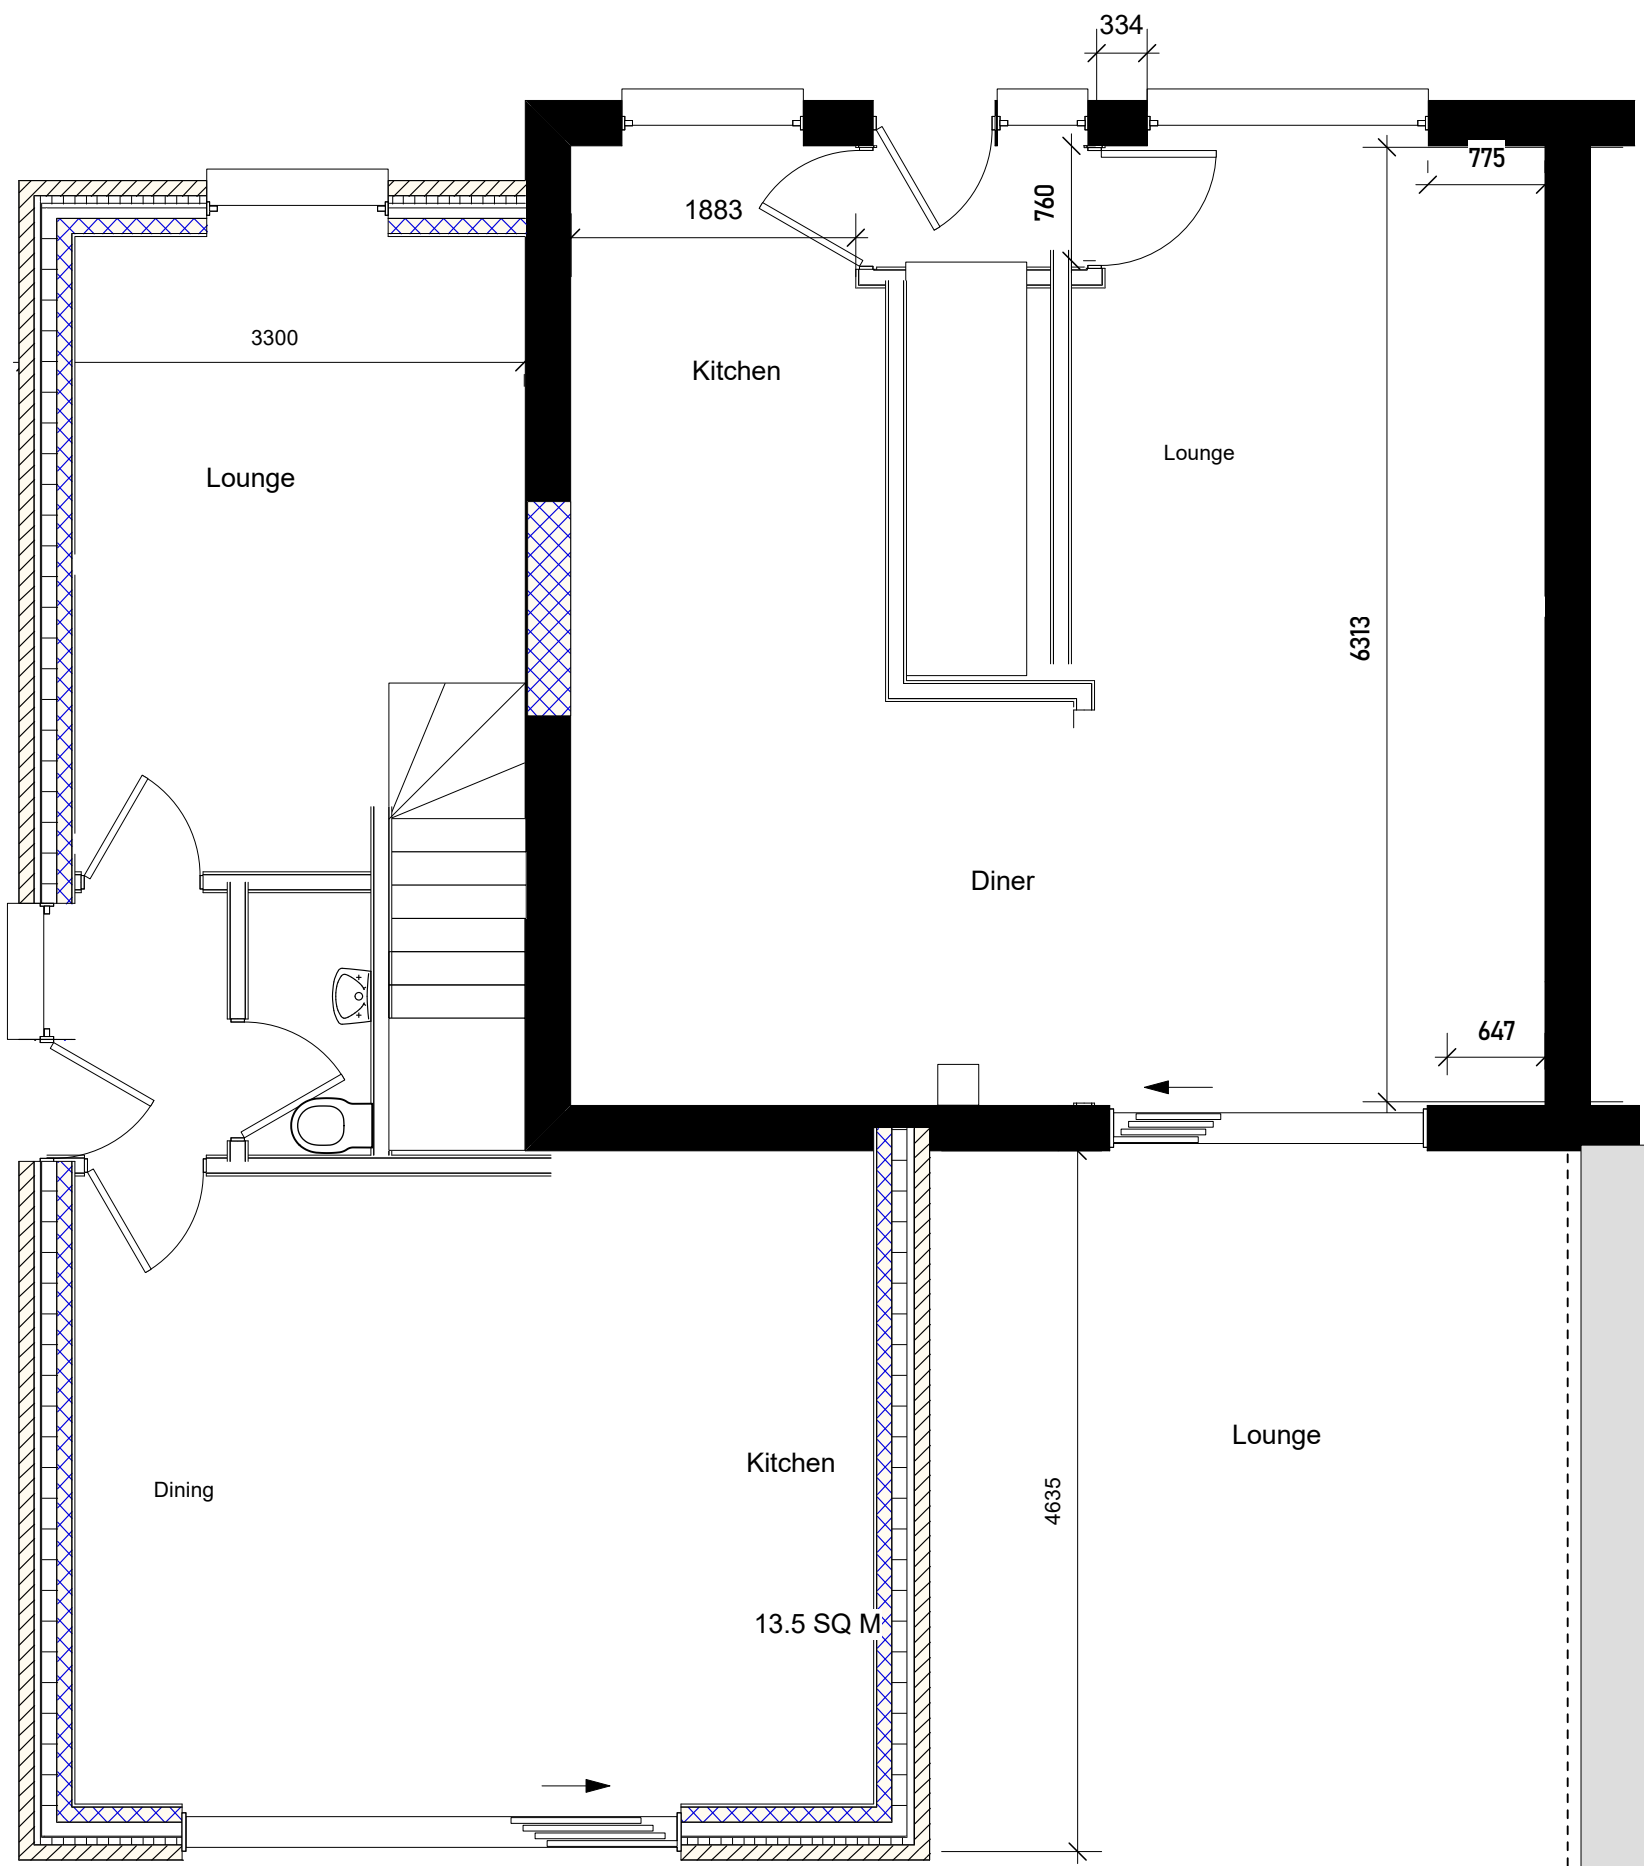


Entrance

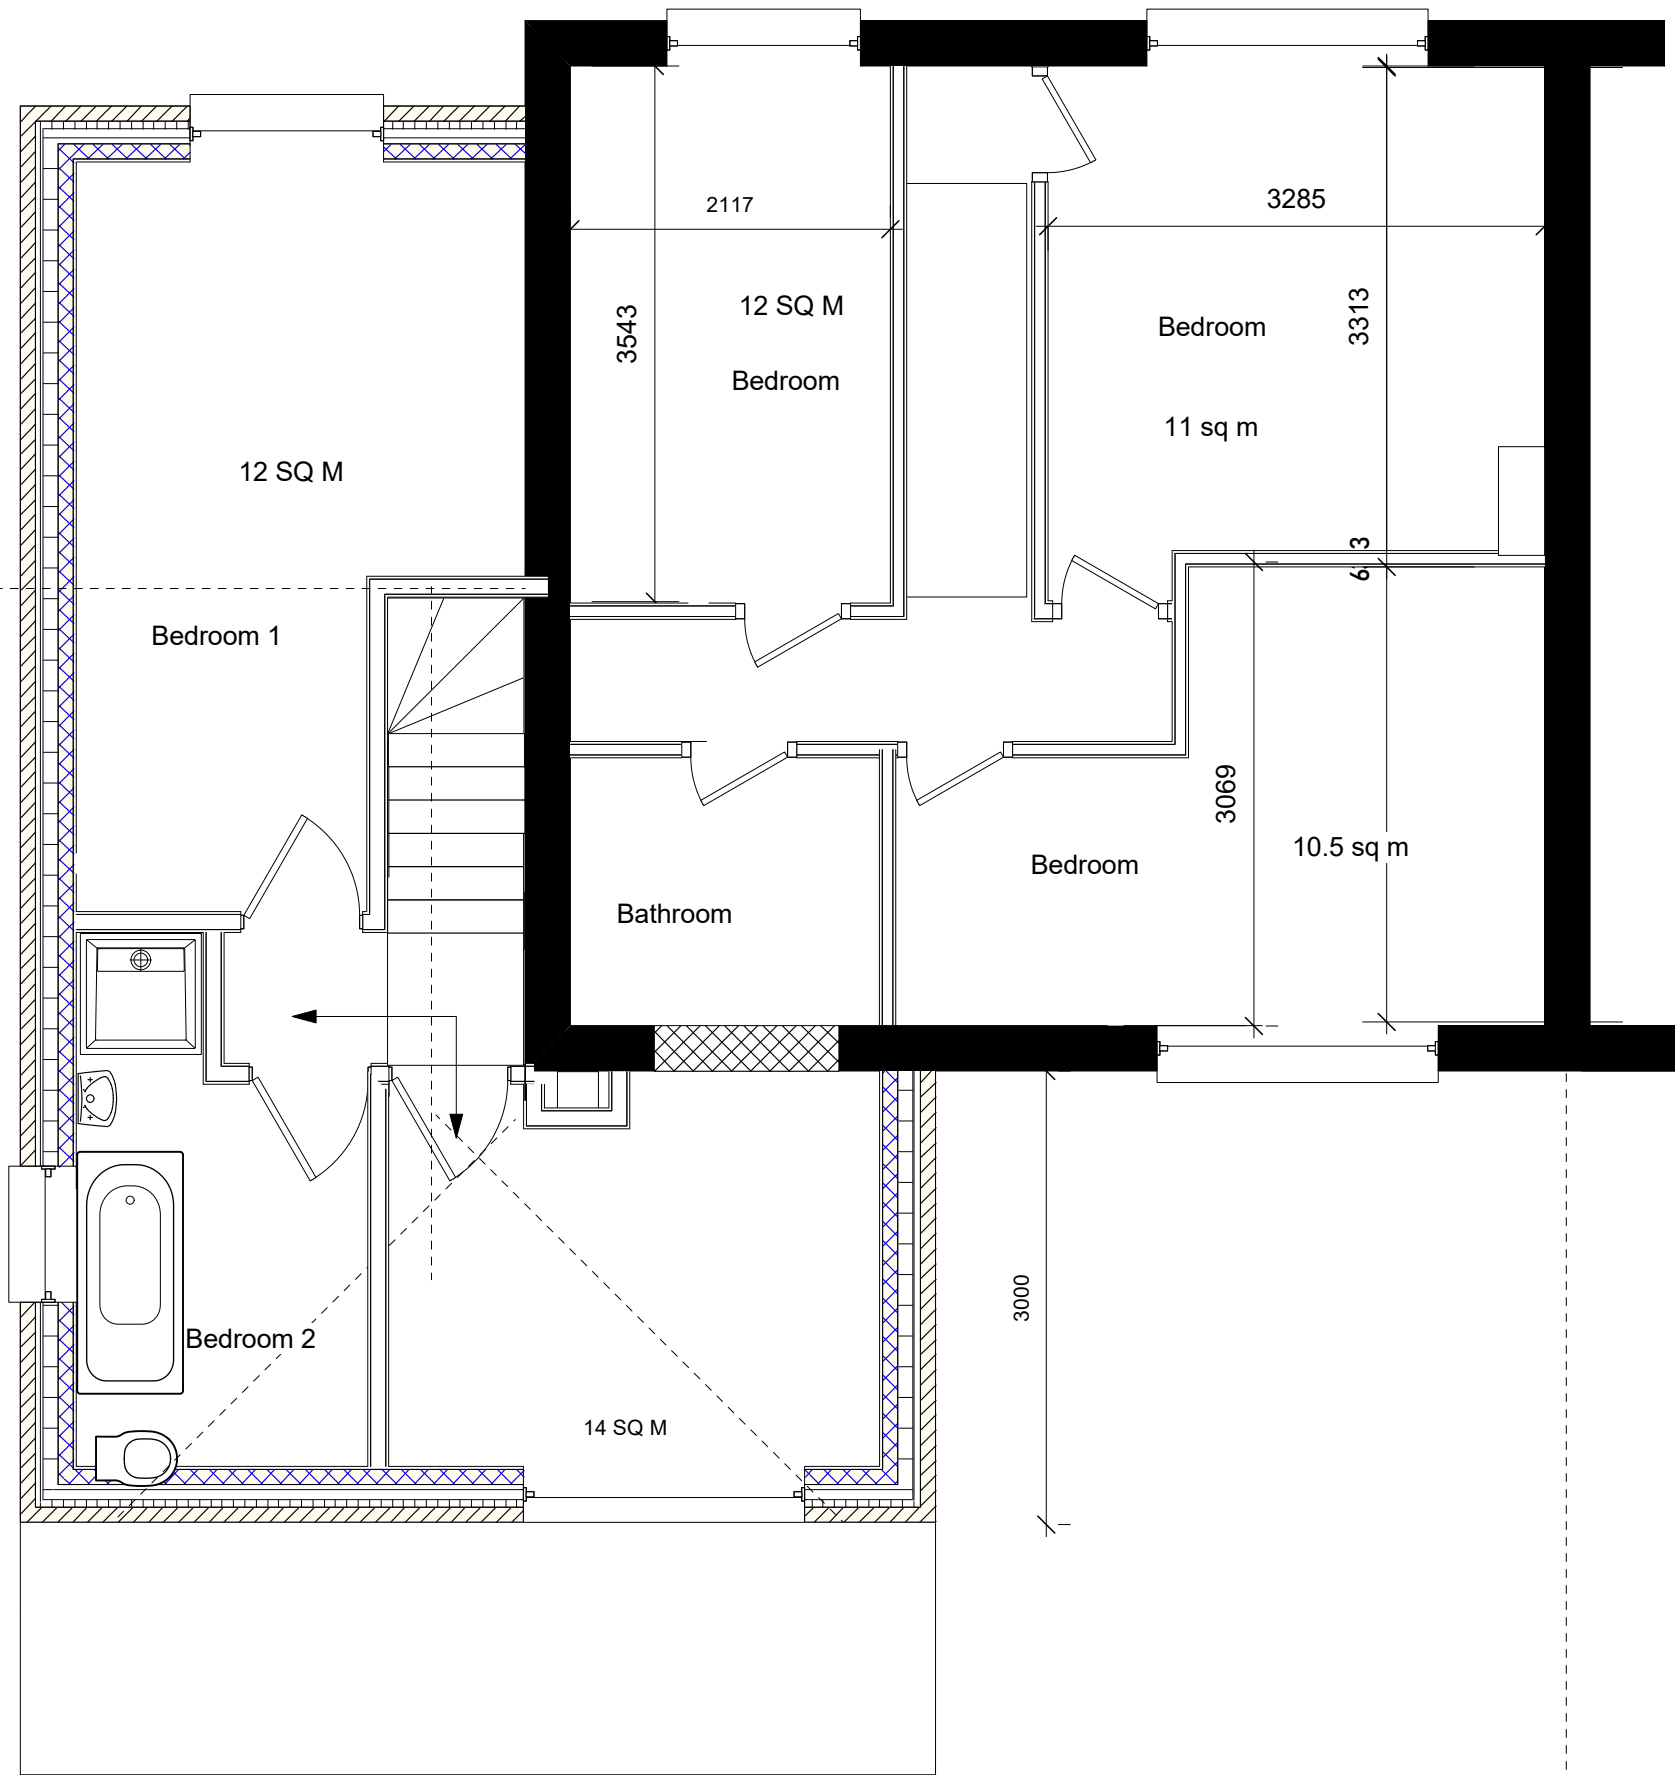

Ex
Extension

Boundary

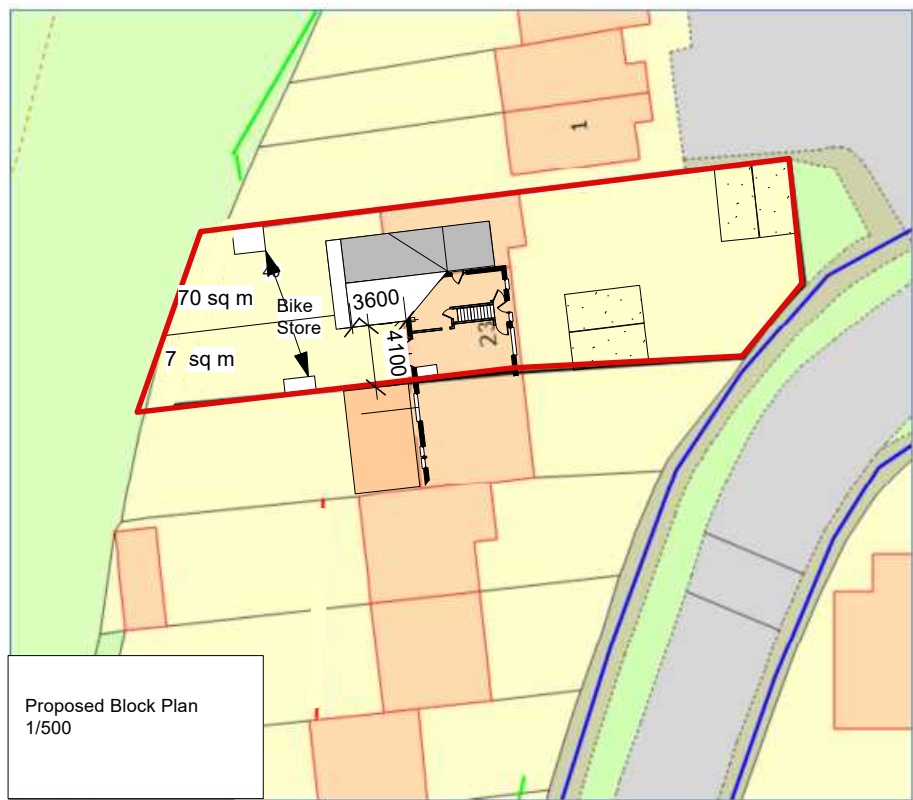

Scale bar 1:50 @ A2

A Reduced scheme 07/03/25
B. Further Reduced 10/03/25

Skerryvore Designs Ltd
skerryvoredesigns.co.uk

SK

Phone **01633 897922**
Mobile **07816 934352**
contact@skerryvoredesigns.co.uk

JOB
TITLE 236 Wensley road
Reading
RG16DP

DRAWING
TITLE Proposed Layout

DRAWING No. SD1004 02 03B

SCALE 1:50, 500, 1250 @ A2

DATE March 25