


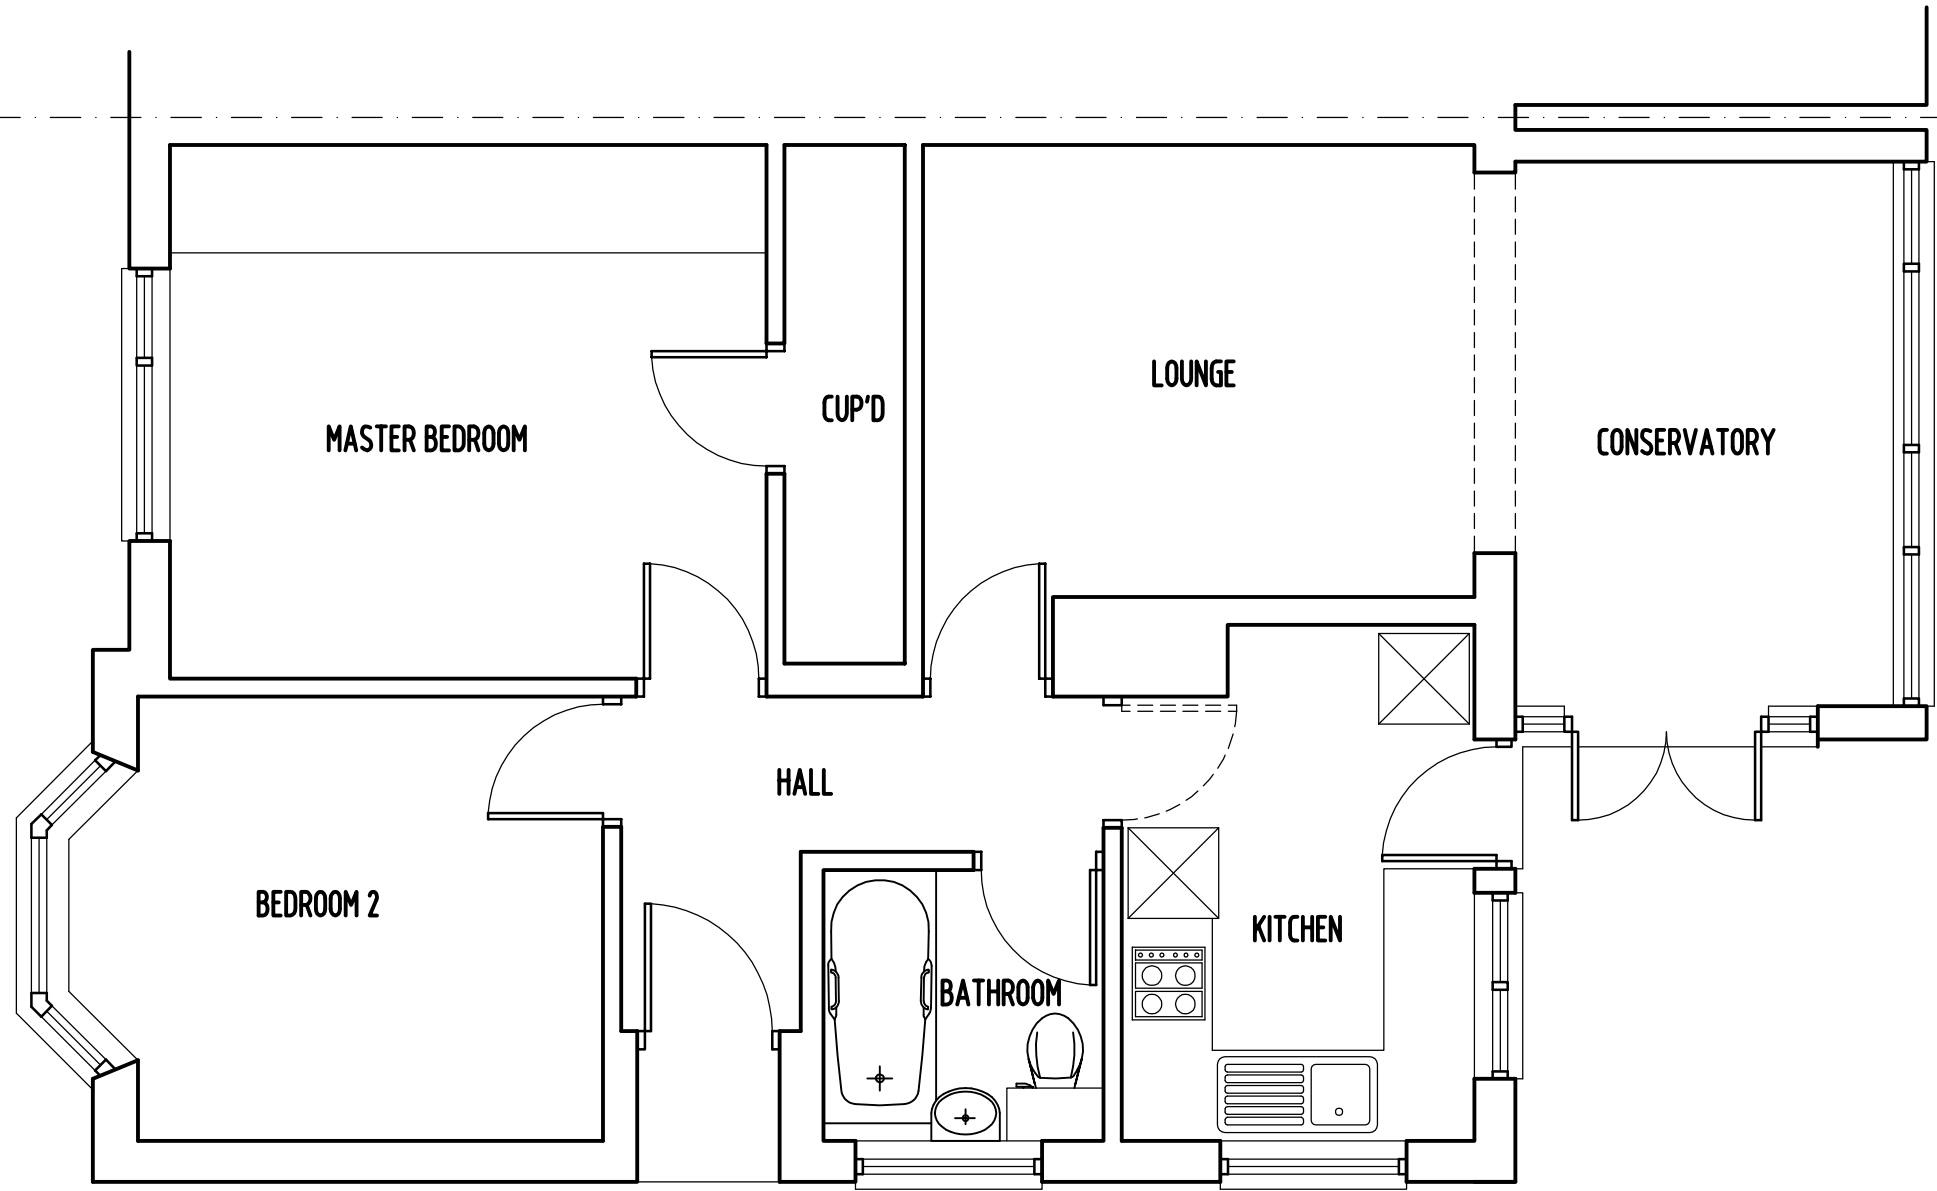

NOTE
ALL MATERIALS INTENDED TO BE USED ON
NEW EXTENSION ARE TO MATCH EXISTING.
THIS DRAWING HAS BEEN PREPARED WITHOUT
THE BENEFIT OF AN ACCURATE SITE SURVEY



SCALE BAR 1 : 50



RICHARD FENN DESIGNS
11 HARRIER CLOSE, WOODLEY,
READING, BERKSHIRE. RG5 4PE.
Telephone READING (0118) 9691684
E-Mail : architect@ntlworld.com

PROPOSED SINGLE STOREY REAR EXTENSION
TO 45 WINTON ROAD, READING, BERKSHIRE
for MR and MRS S. WATTS.

EXISTING GROUND FLOOR LAYOUT

DATE	SCALE
FEBRUARY 15th 2024	1 : 50
DRAWING No.	REVISION

SW11