

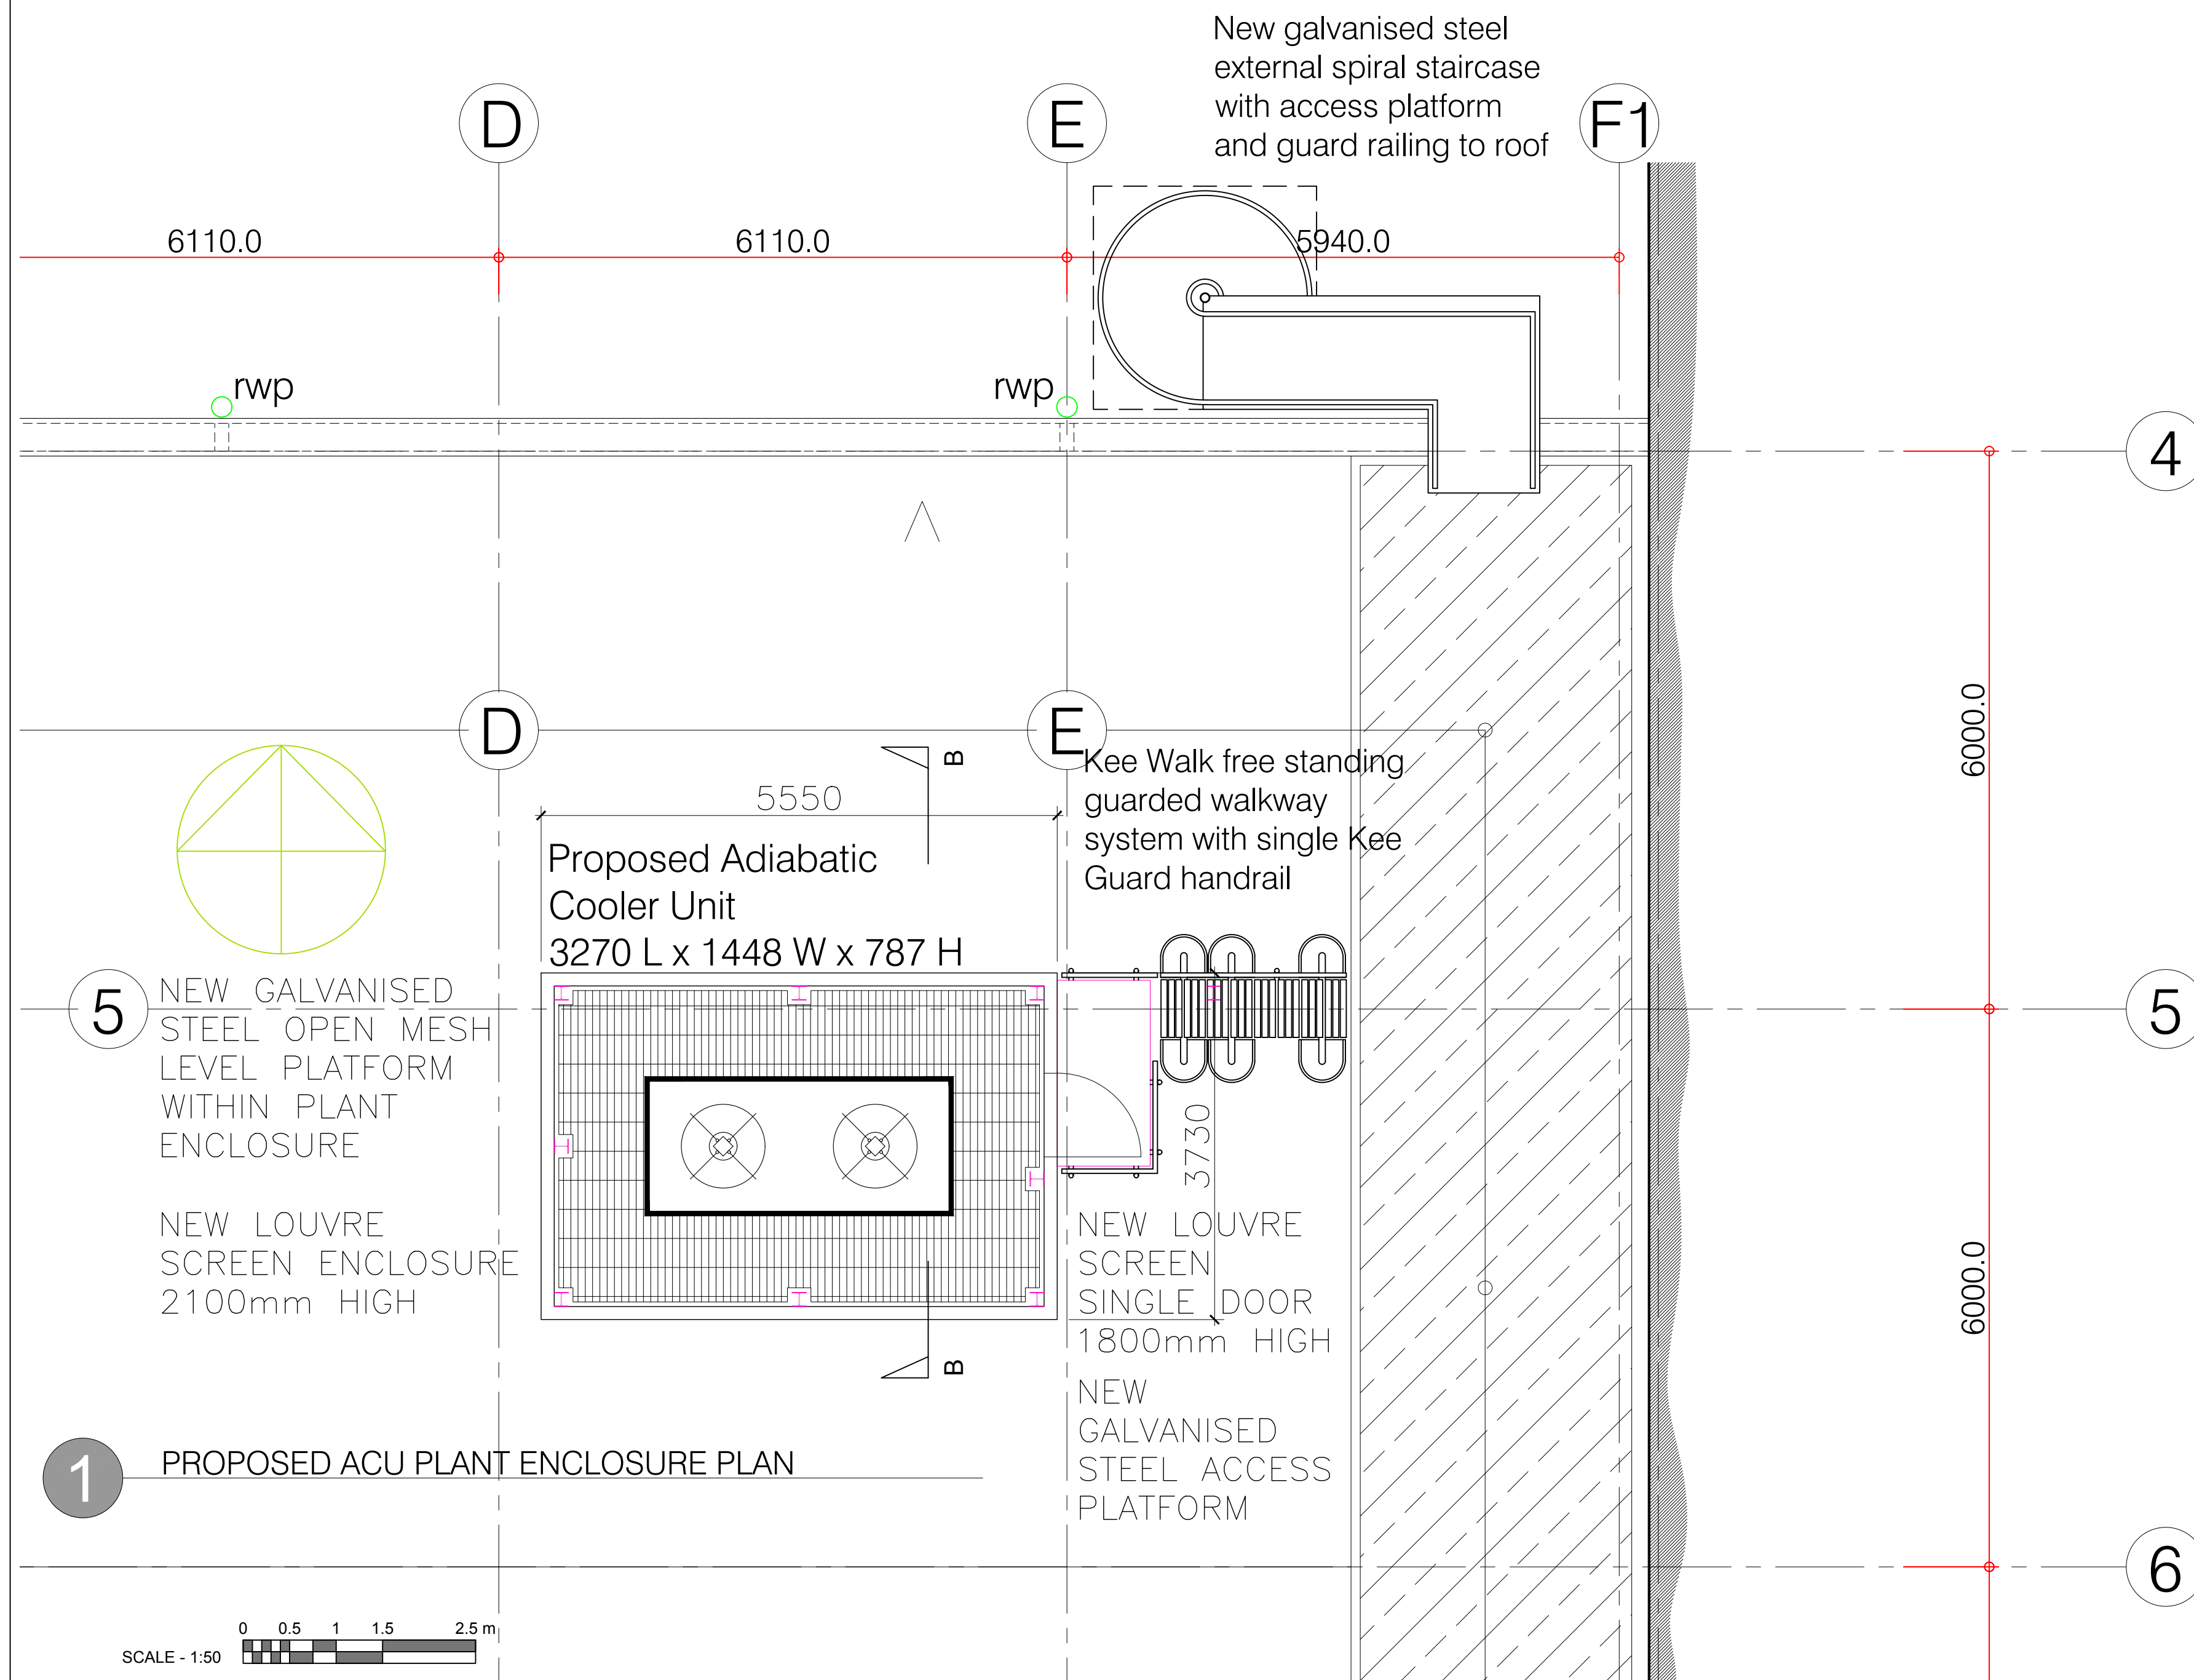
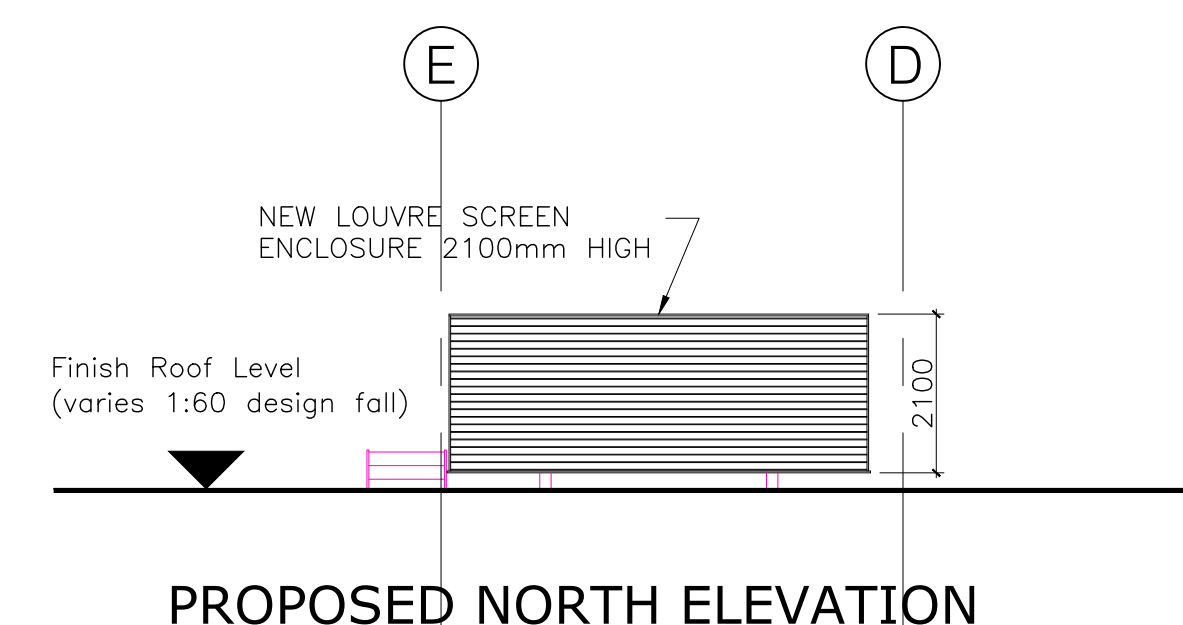
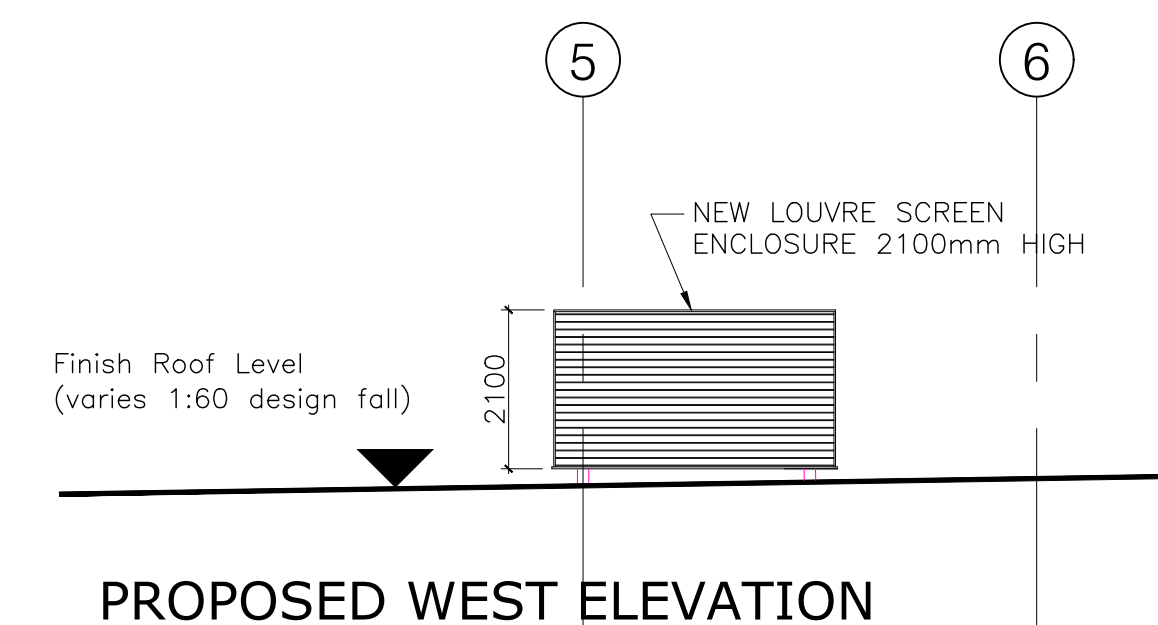
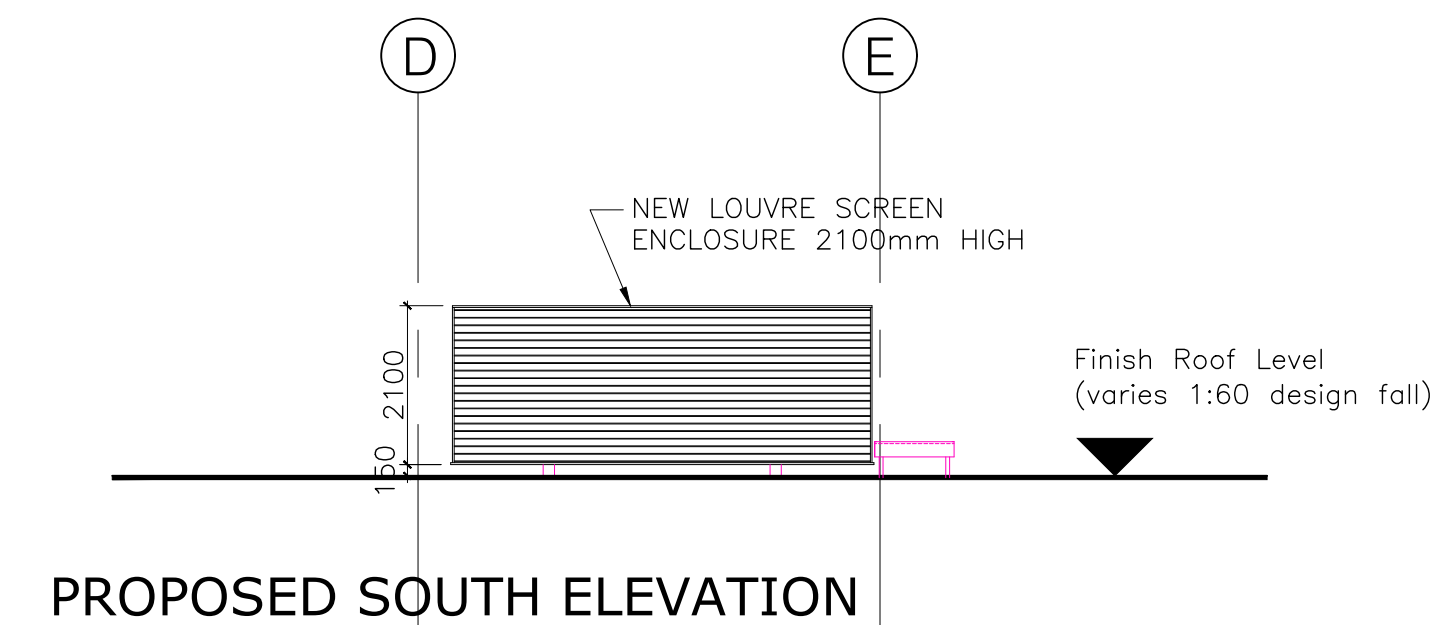


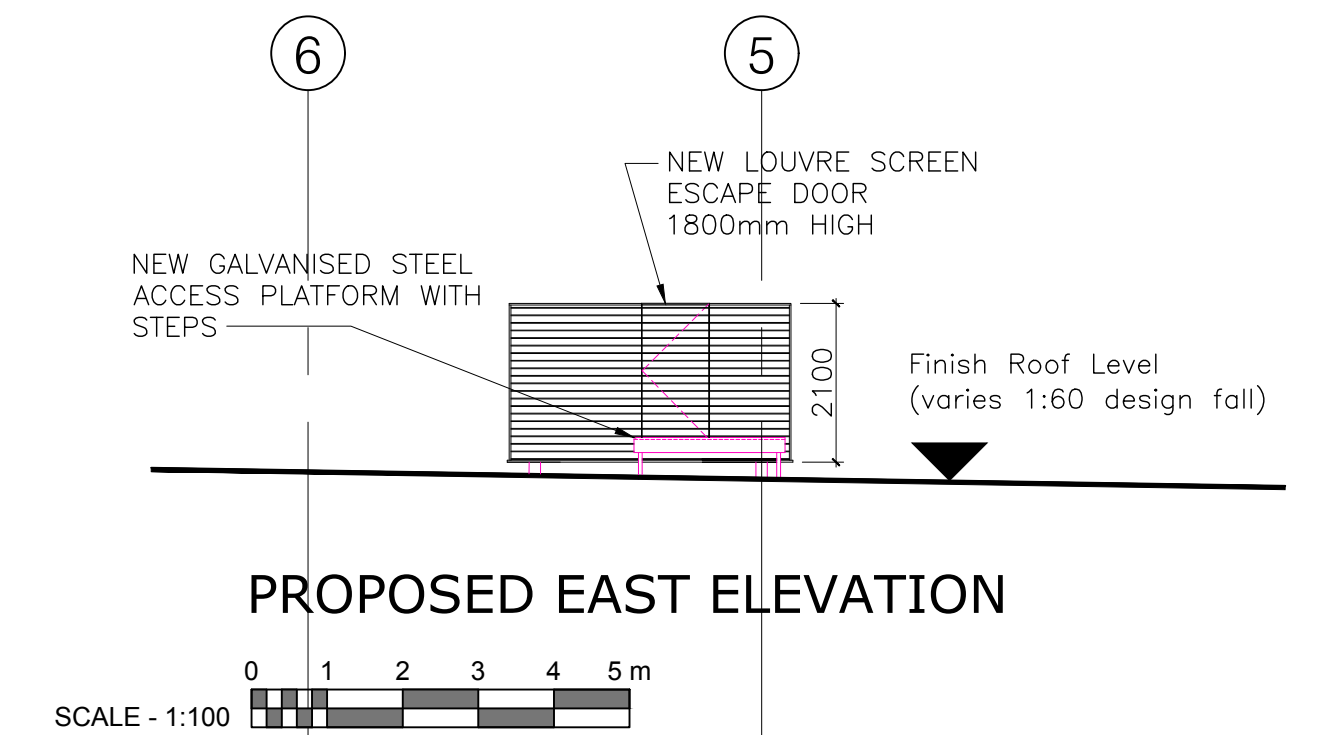

General Notes
This drawing is to be read in conjunction with all relevant design team specifications and drawings. All dimensions are to be checked on site prior to commencement of work any discrepancies reported to the Project Architect. All materials and components are to be handled, stored, protected, installed and finished strictly in accordance with the manufacturer's recommendations.
Copyright Apt Technical Design Limited

Notes

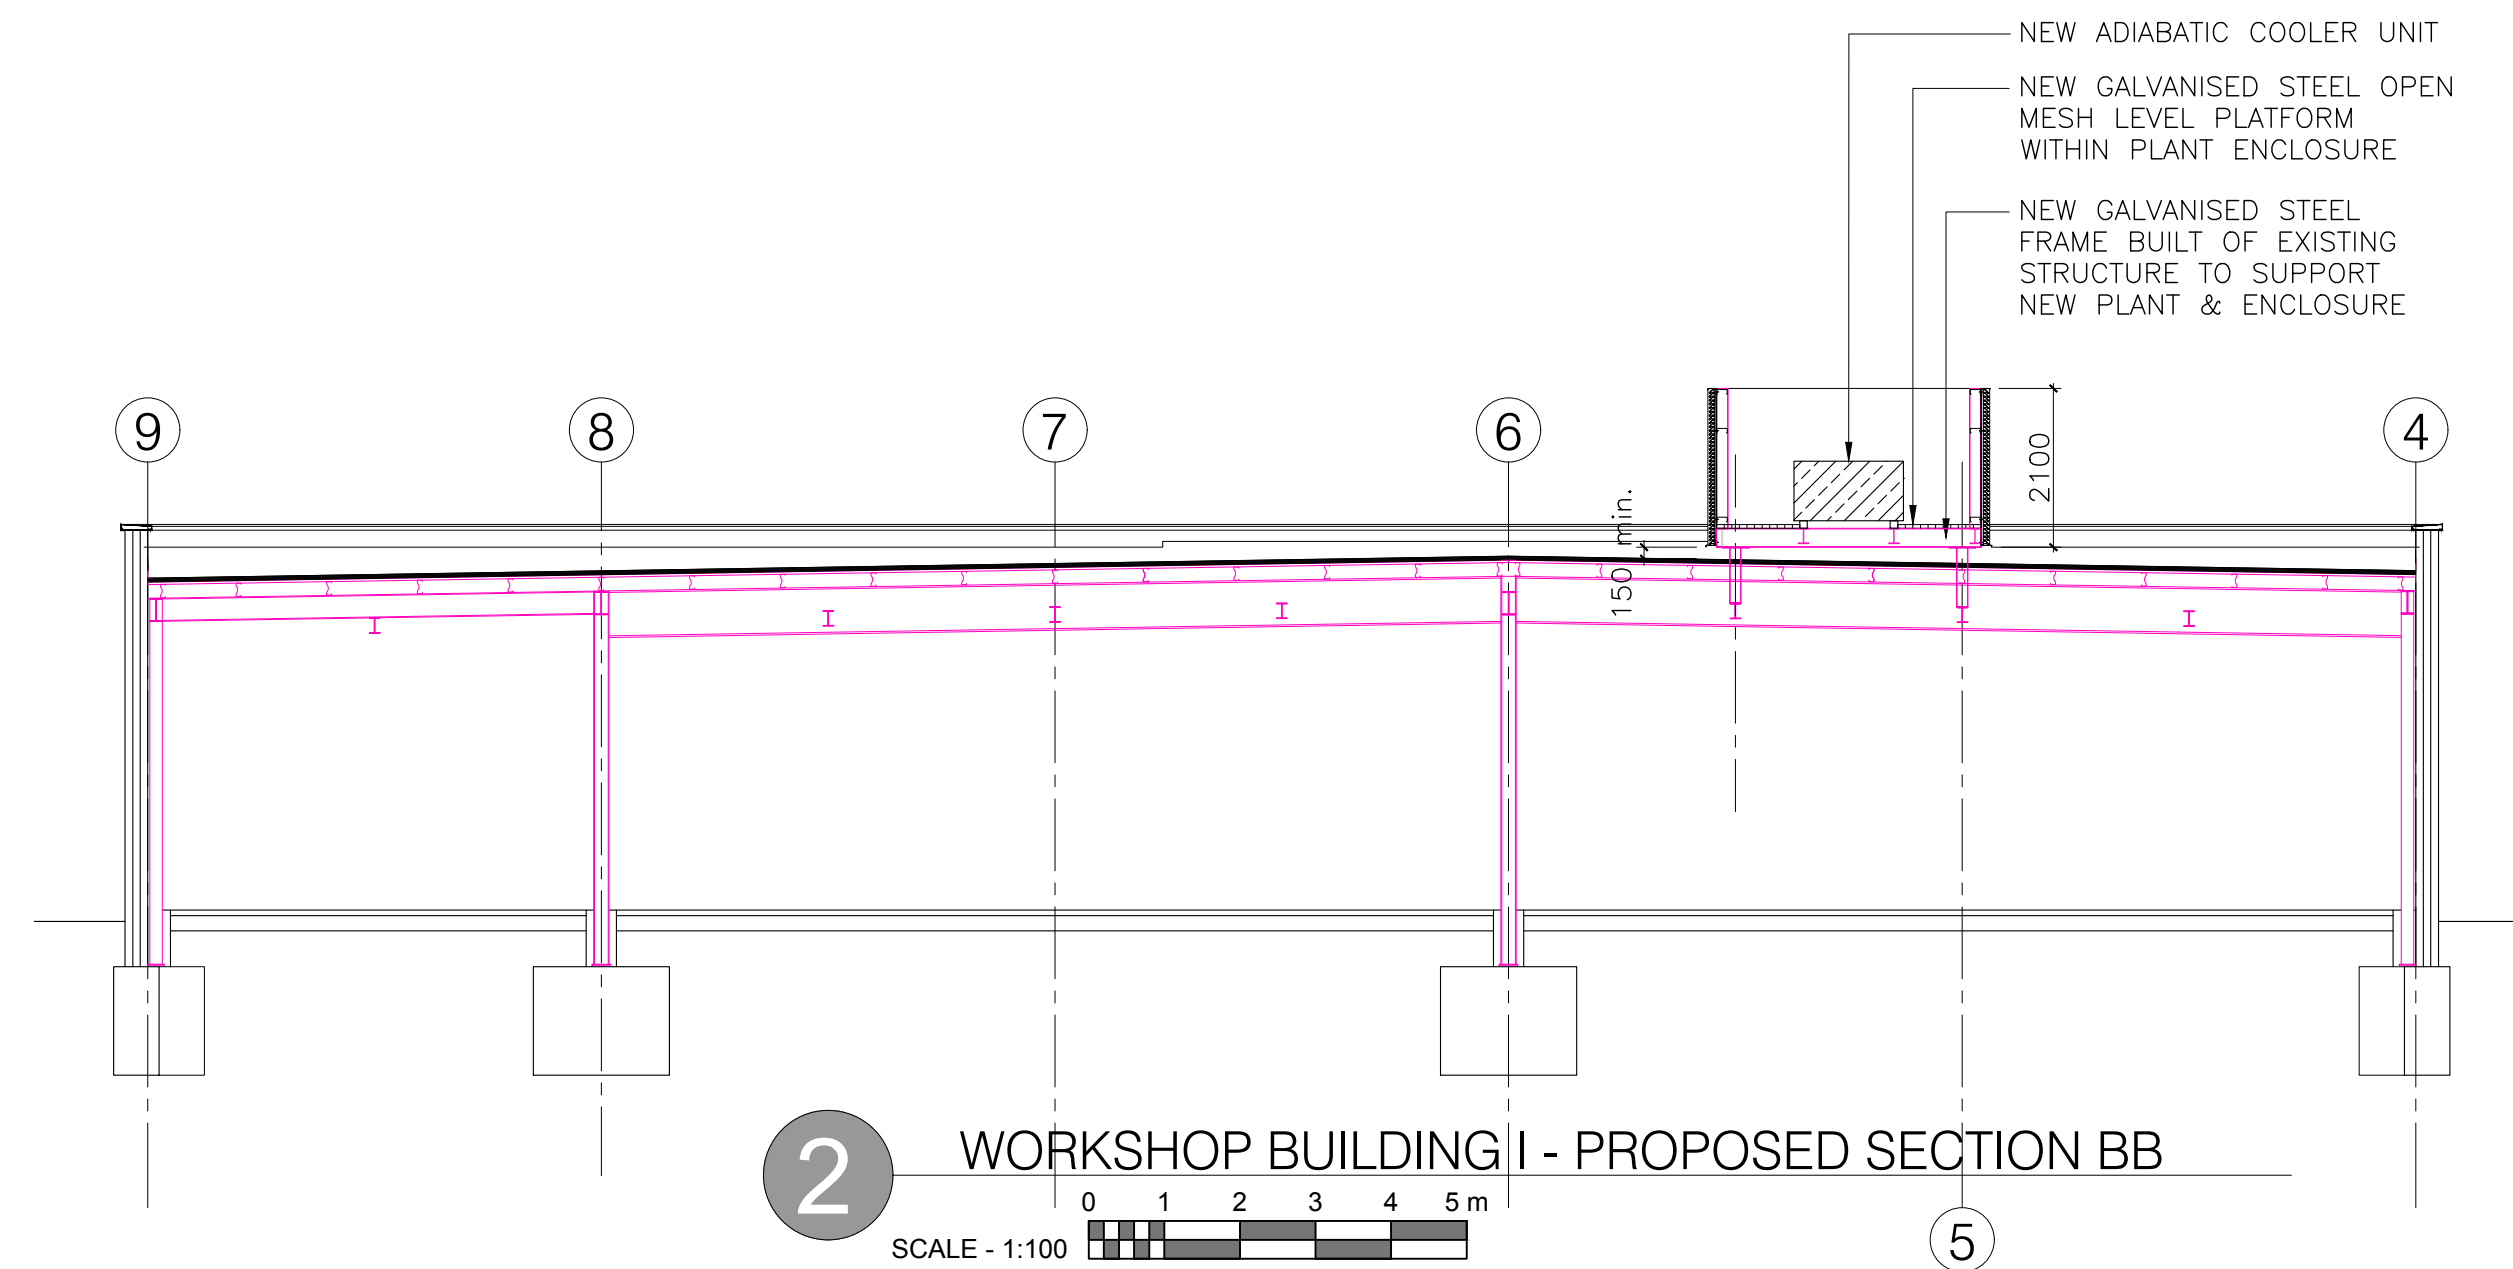

Powder coated finish to metal louvre screening
Colour - Terracotta (similar to existing brickwork)
Standard RAL colour number.

REV	DATE	DESCRIPTION	INITIALS
Cundall			
Project title: Workshop Building I - AHU Replacement			
Client: Gillette (UK) Ltd. 452 Basingstoke Road Reading RG2 0RX			
Drawing title: Workshop Building I Proposed ACU Plant			
Enclosure - Plans, Section & Elevations			
Date: Feb 2025	Drawing scale: 1:50 and 1:100 @ A1		
Project number: 24---	Drawing number: A025	Revision:	
Drawn by: pf	Authorised by:	Drawing title: Planning Application	
Apt Technical Design Limited			
A 164 Tonbridge Road Hildenborough Kent TN11 9HP T +44(0)1732 666010 E enquires@apttechnicaldesign.co.uk W www.apttechnicaldesign.co.uk			