



©2020 Cellnex
All rights reserved. No part of this publication may be reproduced, stored in a retrieval system or transmitted in any form or by any means (Electronic, Mechanical, Photocopying, Recording or otherwise), without the prior written consent of the Company.

NOTES

BASED UPON ORDNANCE
SURVEY DIGITAL DATA
WITH THE PERMISSION OF
THE CONTROLLER OF HIS
MAJESTY'S STATIONERY
OFFICE, © CROWN
COPYRIGHT. LICENCE NO.
AC0000806982

O.S. LANDRANGER MAP
No. 159

PROJ No. COM-0025454

1	COM-0025454 LOCATION PLAN	30/01/25	HFC	HFC
ISS	REVISION	DATE	DRN	APP



CELLNEX UK
R+, 4TH FLOOR, 2 BLA GRAVE STREET, READING, RG1 1AZ
Tel: 020 4528 8553

SITE No 167371
READING ZSC
BASINGSTOKE ROAD
READING
BERKSHIRE
RG2 0EW

NGR SU 72100 71920


OS GRID

TITLE
LOCATION PLAN


SCALE SEE DRAWING

DRAWN	HFC	28/01/25
APPROVED	HFC	30/01/25

DRG No.	Sheet 1 of 1	Rev
167371-00-004-ML001		1

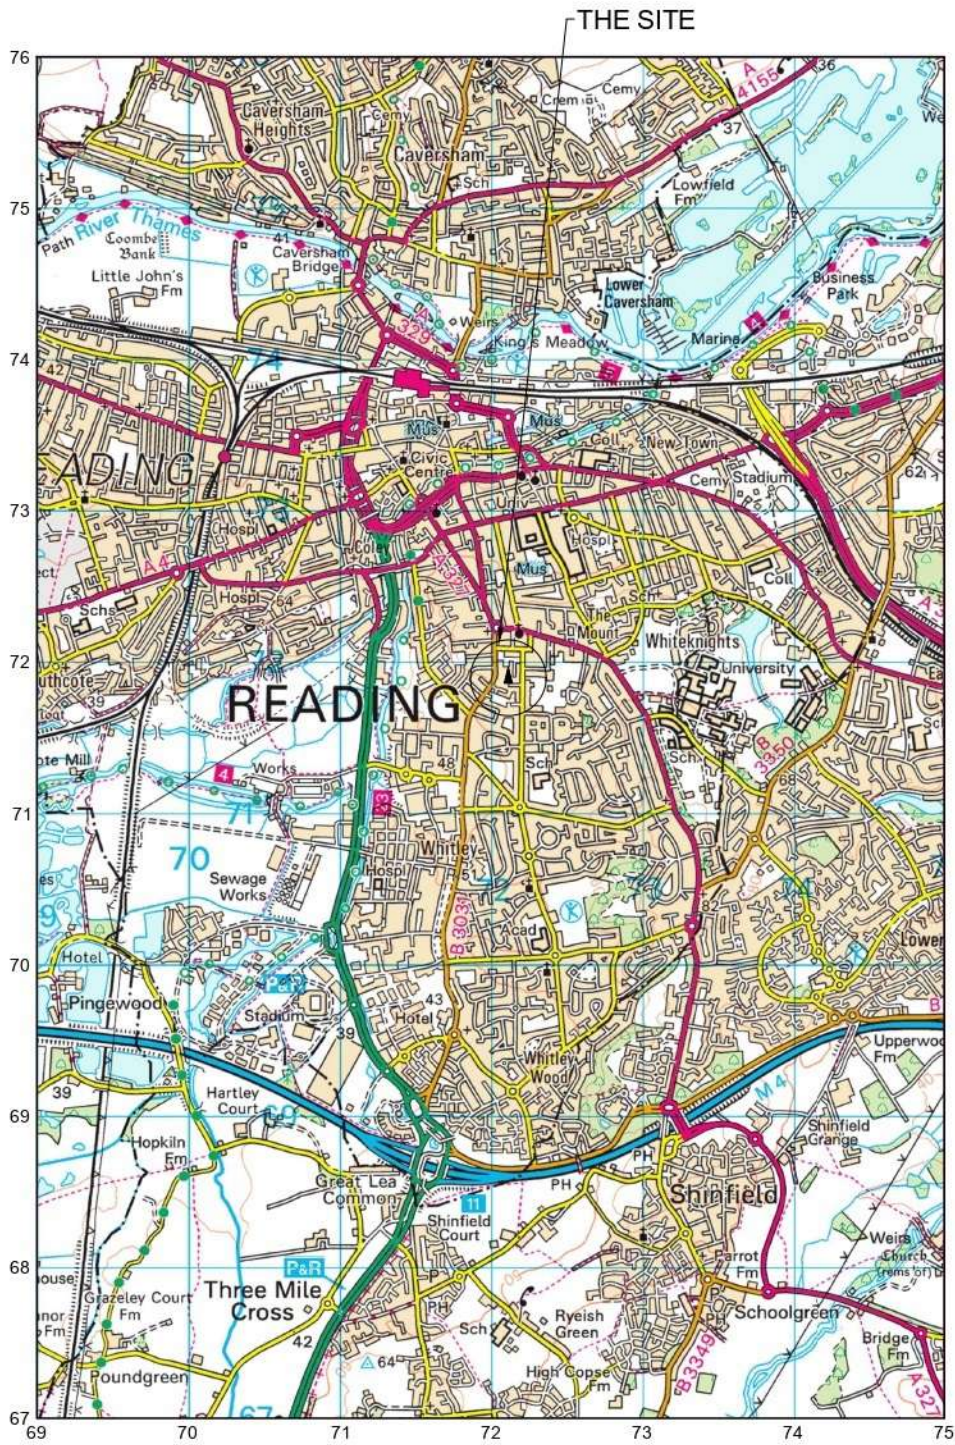

LOCATION PLAN
SCALE 1:50,000

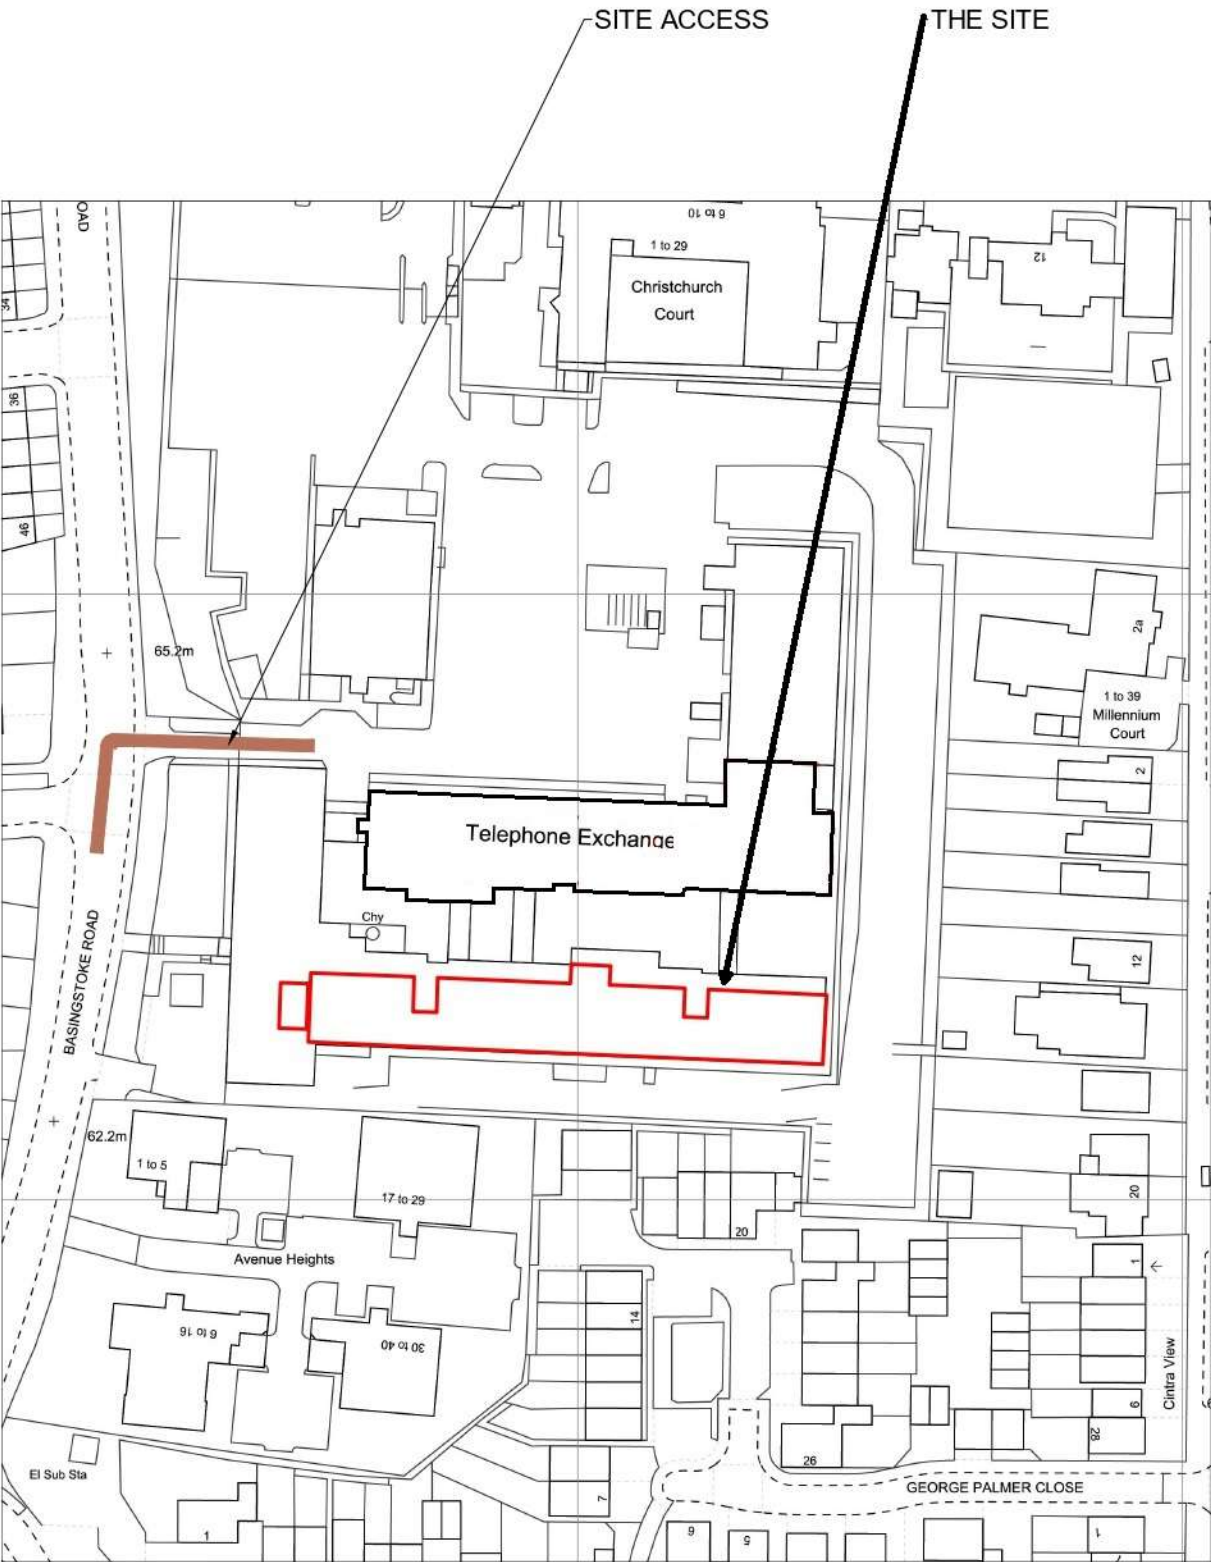

LOCATION PLAN
SCALE 1:1250