




PROPOSED SECTION AA

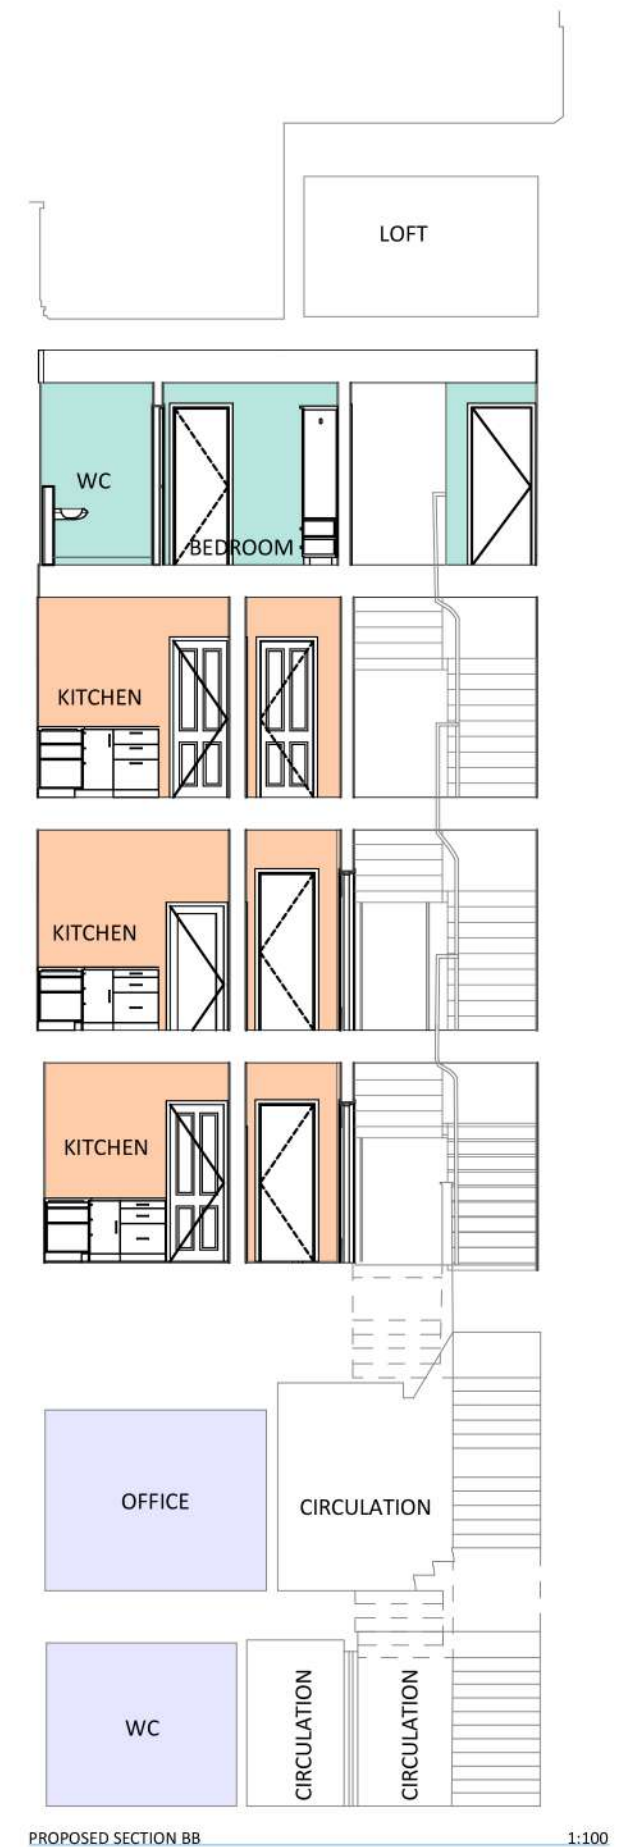

PROPOSED SECTION BB

Project **13-15 Station Road**
Station Road, Reading

Client **Faye and Yara Limited**

Drawing **Existing Sections**

Scale **1:100 @ A3**

Date **24/11/2022**

Drawn by **JS**

Status **Planning**

Drawing Number **2209 - PL15-A**



© ibarchitects Ltd