


QUEENSBOROUGH WAY


Posts

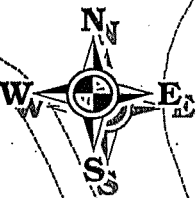

SU7076SW

Sub Sta

7

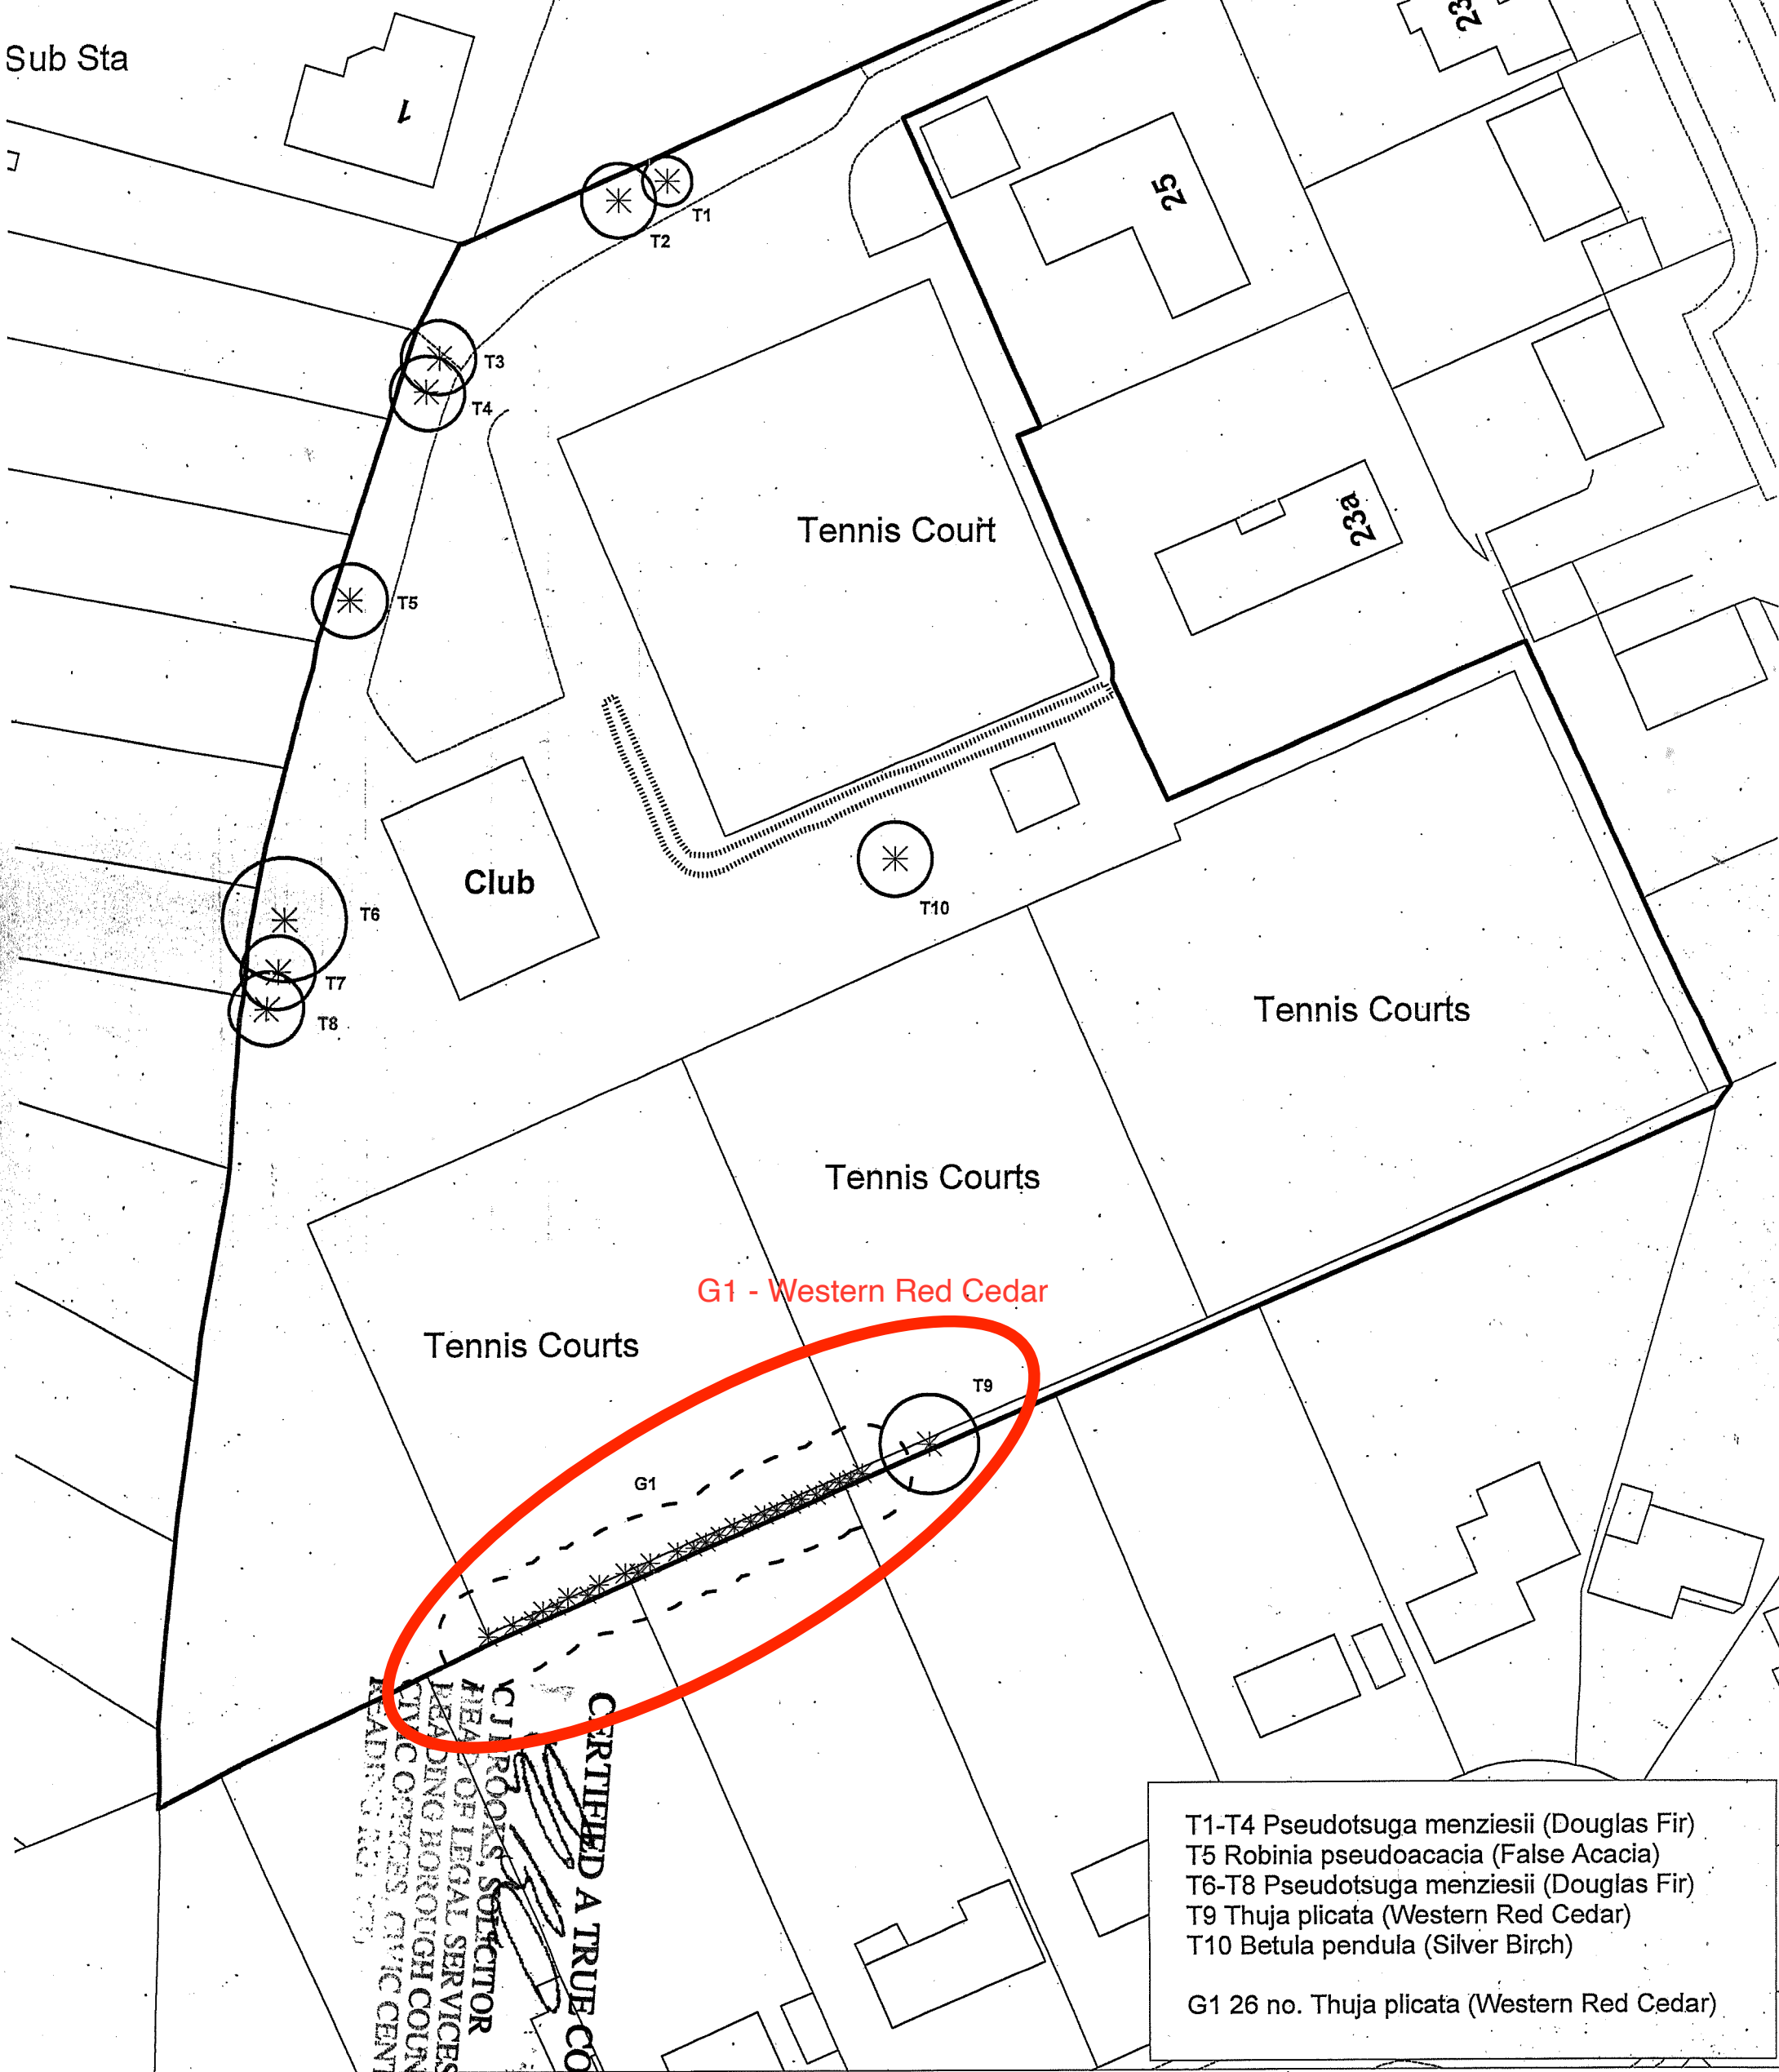

G1 - Western Red Cedar

Tennis Courts

Tennis Courts

Tennis Courts

Tennis Court

Club

T1-T4 Pseudotsuga menziesii (Douglas Fir)
T5 Robinia pseudoacacia (False Acacia)
T6-T8 Pseudotsuga menziesii (Douglas Fir)
T9 Thuja plicata (Western Red Cedar)
T10 Betula pendula (Silver Birch)

G1 26 no. Thuja plicata (Western Red Cedar)

CERTIFIED A TRUE COPY
CJ PROOKS, SOLICITOR
HEAD OF LEGAL SERVICES
READING BOROUGH COUNCIL
CIVIC OFFICES, CIVIC CENTRE
READING RG1 1AA

TITLE TREE PRESERVATION ORDER, FLAVERSHAM LAWN TENNIS CLUB, QUEENSBOROUGH DRIVE, READING


DRG NO D1891

DATE MARCH 2009

DRAWN BY KR

SCALE 1:500

© Crown Copyright. All Rights Reserved. Reading Borough Council. Account No 100019672 2008

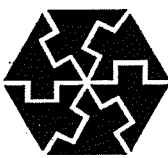

Reading
BOROUGH COUNCIL
PLANNING SUPPORT TEAM