


No.	Revision	Date





LOCATION PLAN 1:1250

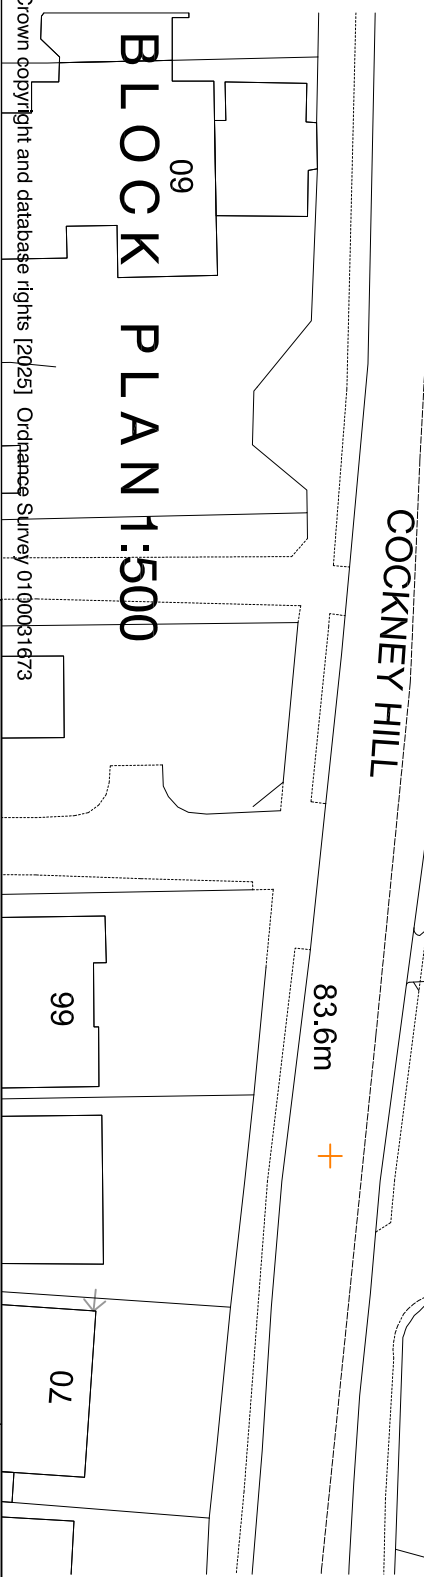


BLOCK 09 PLAN 1:500

© Crown copyright and database rights [2025] Ordnance Survey 0100031673

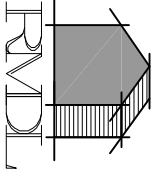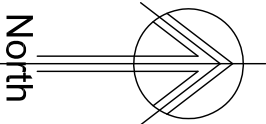

RAMMURTI DESIGN LTD
ARCHITECTURAL & PLANNING SERVICES
268 TILGHURST ROAD, READING RG30 2NE
TEL/FAX: 01189510628 MOB: 07799883574

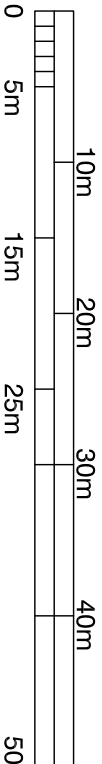

PROPOSED CONVERSION OF GARAGE TO HABITABLE USE WITH
REPLACEMENT OF GARAGE DOOR WITH WINDOW AND DOOR ACCESS

at 57 Cockney Hill, Reading RG30 4HF
for Mr U Rajwani

BLOCK AND LOCATION PLANS

Scale: 1/500 & 1/1250
Date: March 2025

CH57:001 Rev -