



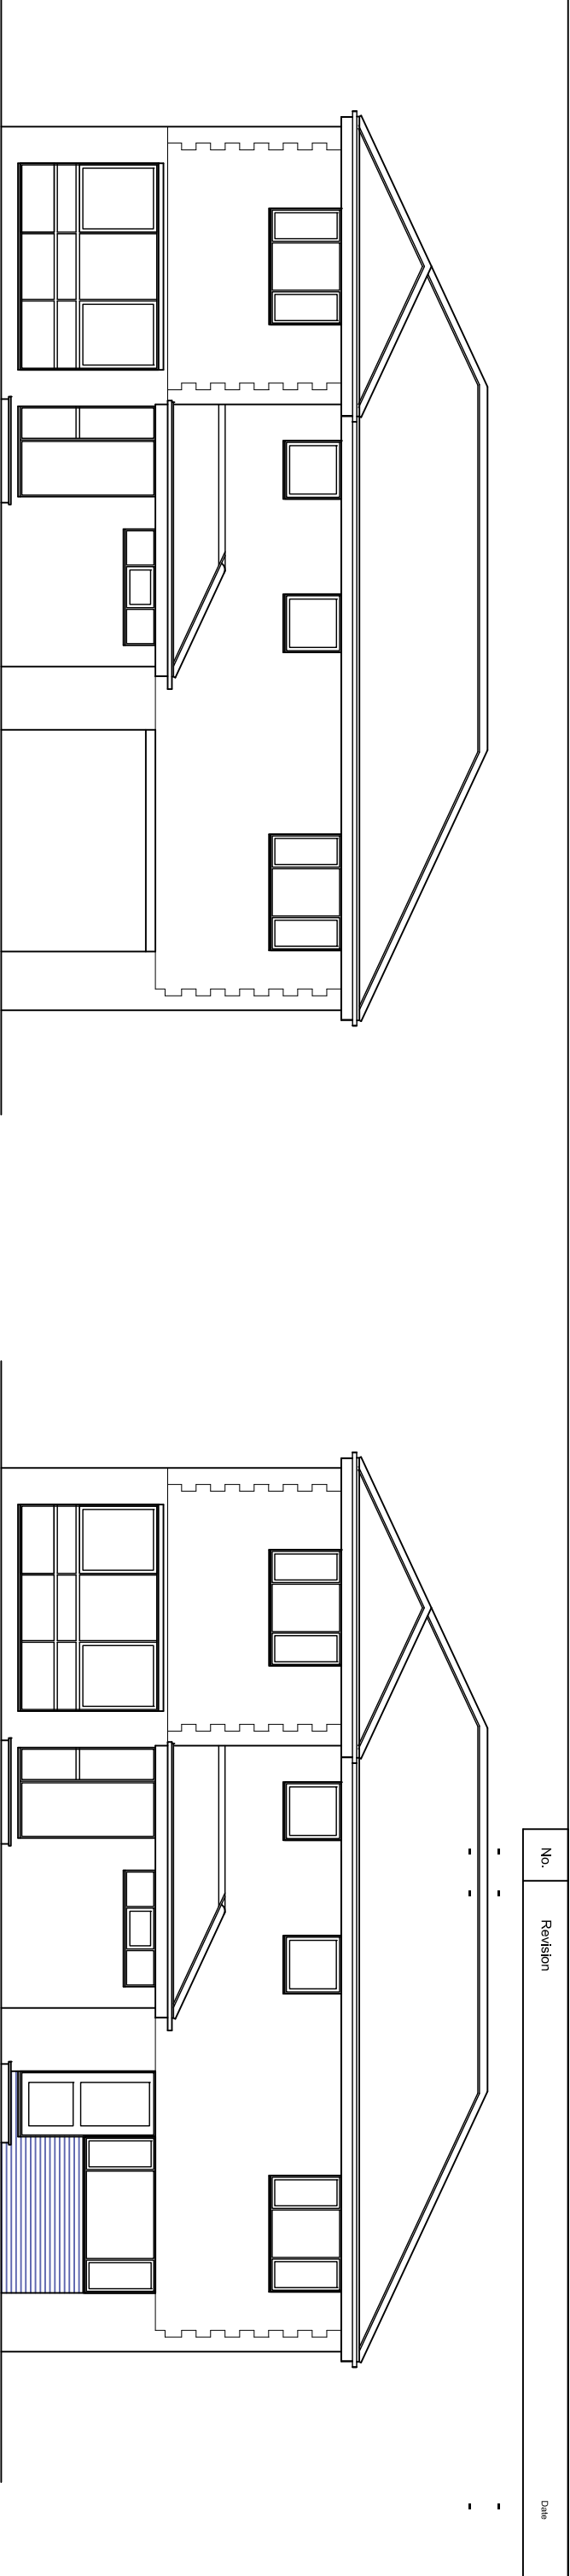


front elevation - existing

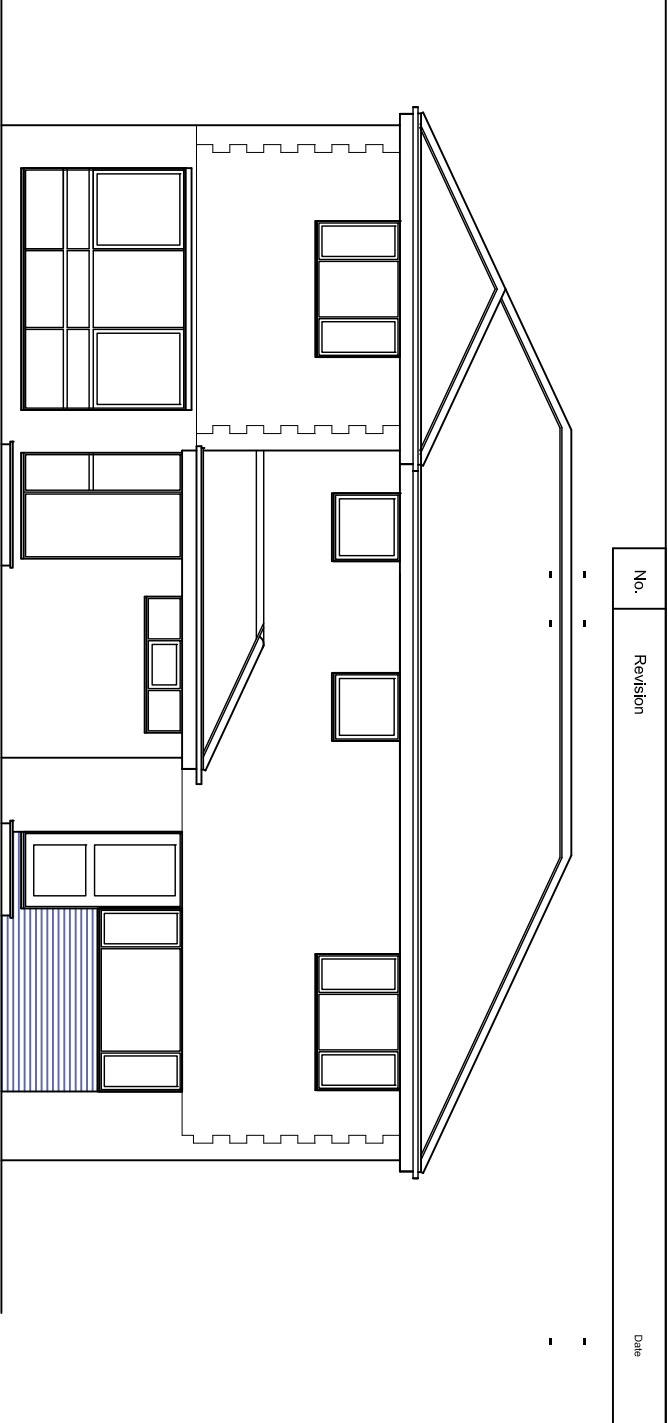


front elevation - proposed


garage door replaced with door access and window

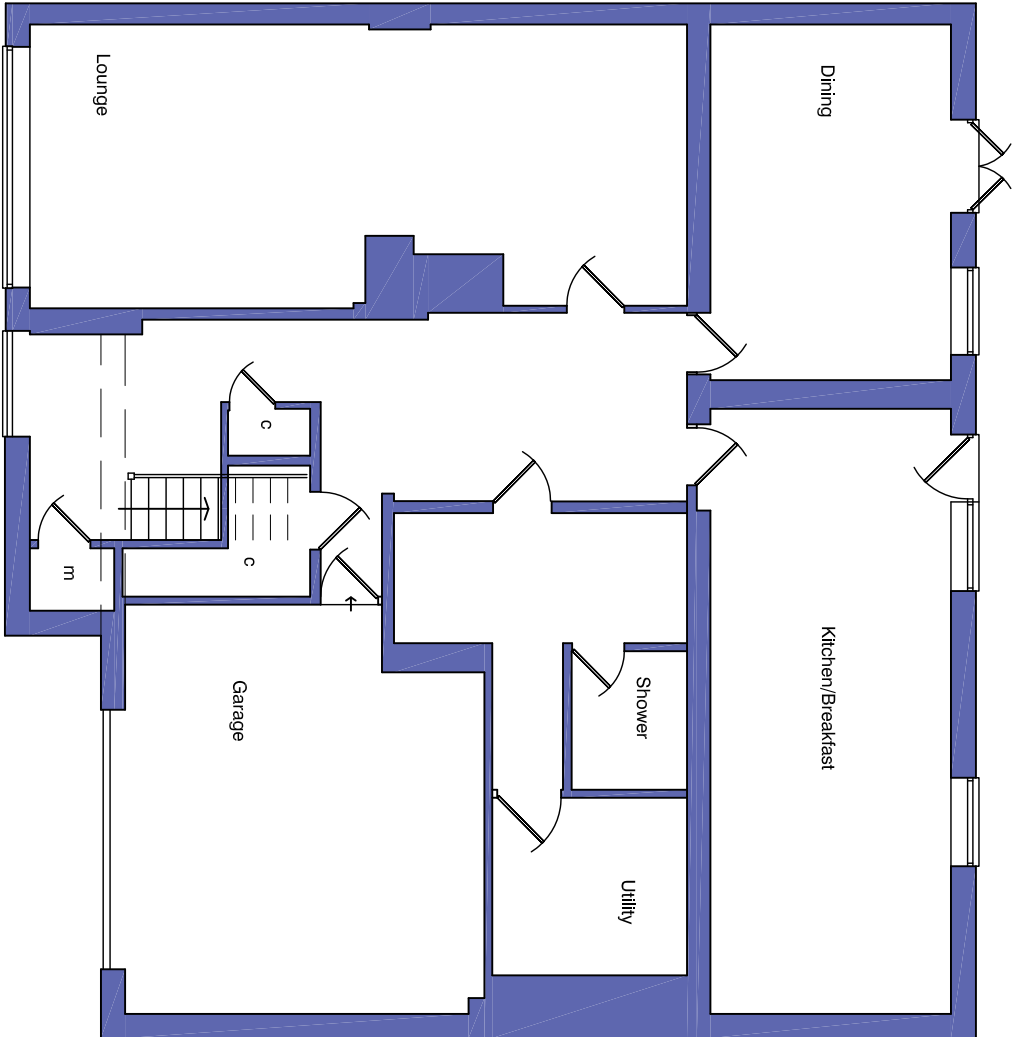


EXISTING Ground floor

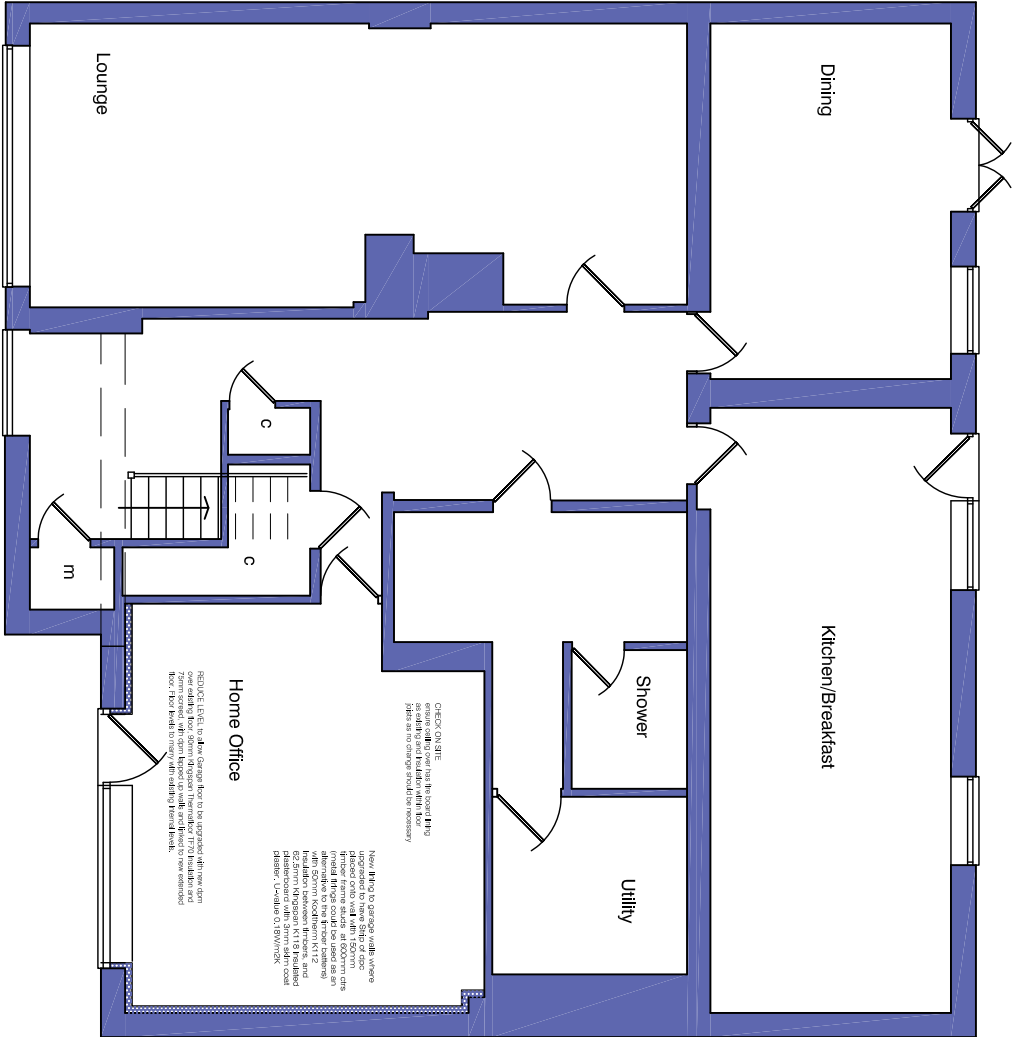

PROPOSED Ground floor

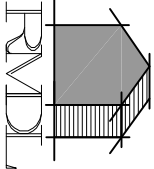

RAMMURTI DESIGN LTD
ARCHITECTURAL & PLANNING SERVICES
268 TILGHURST ROAD, READING RG30 2NE
TEL/FAX: 01189510628 MOB: 07799883574

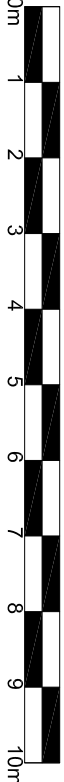

PROPOSED CONVERSION OF GARAGE TO HABITABLE USE WITH
REPLACEMENT OF GARAGE DOOR WITH WINDOW AND DOOR ACCESS

at 57 Cockney Hill, Reading RG30 4HF
for Mr U Rajwani

EXISTING AND PROPOSED GROUND FLOOR
PLANS AND ELEVATIONS

Scale: 1/100
Date: March 2025

CH57:002 Rev -