


PLANNING

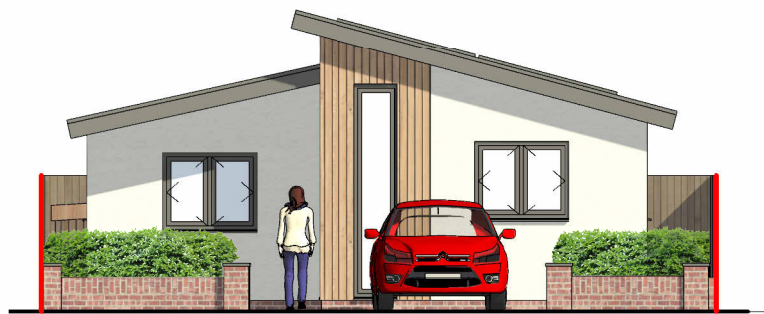


1 Front (West) Elevation
1 : 100



3 Side (North) Elevation
1 : 100



2 Rear (East) Elevation
1 : 100

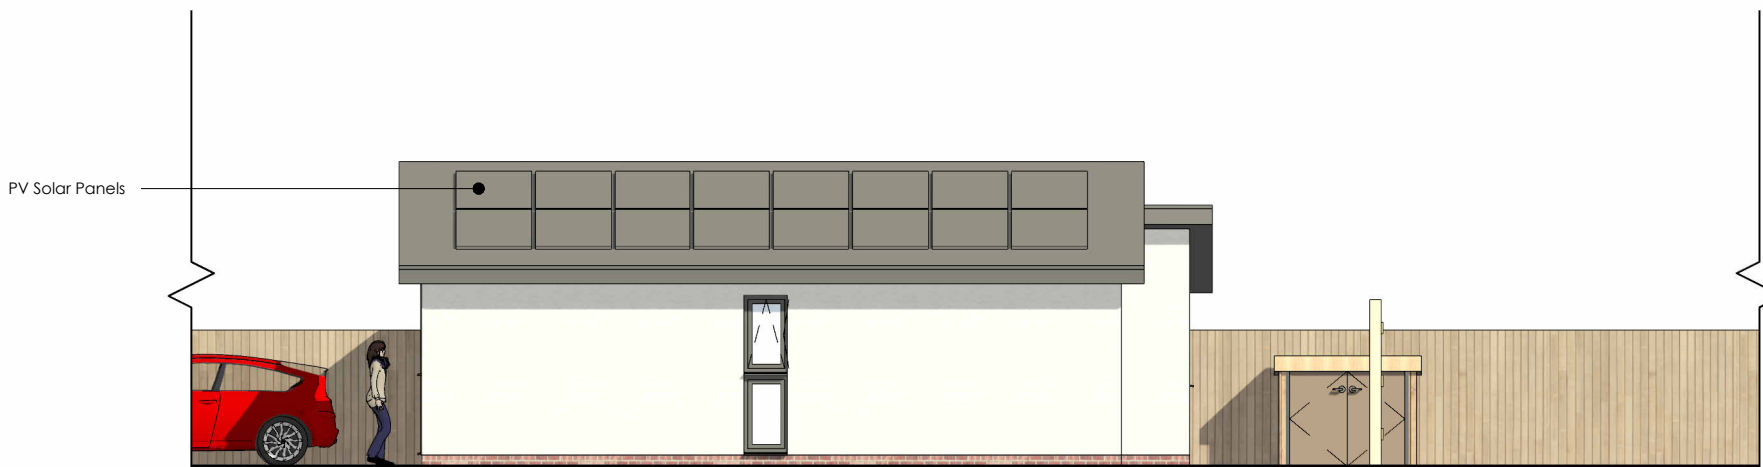

4 Side (South) Elevation
1 : 100

B	Site amendments to enhance biodiversity	17.03.25	JC
A	Minor site and graphical amendments	12.02.25	JC

Rev	Description	Date	By
-----	-------------	------	----

PROJECT

Proposed New Build Dwelling at: 23 Church
End Lane, Tilehurst, Reading, RG30 4XA

CLIENT

Bradfield Properties Ltd.

DRAWING TITLE

Proposed Elevations



SCALE

1 : 100 @A3

DATE

Jan 2025

DRAWN

JC

CHECKED

PA

DRAWING No

P22-042

02-05-001

REVISION

B