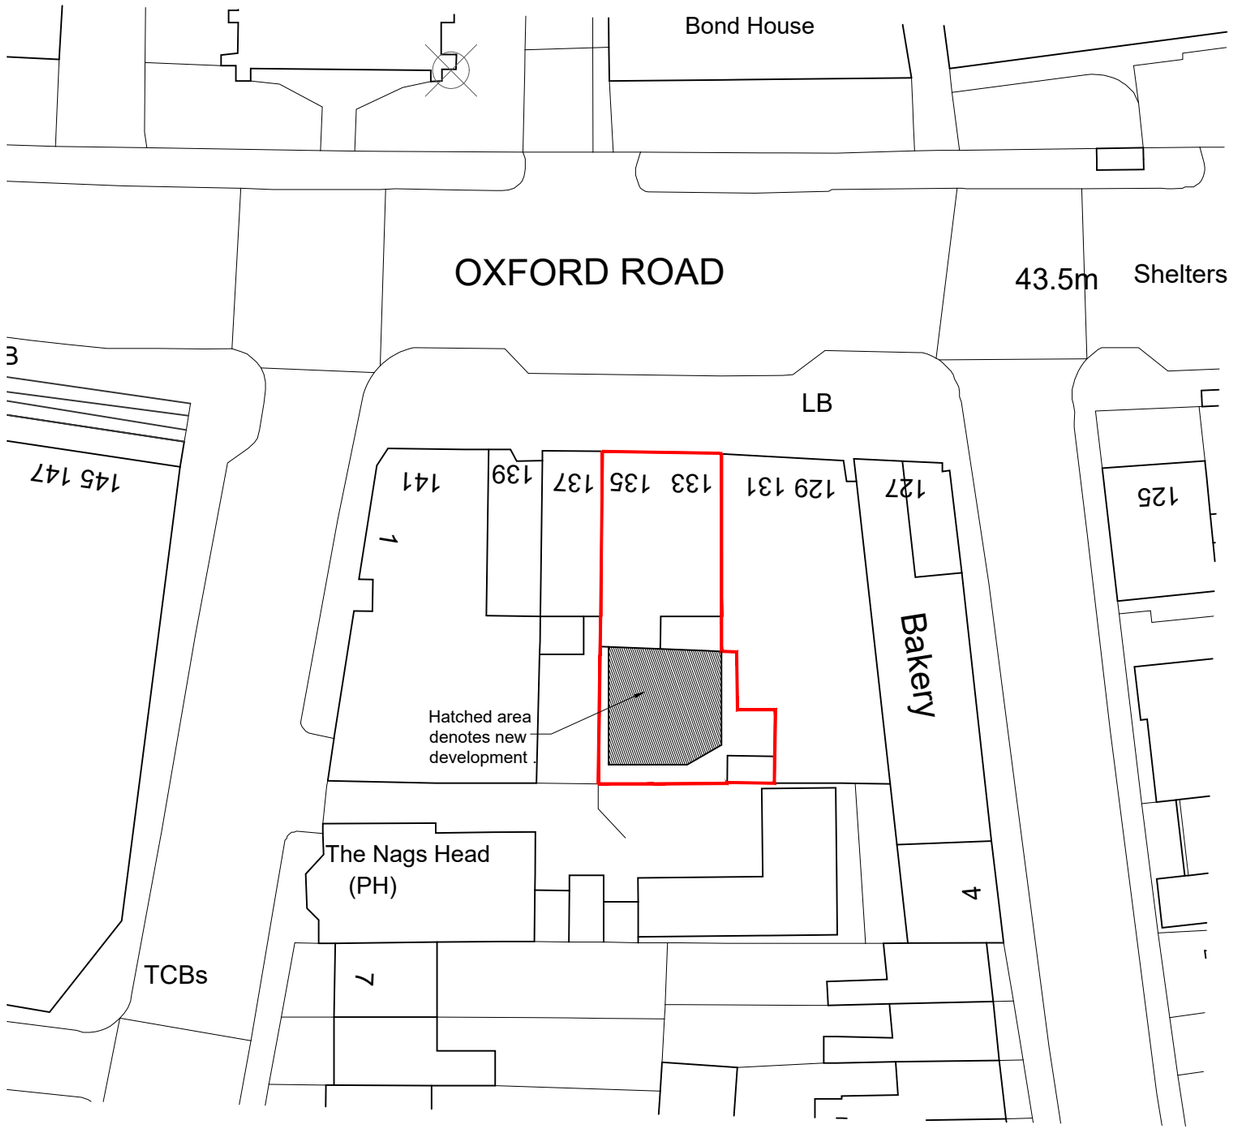

Survey, (c) Crown Copyright 2023. All rights reserved. Licence number 100022432

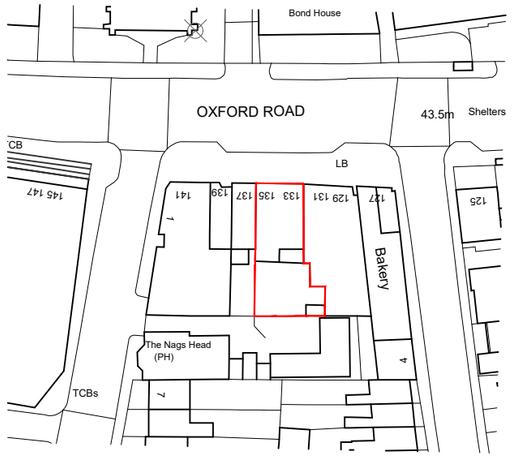

e Survey, (c) Crown Copyright 2023. All rights reserved. Licence number 100022432

LOCATION PLAN

SCALE 1 : 1250

10m 50m

N

10m 50m

BLOCK PLAN

SCALE 1 : 500

NOTES

© *SK Design consultants* - THIS DRAWING AND DESIGN REMAINS THE COPYRIGHT AND INTELLECTUAL PROPERTY OF SK CONSULTANTS AND SHALL NOT BE COPIED IN ANY FORMAT WITHOUT APPROVAL.

THIS DRAWING IS TO BE READ IN CONJUNCTION WITH ALL OTHER DRAWINGS AND DOCUMENTS PROVIDED. THE CONTRACTOR MUST CHECK ALL DIMENSIONS ON SITE BEFORE PLACING ORDERS FOR MATERIALS OR SHOP FABRICATIONS OR COMMENCING WORKS ON SITE.
ANY DISCREPANCIES SHOULD BE NOTIFIED BEFORE PROCEEDING.

SK Design Consultants
22 Netley close
Caversham
Reading RG4 6SR
Tel : 07821111602

Client:
Mr .ALI ILMAZ

Project:
REAR SHELTER.

Location:
133-135 Oxford road, Reading RG1 7UU

Drawing Title:
LOCATION & BLOCK PLAN

Date:	Sheet Size:	Drawn:
MAR 2025	A3	SK

Drawing No:
P1618- 01

Revision:
.