


Location Plan

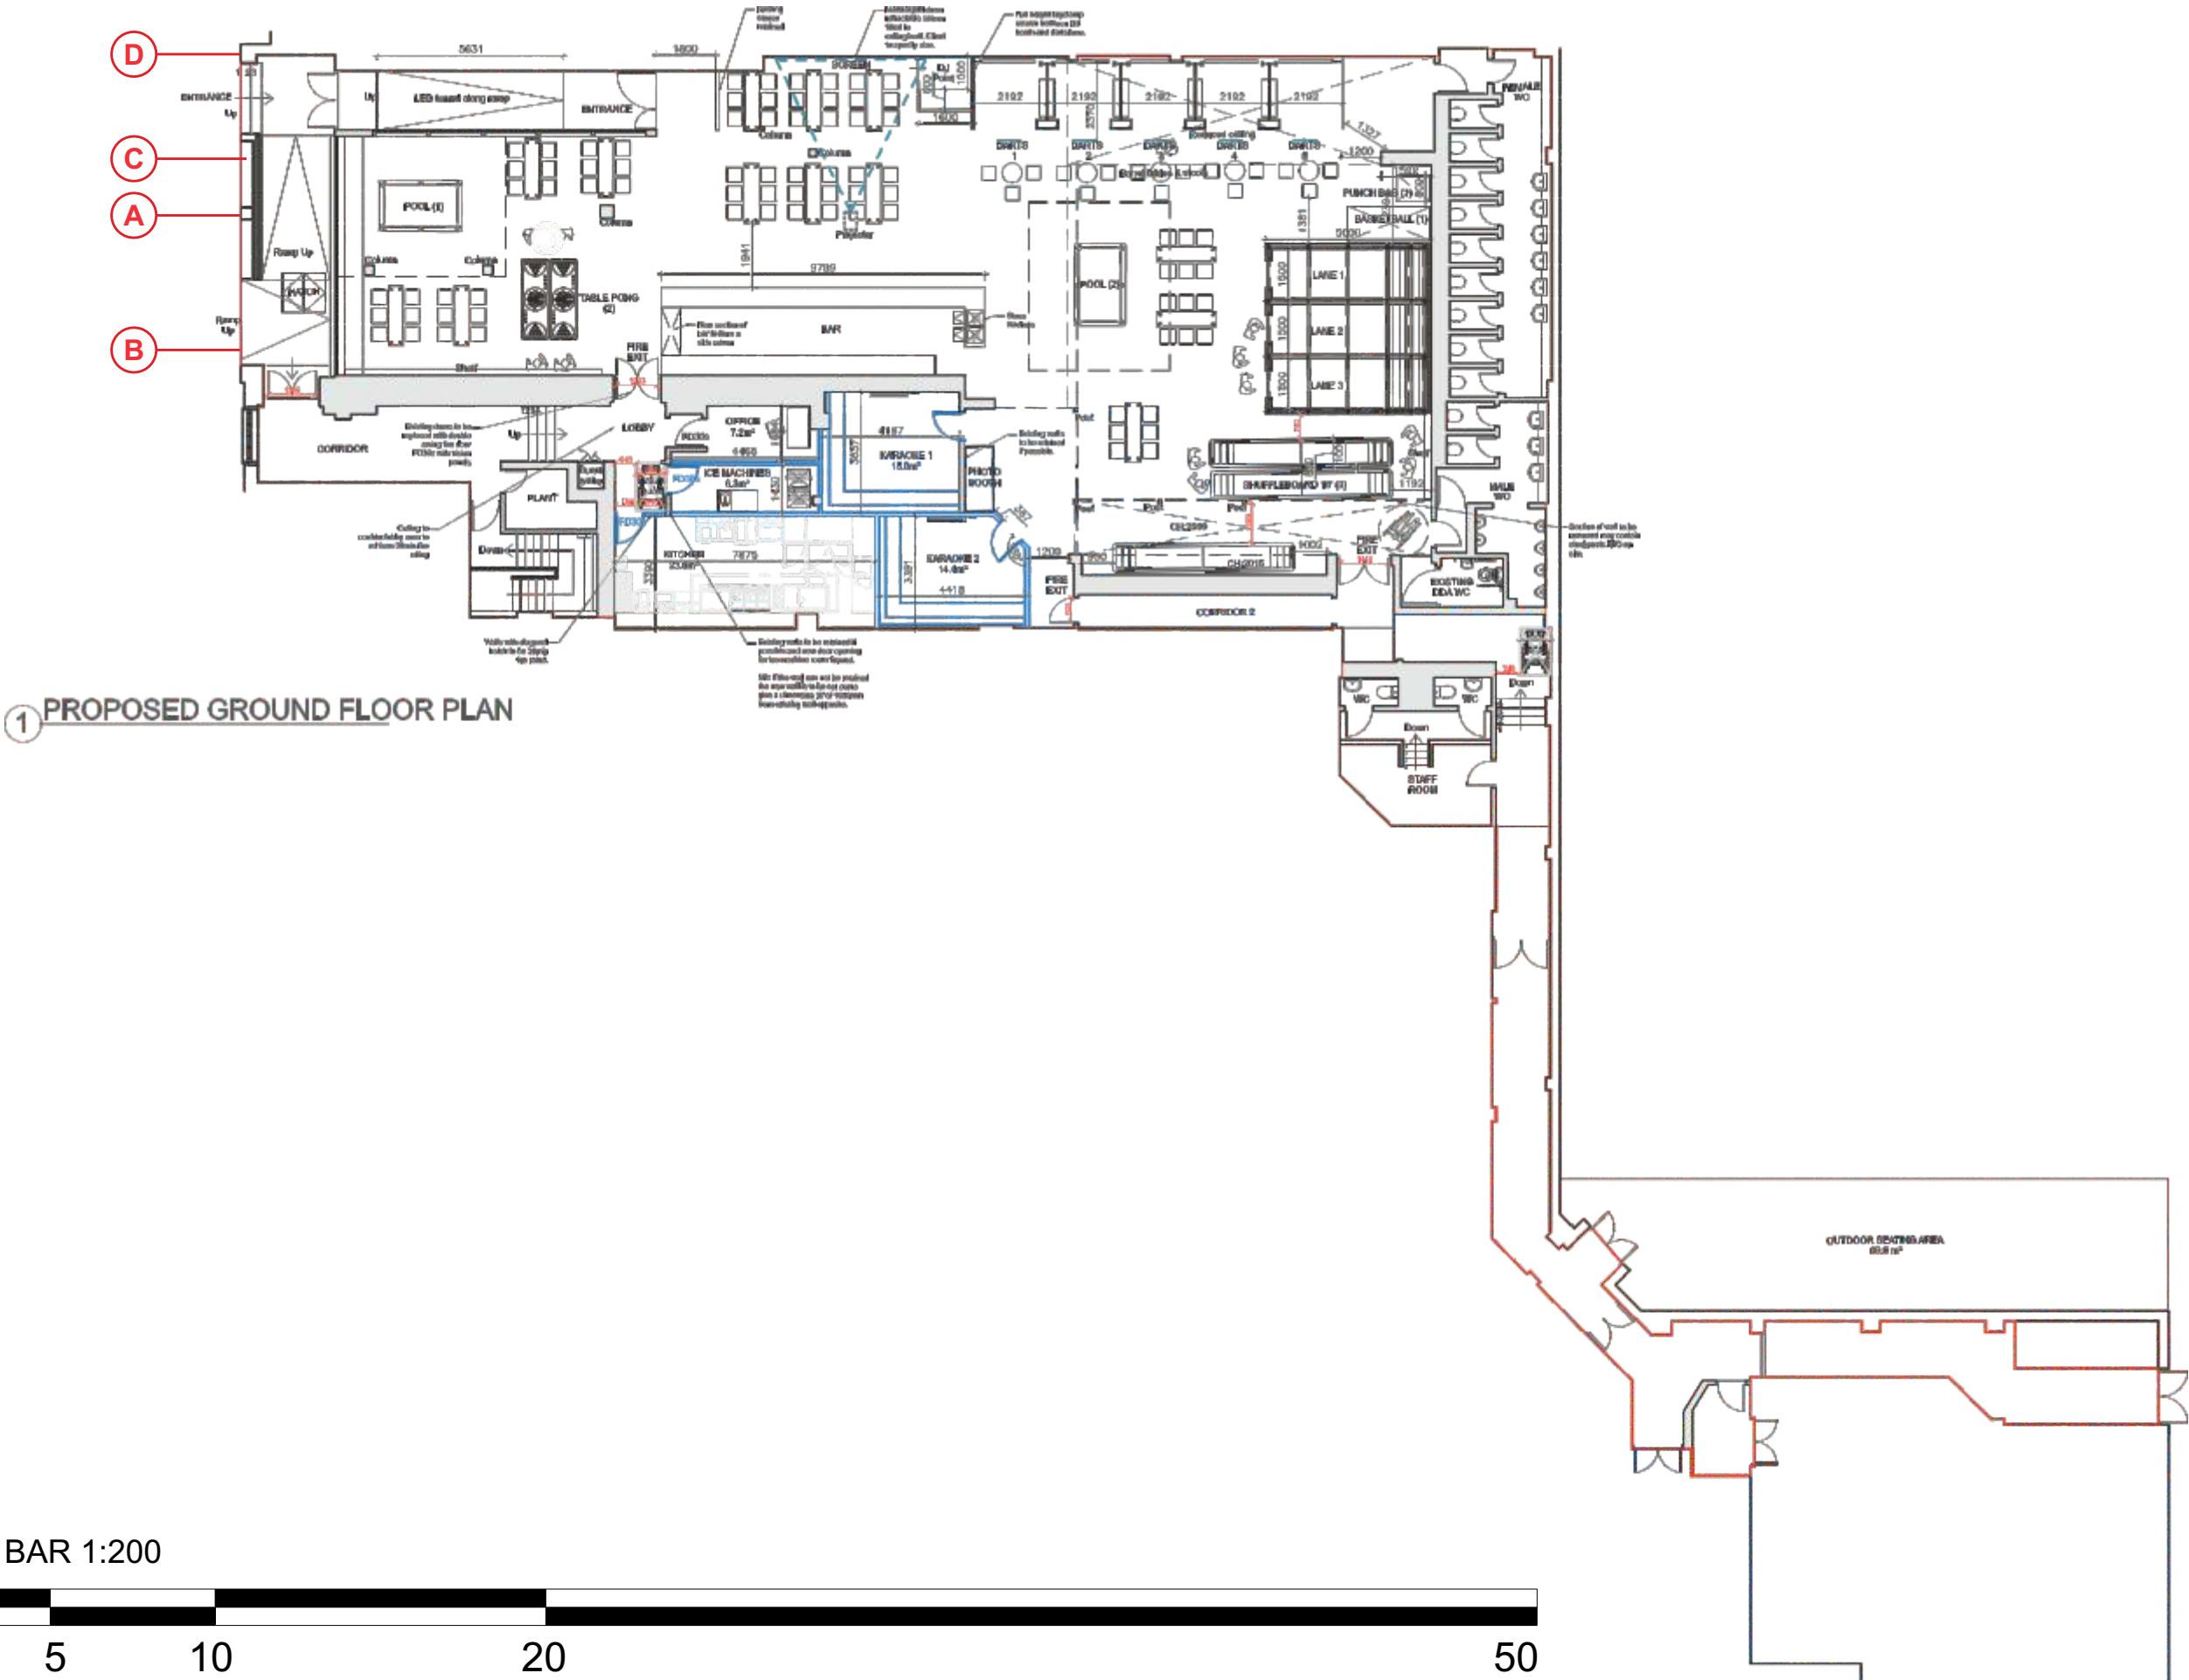

Client: Boom Battle Bar

Site: Reading

Drawn By: E.Candy
Start Date: 11.02.2025
Scale: 1:200@A3
Rev Number: 2
Revision By: EC
Rev Date: 25.02.2025

- Revision Notes:
- 1: INITIAL RELEASE
 - 2: Updated after site survey
 - 3: # [DR]
 - 4: # [DR]
 - 5: # [DR]
 - 6: # [DR]
 - 7: # [DR]
 - 8: # [DR]
 - 9: # [DR]
 - 10: # [DR]

Colour References:

Other Notes:
#

Drawing Title:
BBB_Reading_Externals.cdr

File Path:
data\Drawings\Boom Battle Bar\Reading\COREL

Account Manager: Simon Lowin

Survey Notes: XXXXXXXXXX

Drawing Sign Off: XXXXXXXXXX