



Signage Elements

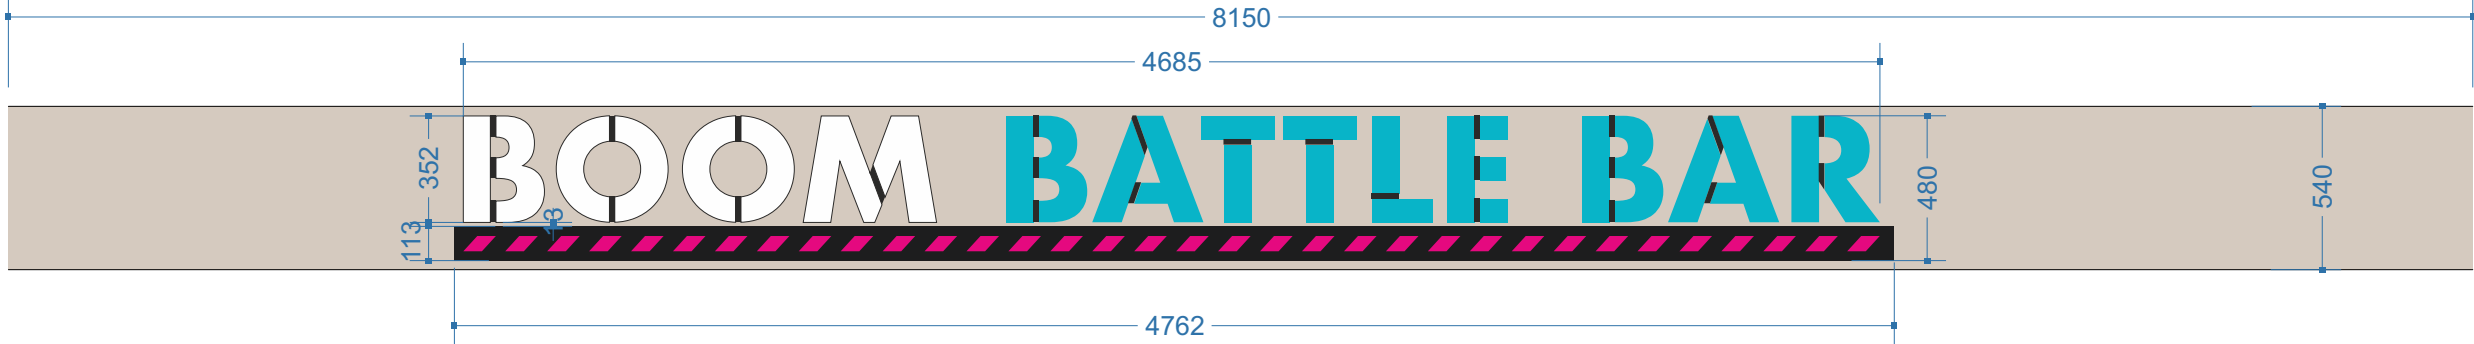

ITEM A
Built up BBB letters manufactured from stainless steel with 5mm acrylic faces.
Letters edges to be powder coated black and letters faces to have translucent teal vinyl where appropriate.
Stencil letter effect created using matte black vinyl to faces.

Chevron box to be router cut aluminum with 10mm push through acrylic detail.
Box to be powder coated black and chevron detail to have translucent magenta vinyl to faces.

Letters and chevron box to be illuminated internally by LED's. LED transformer to be inside shop unit.
QTY: 1

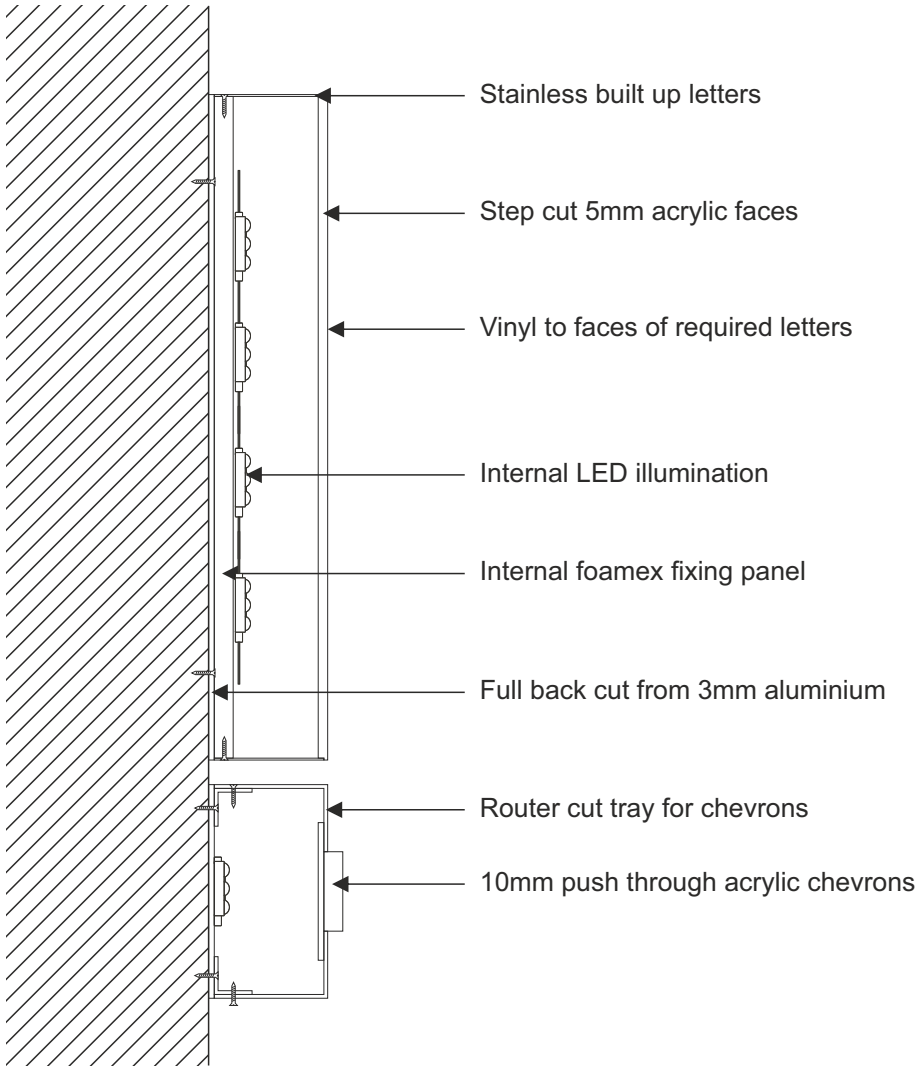

SCALE BAR 1:25



Client: Boom Battle Bar

Site: Reading

Drawn By: E.Candy
Start Date: 11.02.2025
Scale: 1:25@A3
Rev Number: 2
Revision By: EC
Rev Date: 25.02.2025

- Revision Notes:
- 1: INITIAL RELEASE
 - 2: Updated after site survey
 - 3: # [DR]
 - 4: # [DR]
 - 5: # [DR]
 - 6: # [DR]
 - 7: # [DR]
 - 8: # [DR]
 - 9: # [DR]
 - 10: # [DR]

Colour References:

Other Notes:
#

Drawing Title:
BBB_Reading_Externals.cdr
File Path:
data\Drawings\Boom Battle Bar\Reading\COREL

Account Manager: Simon Lowin

Survey Notes: XXXXXXXXXX

Drawing Sign Off: XXXXXXXXXX

Signage Elements

Client: Boom Battle Bar

Site: Reading

Drawn By: E.Candy
Start Date: 11.02.2025
Scale: 1:10@A3
Rev Number: 2
Revision By: EC
Rev Date: 25.02.2025

- Revision Notes:
- 1: INITIAL RELEASE
 - 2: Updated after site survey
 - 3: # [DR]
 - 4: # [DR]
 - 5: # [DR]
 - 6: # [DR]
 - 7: # [DR]
 - 8: # [DR]
 - 9: # [DR]
 - 10: # [DR]

Colour References:

Other Notes:
#

Drawing Title:
BBB_Reading_Externals.cdr

File Path:
data\Drawings\Boom Battle Bar\Reading\COREL

Account Manager: Simon Lowin

Survey Notes: XXXXXXXXXXXX

Drawing Sign Off: XXXXXXXXXXXX

SCALE BAR 1:10



Signage Elements

Client: Boom Battle Bar

Site: Reading

Drawn By: E.Candy
Start Date: 11.02.2025
Scale: 1:20@A3
Rev Number: 2
Revision By: EC
Rev Date: 25.02.2025

- Revision Notes:
- 1: INITIAL RELEASE
 - 2: Updated after site survey
 - 3: # [DR]
 - 4: # [DR]
 - 5: # [DR]
 - 6: # [DR]
 - 7: # [DR]
 - 8: # [DR]
 - 9: # [DR]
 - 10: # [DR]

Colour References:

Other Notes:
#

Drawing Title:
BBB_Reading_Externals.cdr

File Path:
data\Drawings\Boom Battle Bar\Reading\COREL

Account Manager: Simon Lowin

Survey Notes: XXXXXXXXXX

Drawing Sign Off: XXXXXXXXXX


 Unit 5 Stour Road
Ross Road Industry
Northampton NN5 5AA

 01604 758 198


 01604 759 515

 www.northamptonsigns.co.uk

 info@northamptonsigns.co.uk

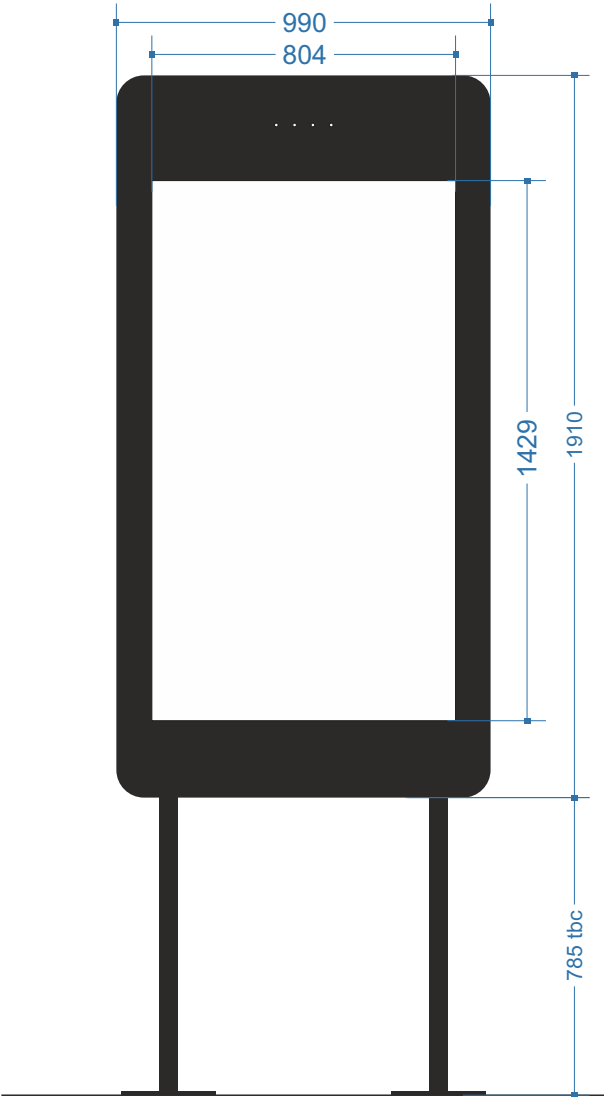

ITEM C
65" external grade digital screen.
Screen to be fixed to aluminium frame & baseplates.
QTY: 1

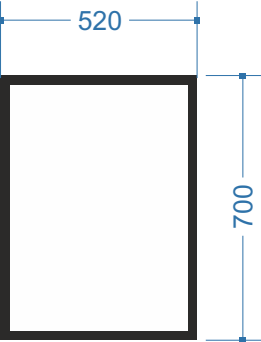

ITEM D
Existing illuminated menu case.
New digitally printed graphic.
QTY: 1

SCALE BAR 1:20

