# Existing Elevations

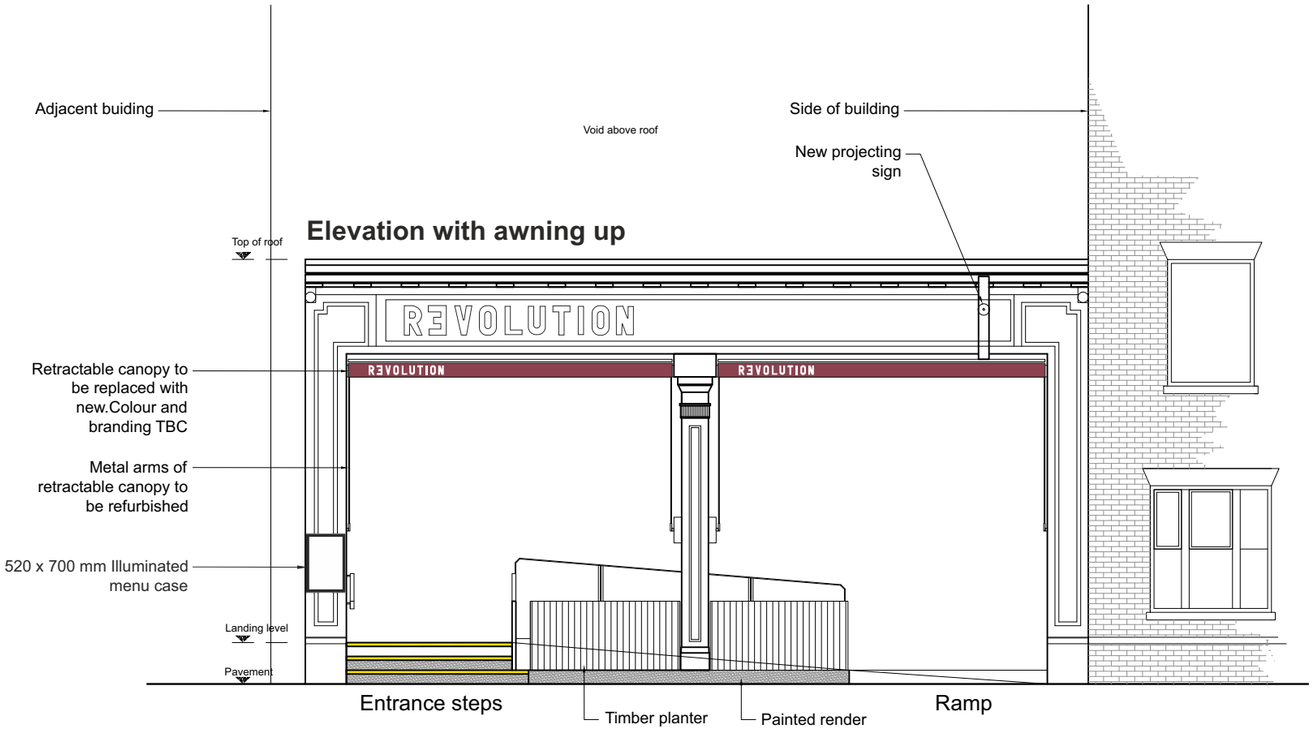


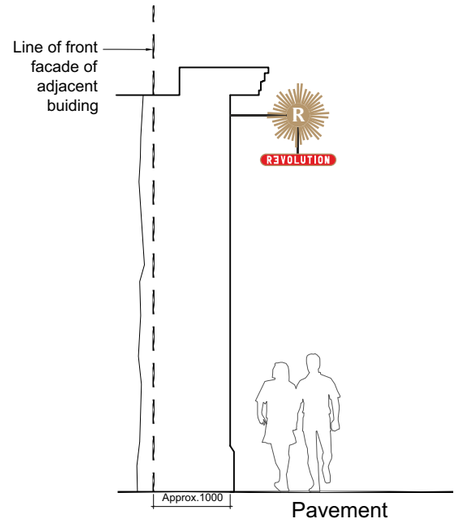


SCALE BAR 1:80

0 5 10

Client: Boom Battle Bar

Site: Reading

Drawn By: E.Candy
Start Date: 11.02.2025
Scale: 1:80@A3
Rev Number: 2
Revision By: EC
Rev Date: 25.02.2025

Revision Notes:

1: INITIAL RELEASE

2: Updated after site survey

3: # [DR]

4: # [DR]

5: # [DR]

6: # [DR]

7: # [DR]

8: # [DR]

9: # [DR]

10: # [DR]

Colour References:

Other Notes:
#

Drawing Title:
BBB_Reading_Externals.cdr

File Path:
data\Drawings\Boom Battle Bar\Reading\COREL

Account Manager: Simon Lowin

Survey Notes: Xxxxxxxxxxx

Drawing Sign Off: Xxxxxxxxxxx



Unit 5 Stour Road
Ross Road Industry
Northampton NN5 5AA
01604 758 198
01604 759 515
www.northamptonsigns.co.uk
info@northamptonsigns.co.uk

COPYRIGHT © 2017 NORTHAMPTON SIGNS | THIS DRAWING IS THE PROPERTY OF NORTHAMPTON SIGNS AND MUST NOT BE REPRODUCED IN PART OR WHOLE WITHOUT THEIR PRIOR PERMISSION | DRAWING IS FOR VISUAL PURPOSES ONLY - NOT FOR MANUFACTURE ! | ALL DIMENSIONS IN MILLIMETRES UNLESS STATED OTHERWISE! | DO NOT SCALE !

northamptonSIGNS