

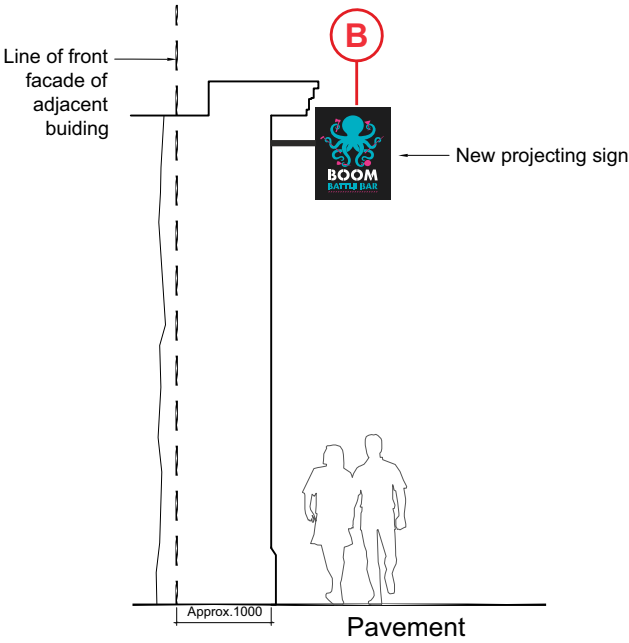


Proposed Elevations

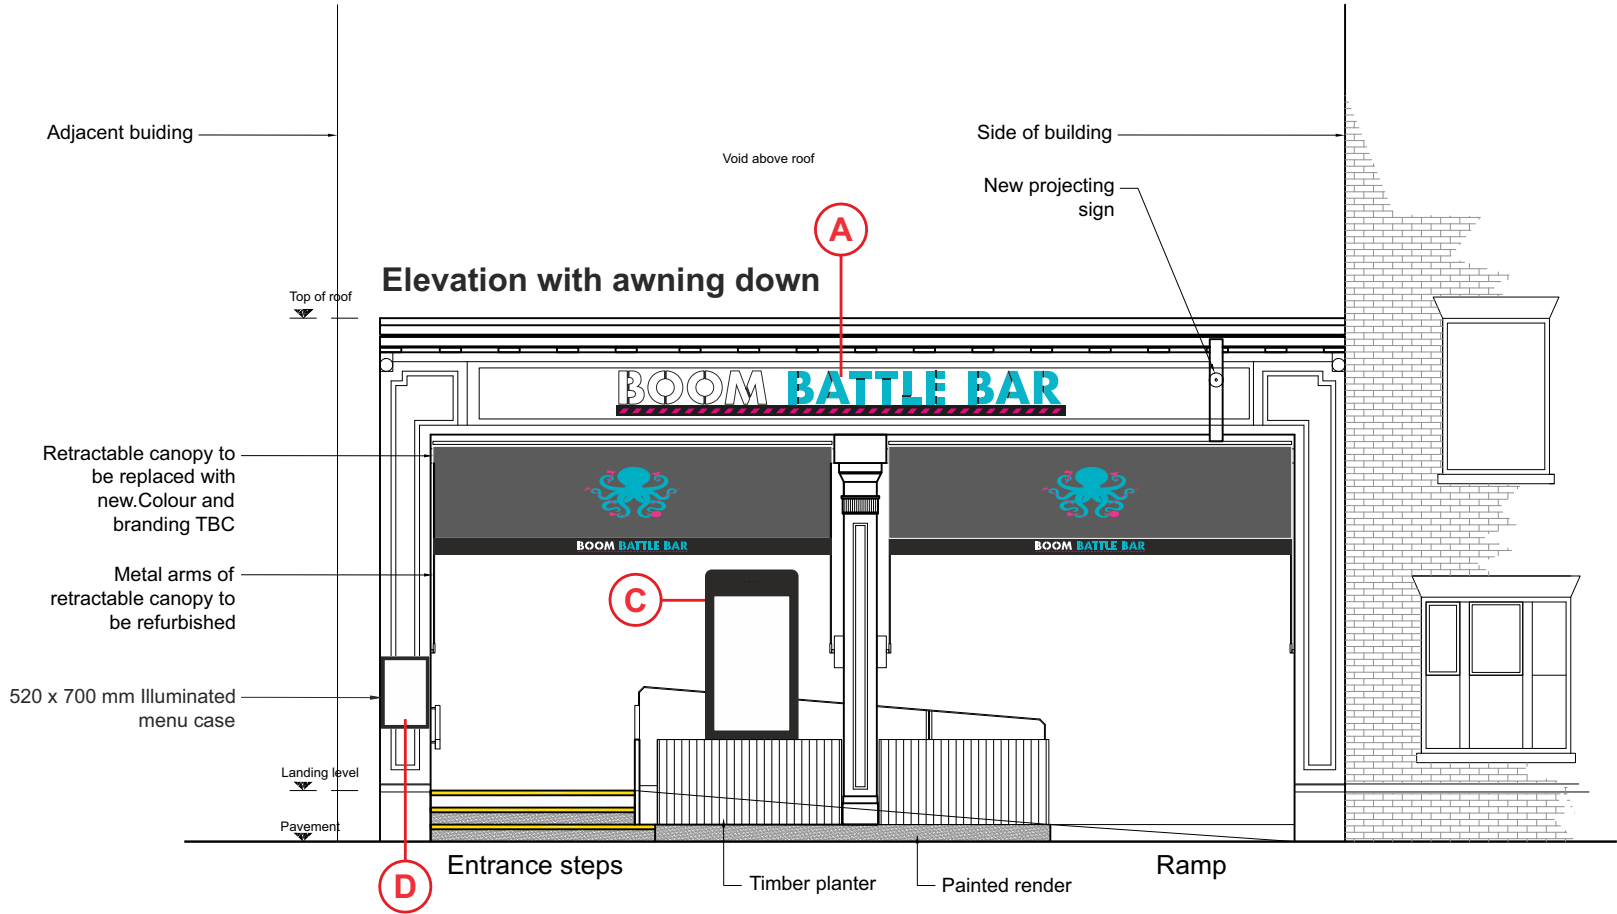

SCALE BAR 1:80

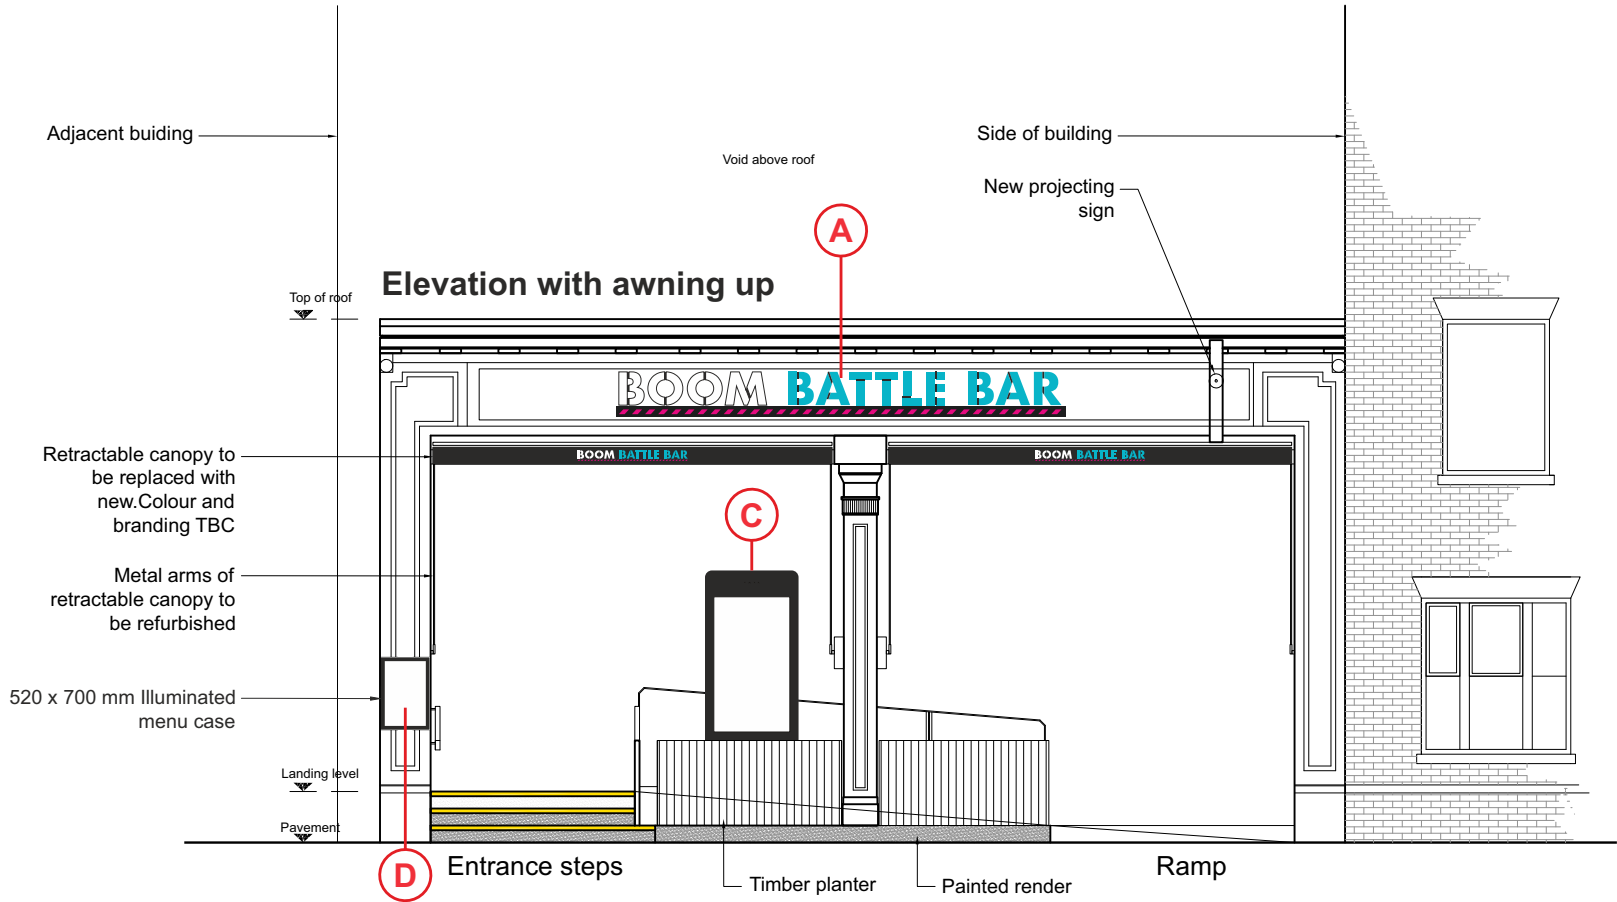

Client: Boom Battle Bar

Site: Reading

Drawn By: E.Candy

Start Date: 11.02.2025

Scale: 1:80@A3

Rev Number: 2

Revision By: EC

Rev Date: 25.02.2025

Revision Notes:

1: INITIAL RELEASE

2: Updated after site survey

3: # [DR]

4: # [DR]

5: # [DR]

6: # [DR]

7: # [DR]

8: # [DR]

9: # [DR]

10: # [DR]

Colour References:

Other Notes:

#

Drawing Title:

BBB_Reading_Externals.cdr

File Path:

data\Drawings\Boom Battle Bar\Reading\COREL

Account Manager: Simon Lowin

Survey Notes: XXXXXXXXXX

Drawing Sign Off: XXXXXXXXXX

Page: 3

Unit 5 Stour Road
Ross Road Industry
Northampton NN5 5AA

01604 758 198

01604 759 515

www.northamptonsigns.co.uk

info@northamptonsigns.co.uk