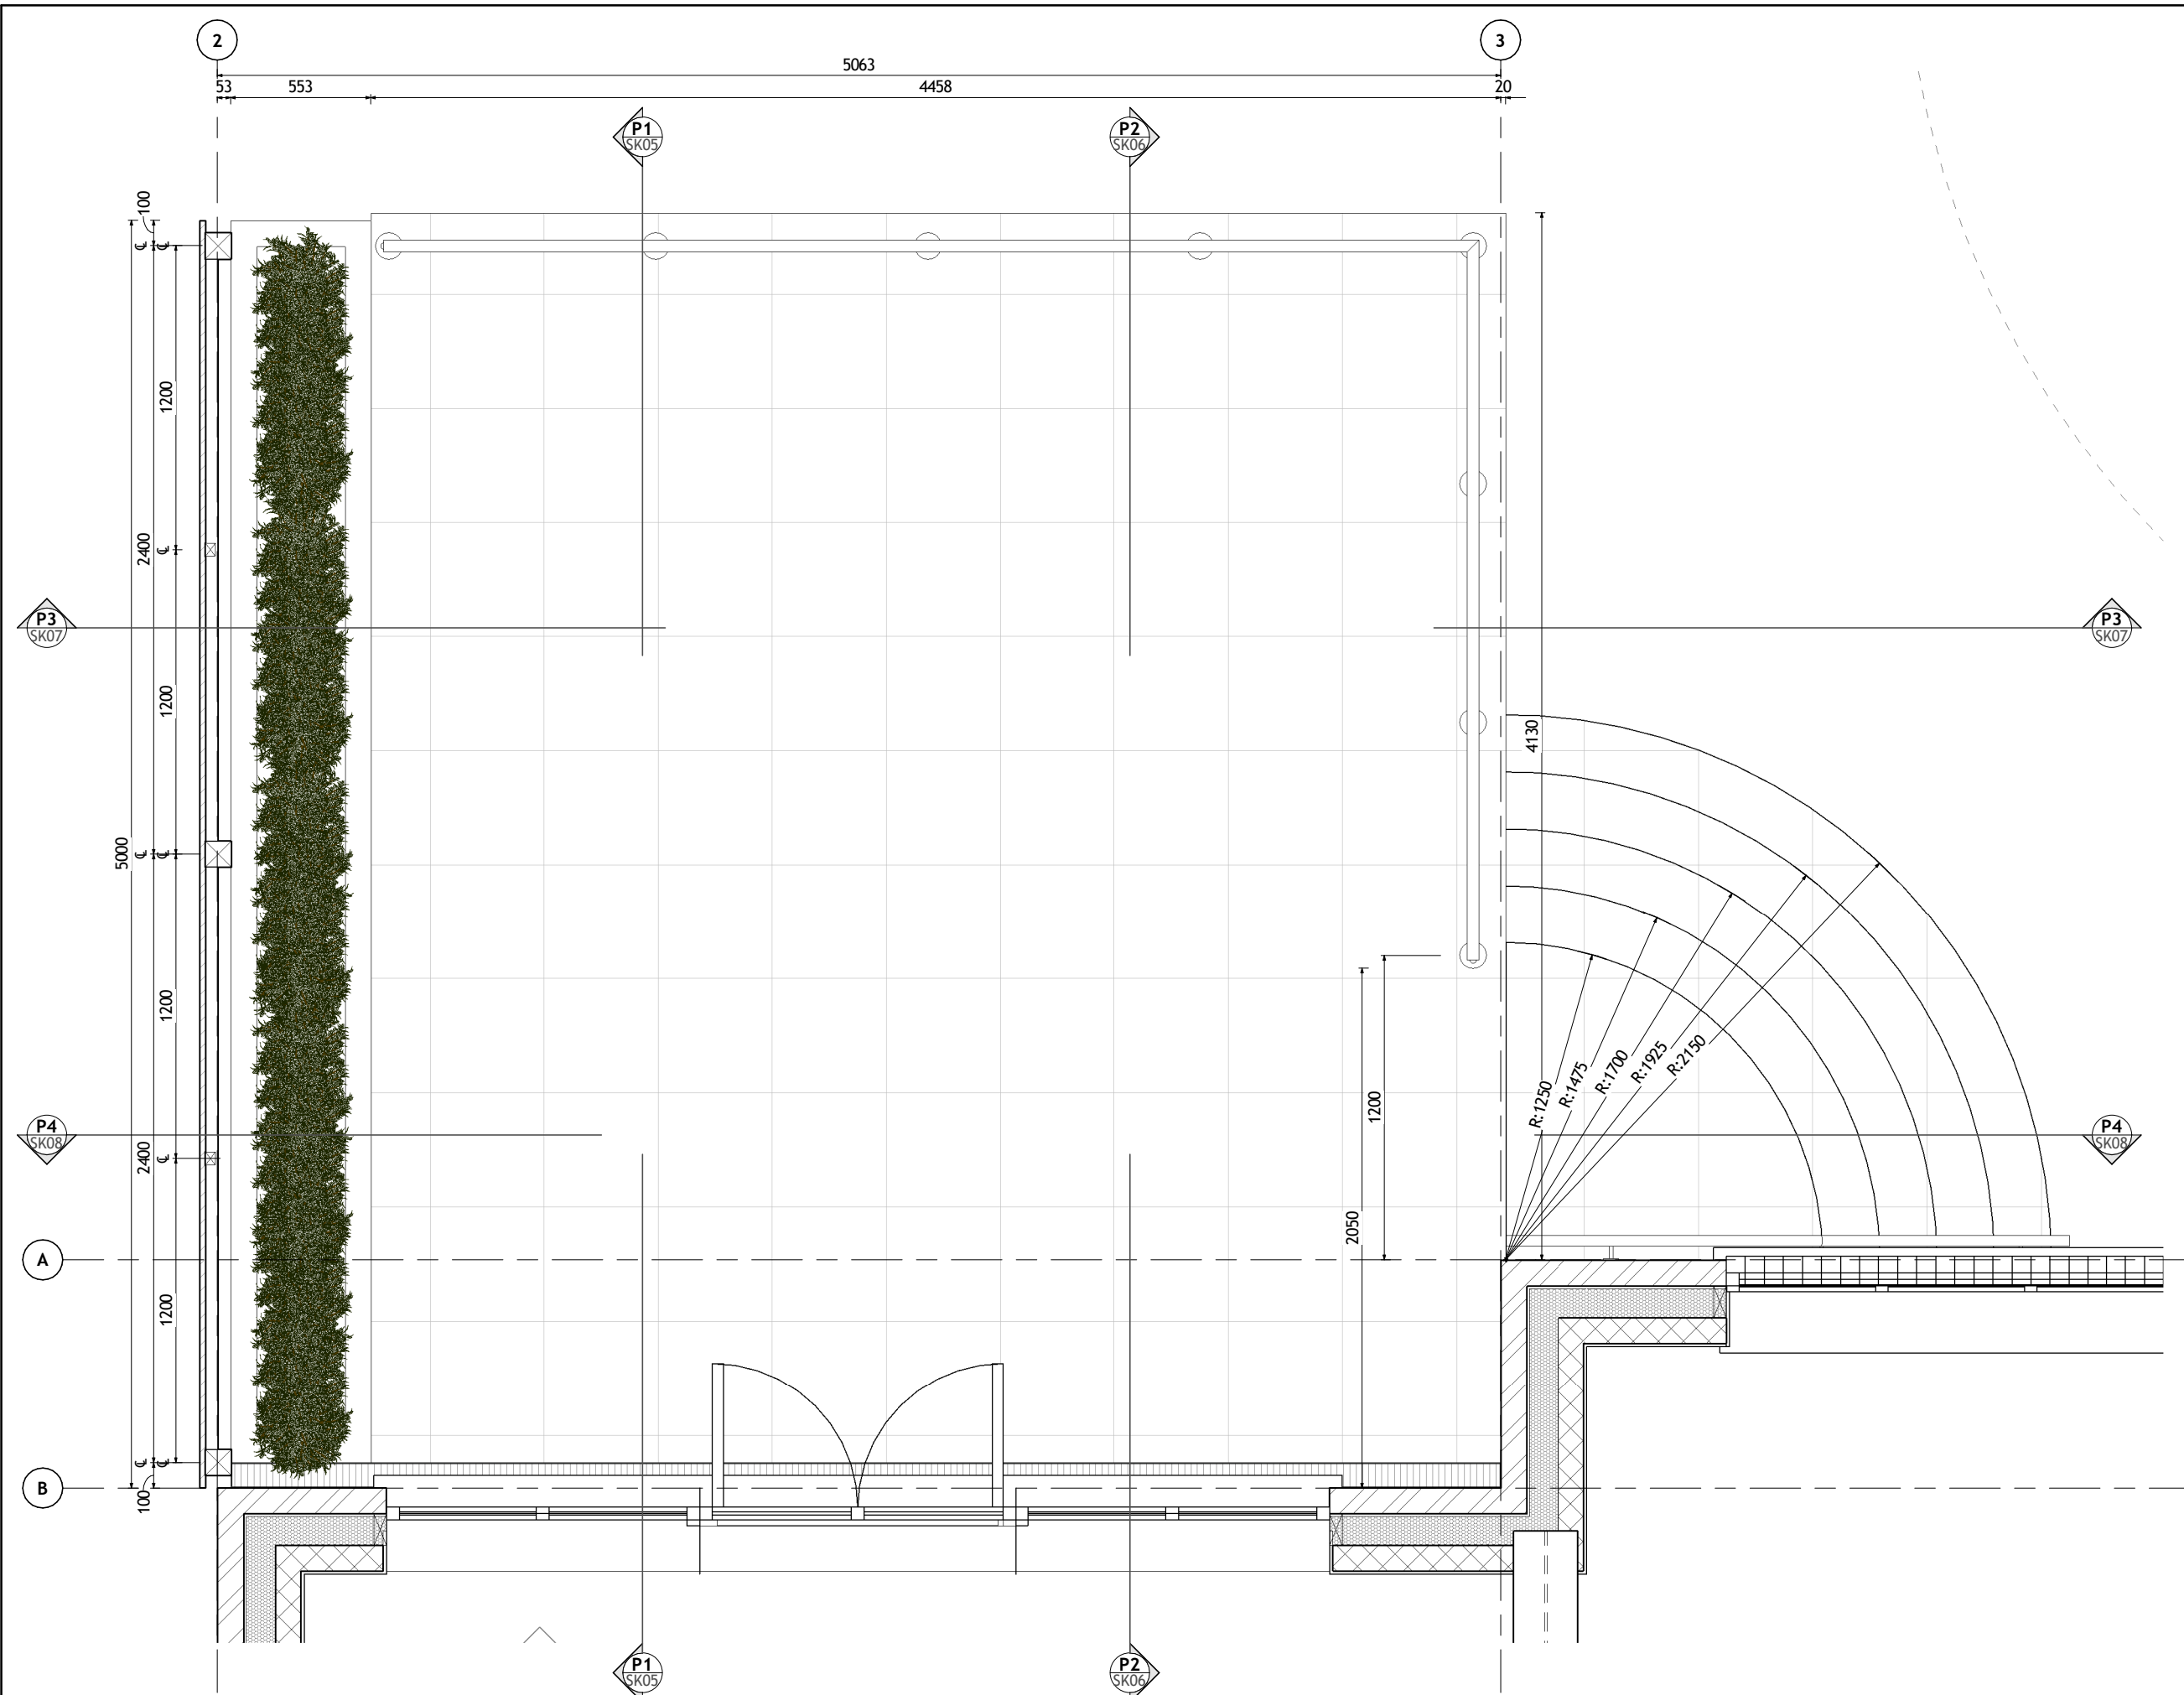


Proposed Patio Level Plan
General Arrangement | 00-FFL | Scale 1 : 25

Copyright © 2022 Michael Aubrey Partnership Ltd. (MAPL)

Sheet Notes

- a. the drawing is copyright protected and may not be used, reproduced or relied upon by any third party except as explicitly agreed by MAPL
- b. all dimensions are in millimetres unless noted otherwise
- c. all measurements must be obtained from stated dimensions only and not be scaled off except for Local Authority Planning application purposes
- d. all drawings must be read in conjunction with all other project drawings and any discrepancies reported immediately for clarification
- e. full schedules, specification notes and legends are located on drawings numbered '900' to '999' (900 series)

P1	11.03.2025	APC	Preliminary issue
Rev	Date	By	Description

m

a

michael aubrey
partnership

• 0118 962 9666 • www.mapl.co.uk

Client
Mr. & Mrs. Jones

Project Address
**86 Kidmore Road, Caversham,
Reading. RG4 7NA**

Project Description
**Rear Extension, Internal
Alterations & Garage Conversion**

Sheet Title
Patio Level GA

Sheet Ref.	MAP-C4455-SK03	Rev.	P1
Project Ref.	C4455	Date	11.03.2025
Drawn by	APC	Checked by	JA
Scale	1 : 25	Sheet Size	A3

11/03/2025 16:50:31