






2 Perspective Front

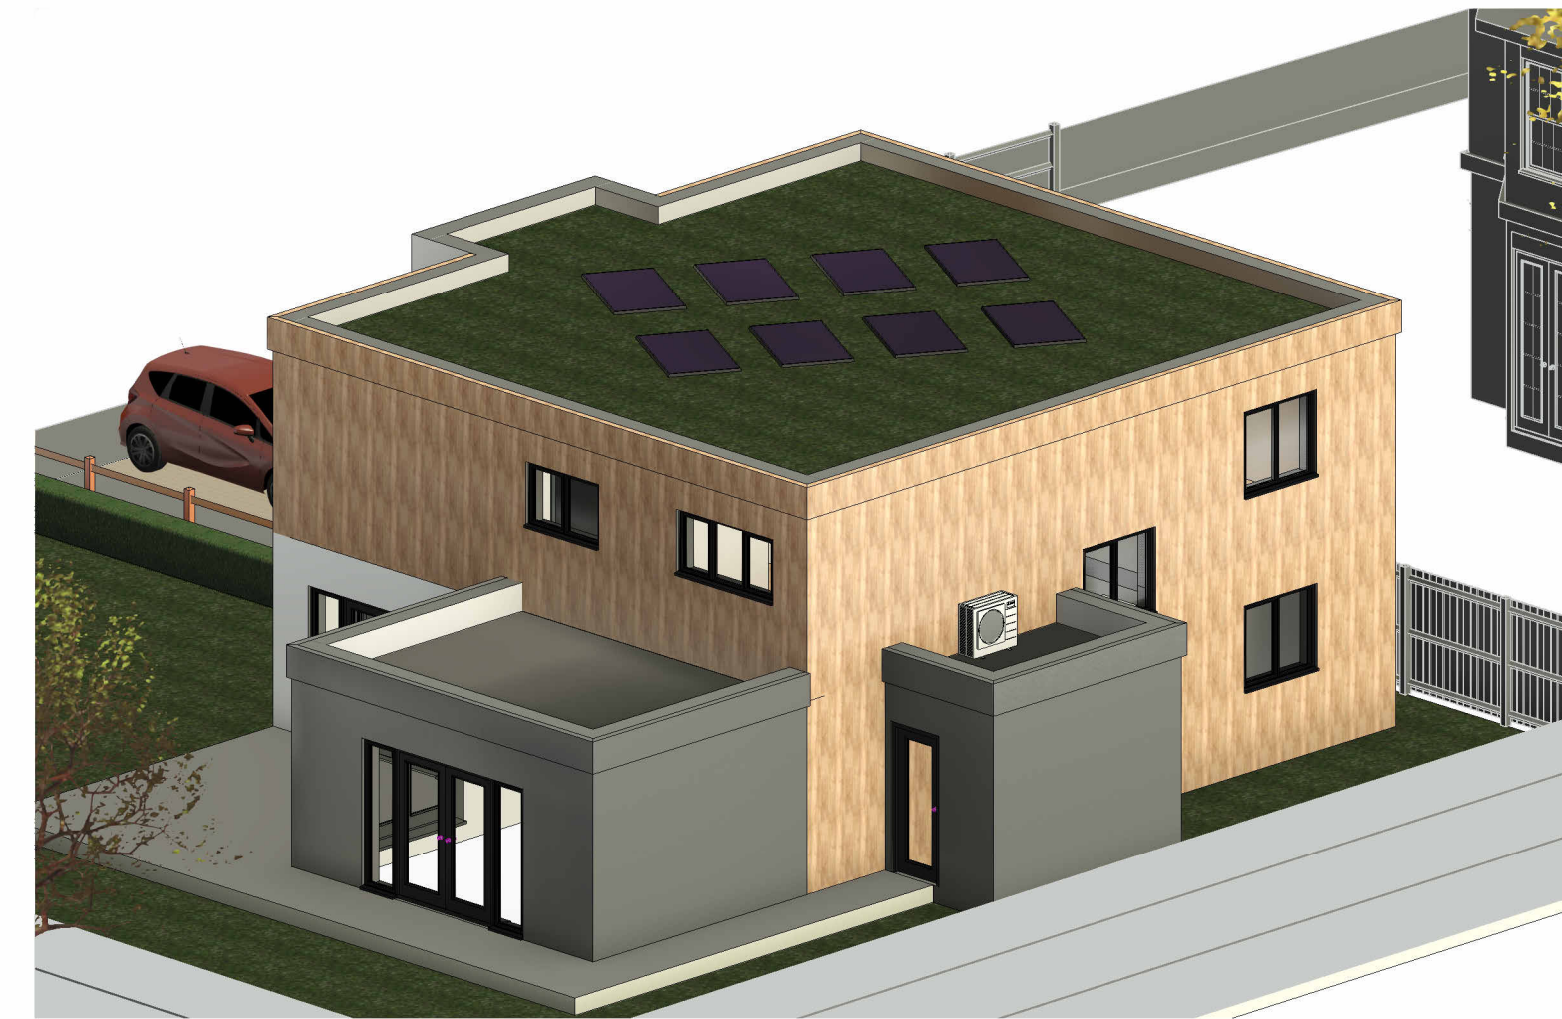

3 Perspective Rear

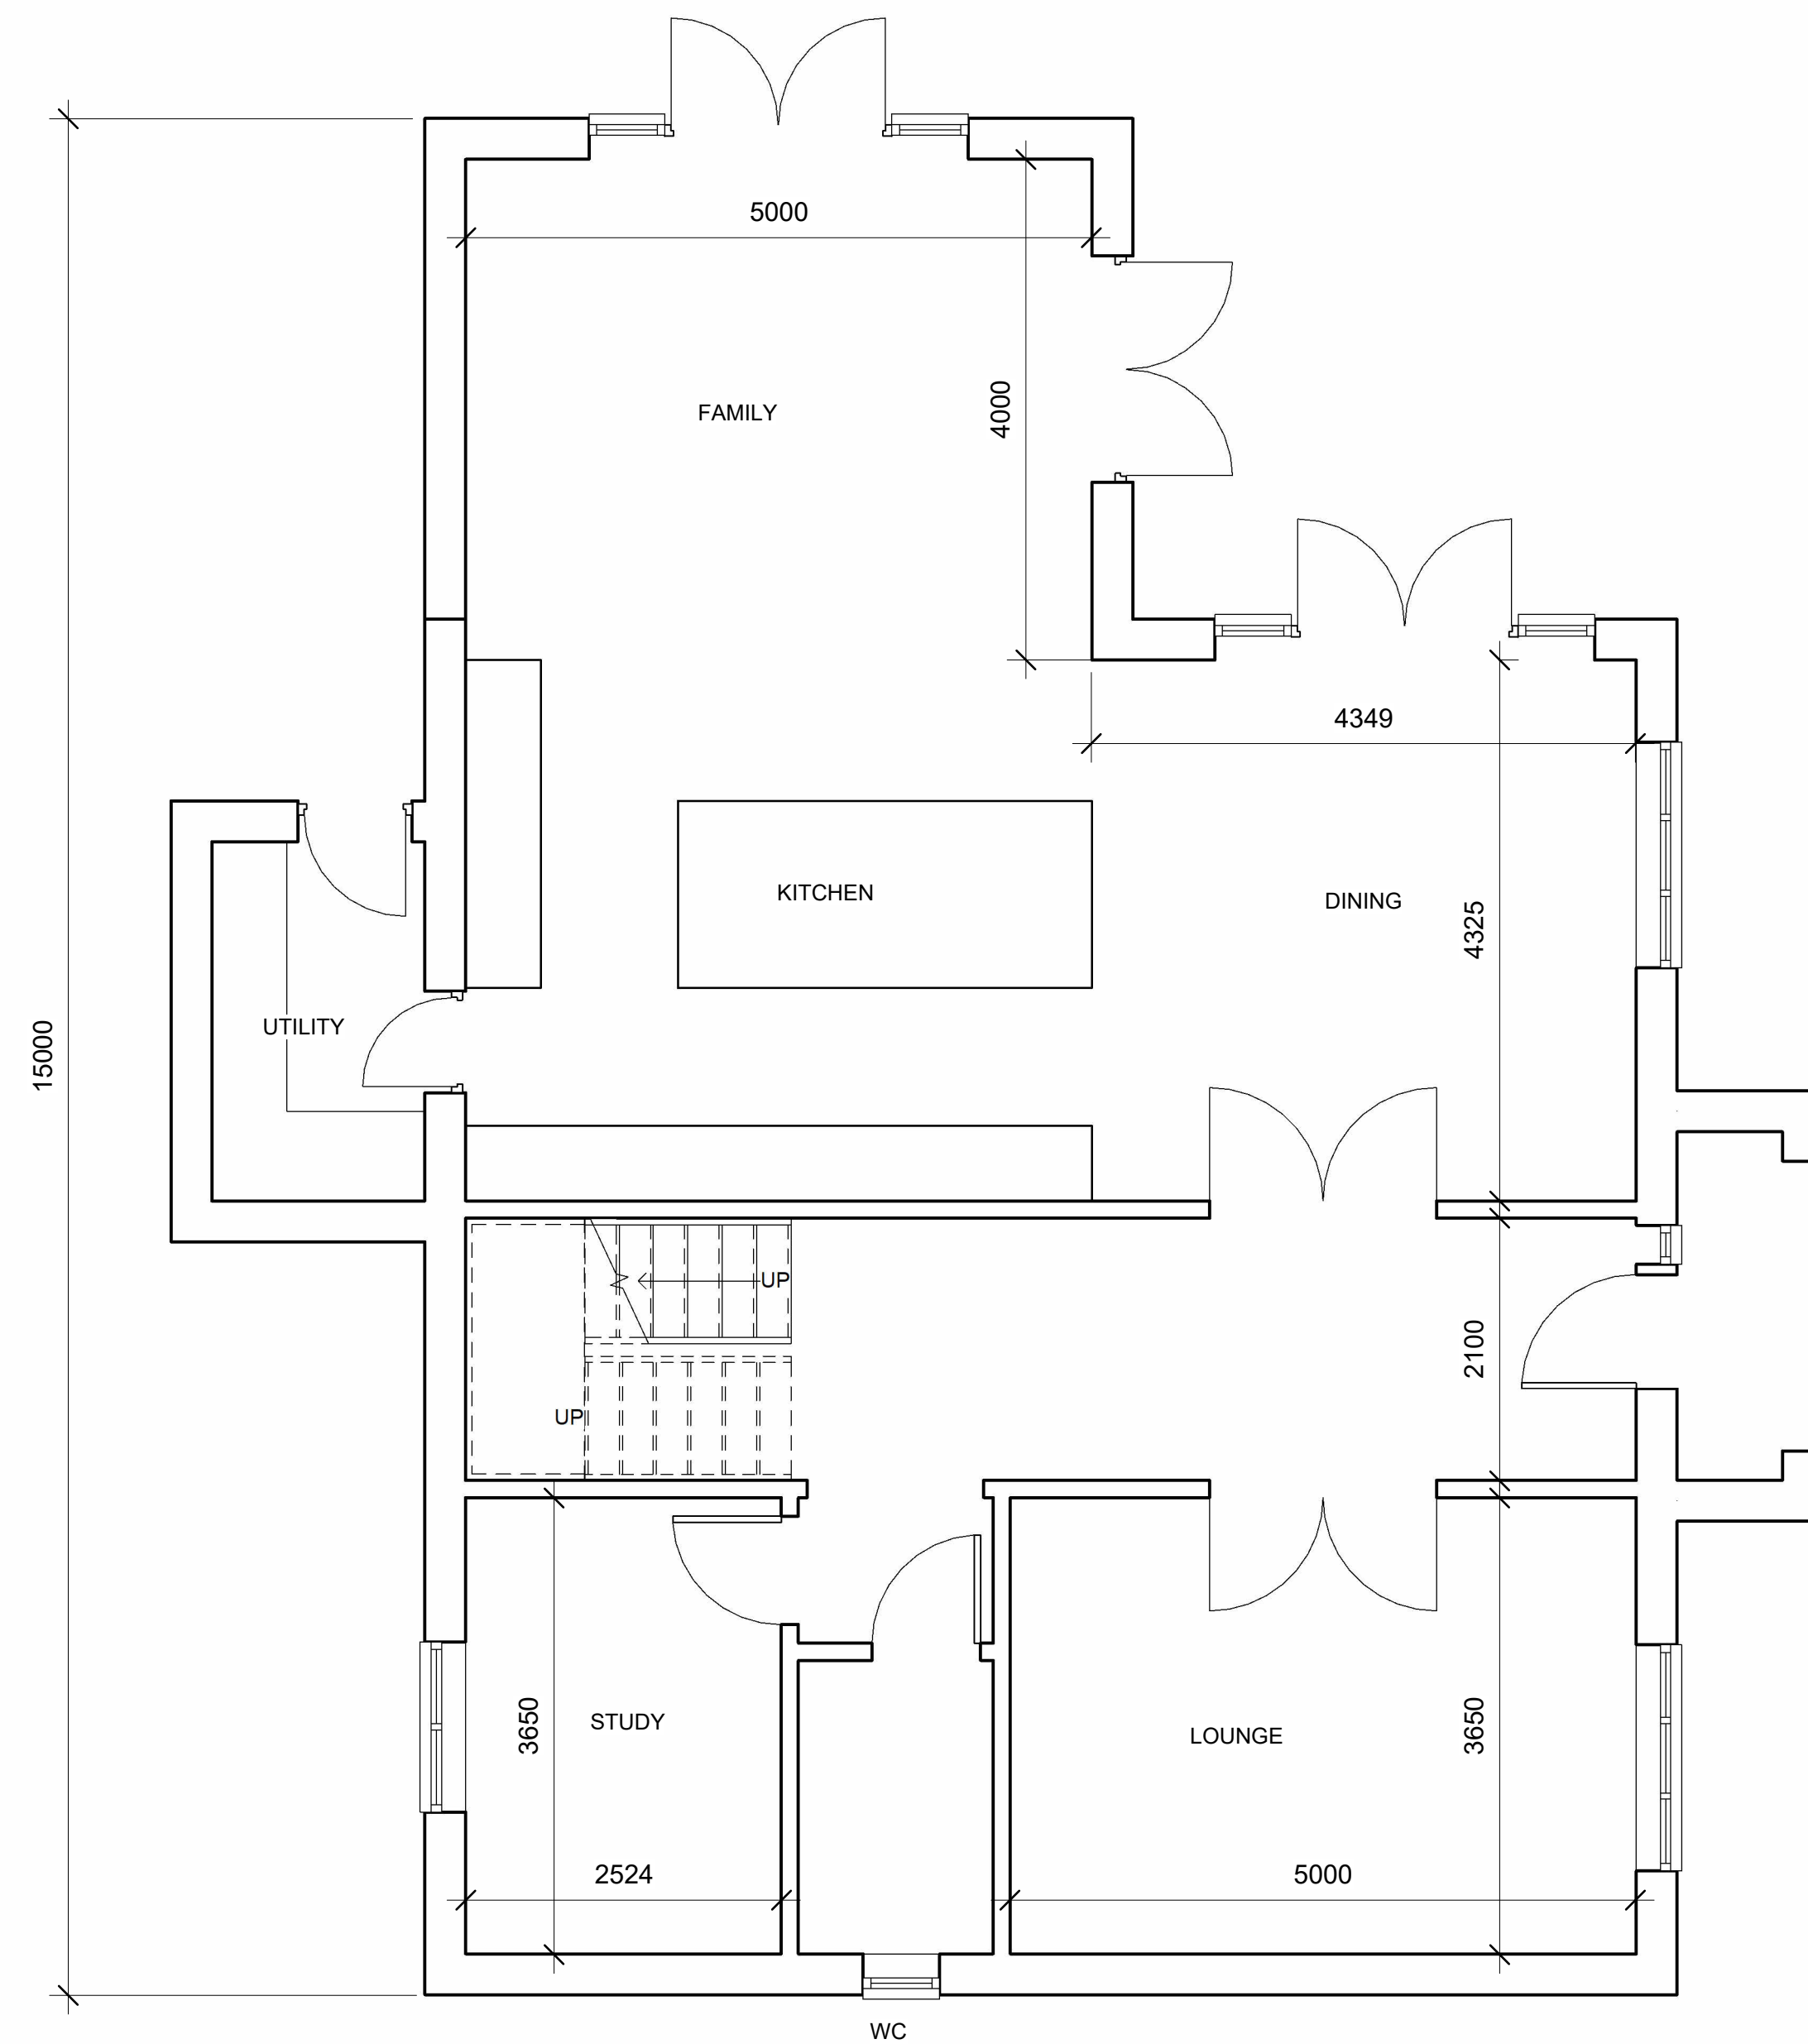

4 0 Ground floor
1 : 50

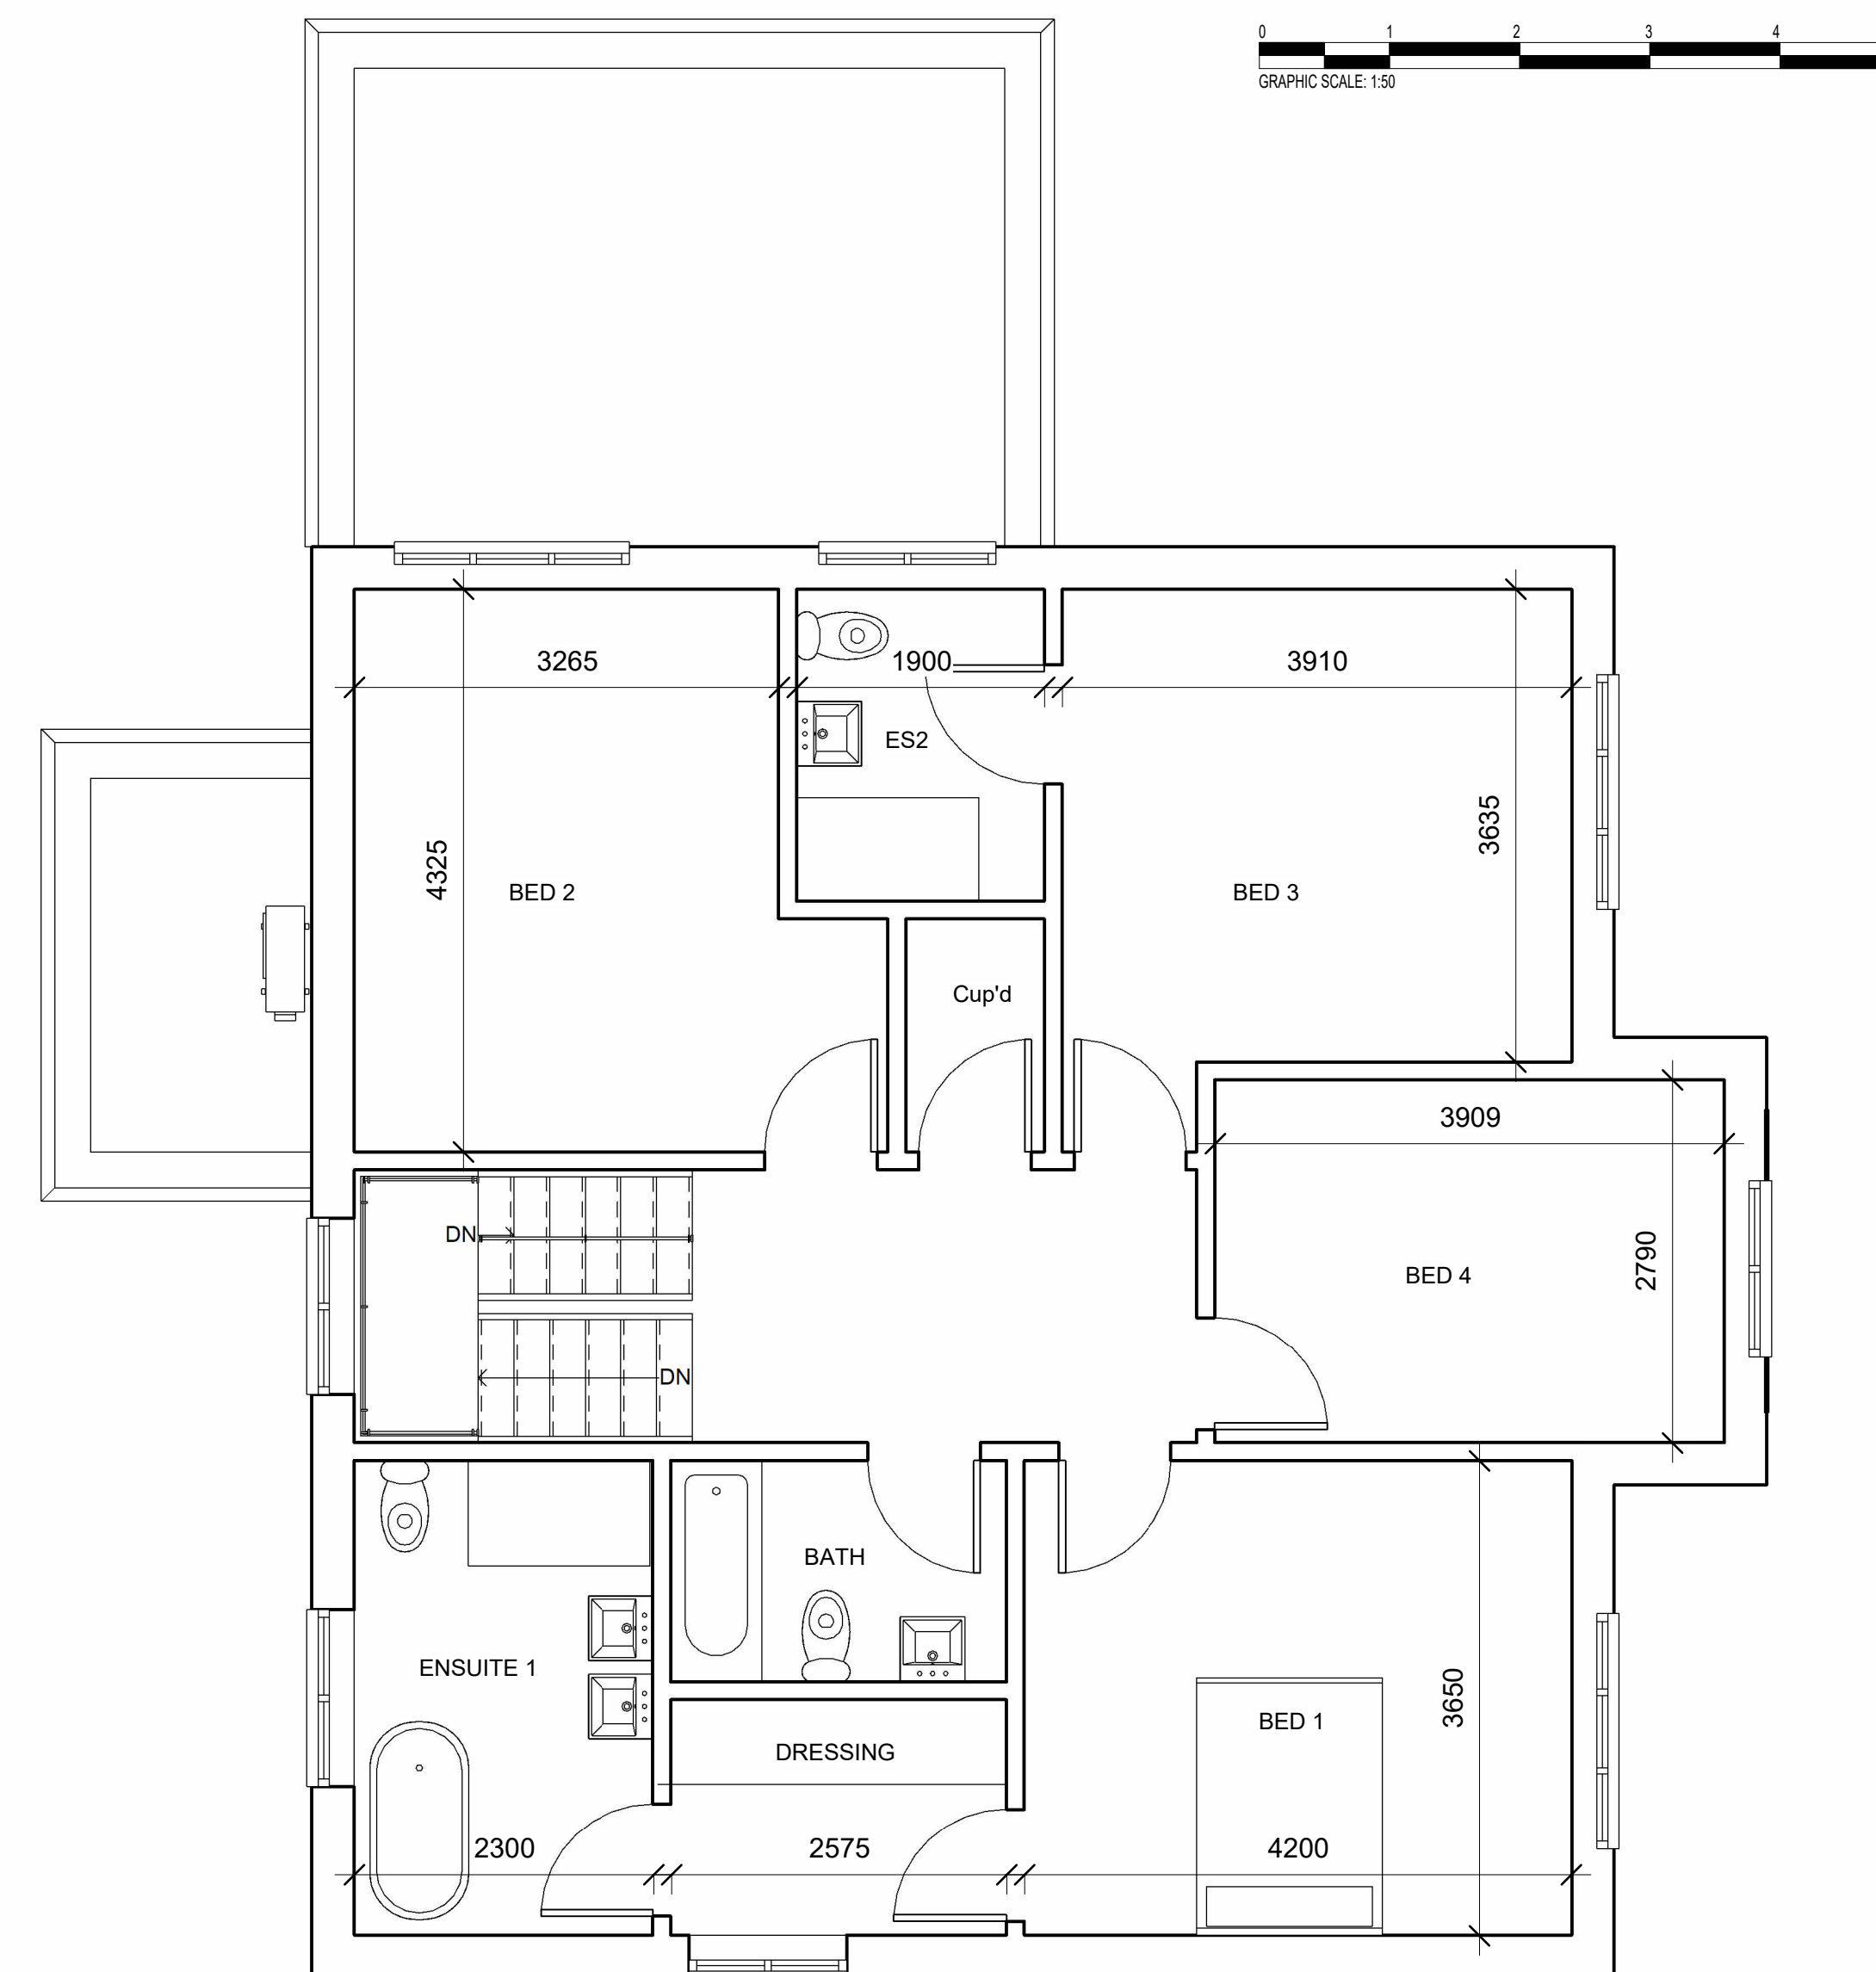

1 1 First Floor
1 : 50

Mark Borthwick

Chartered Architectural Technologist
Passive House Designer



NOTES

[illegible]

PROJECT	
---------	--

Plot R/O 92 Albert Road,
Caversham, RG4 7PL

CLIENT

Widbrook Property Developments Ltd

TITLE

Single House Concept Plans

DRAWING NUMBER

PR11.3-103

DRAWN BY

MB

DATE _____

DATE
Sept 24

SCALE (@ A1)

1 : 50

REVISION

D

www.b-dbm.co.uk / 07971177573 / info@b-dbm.co.uk