


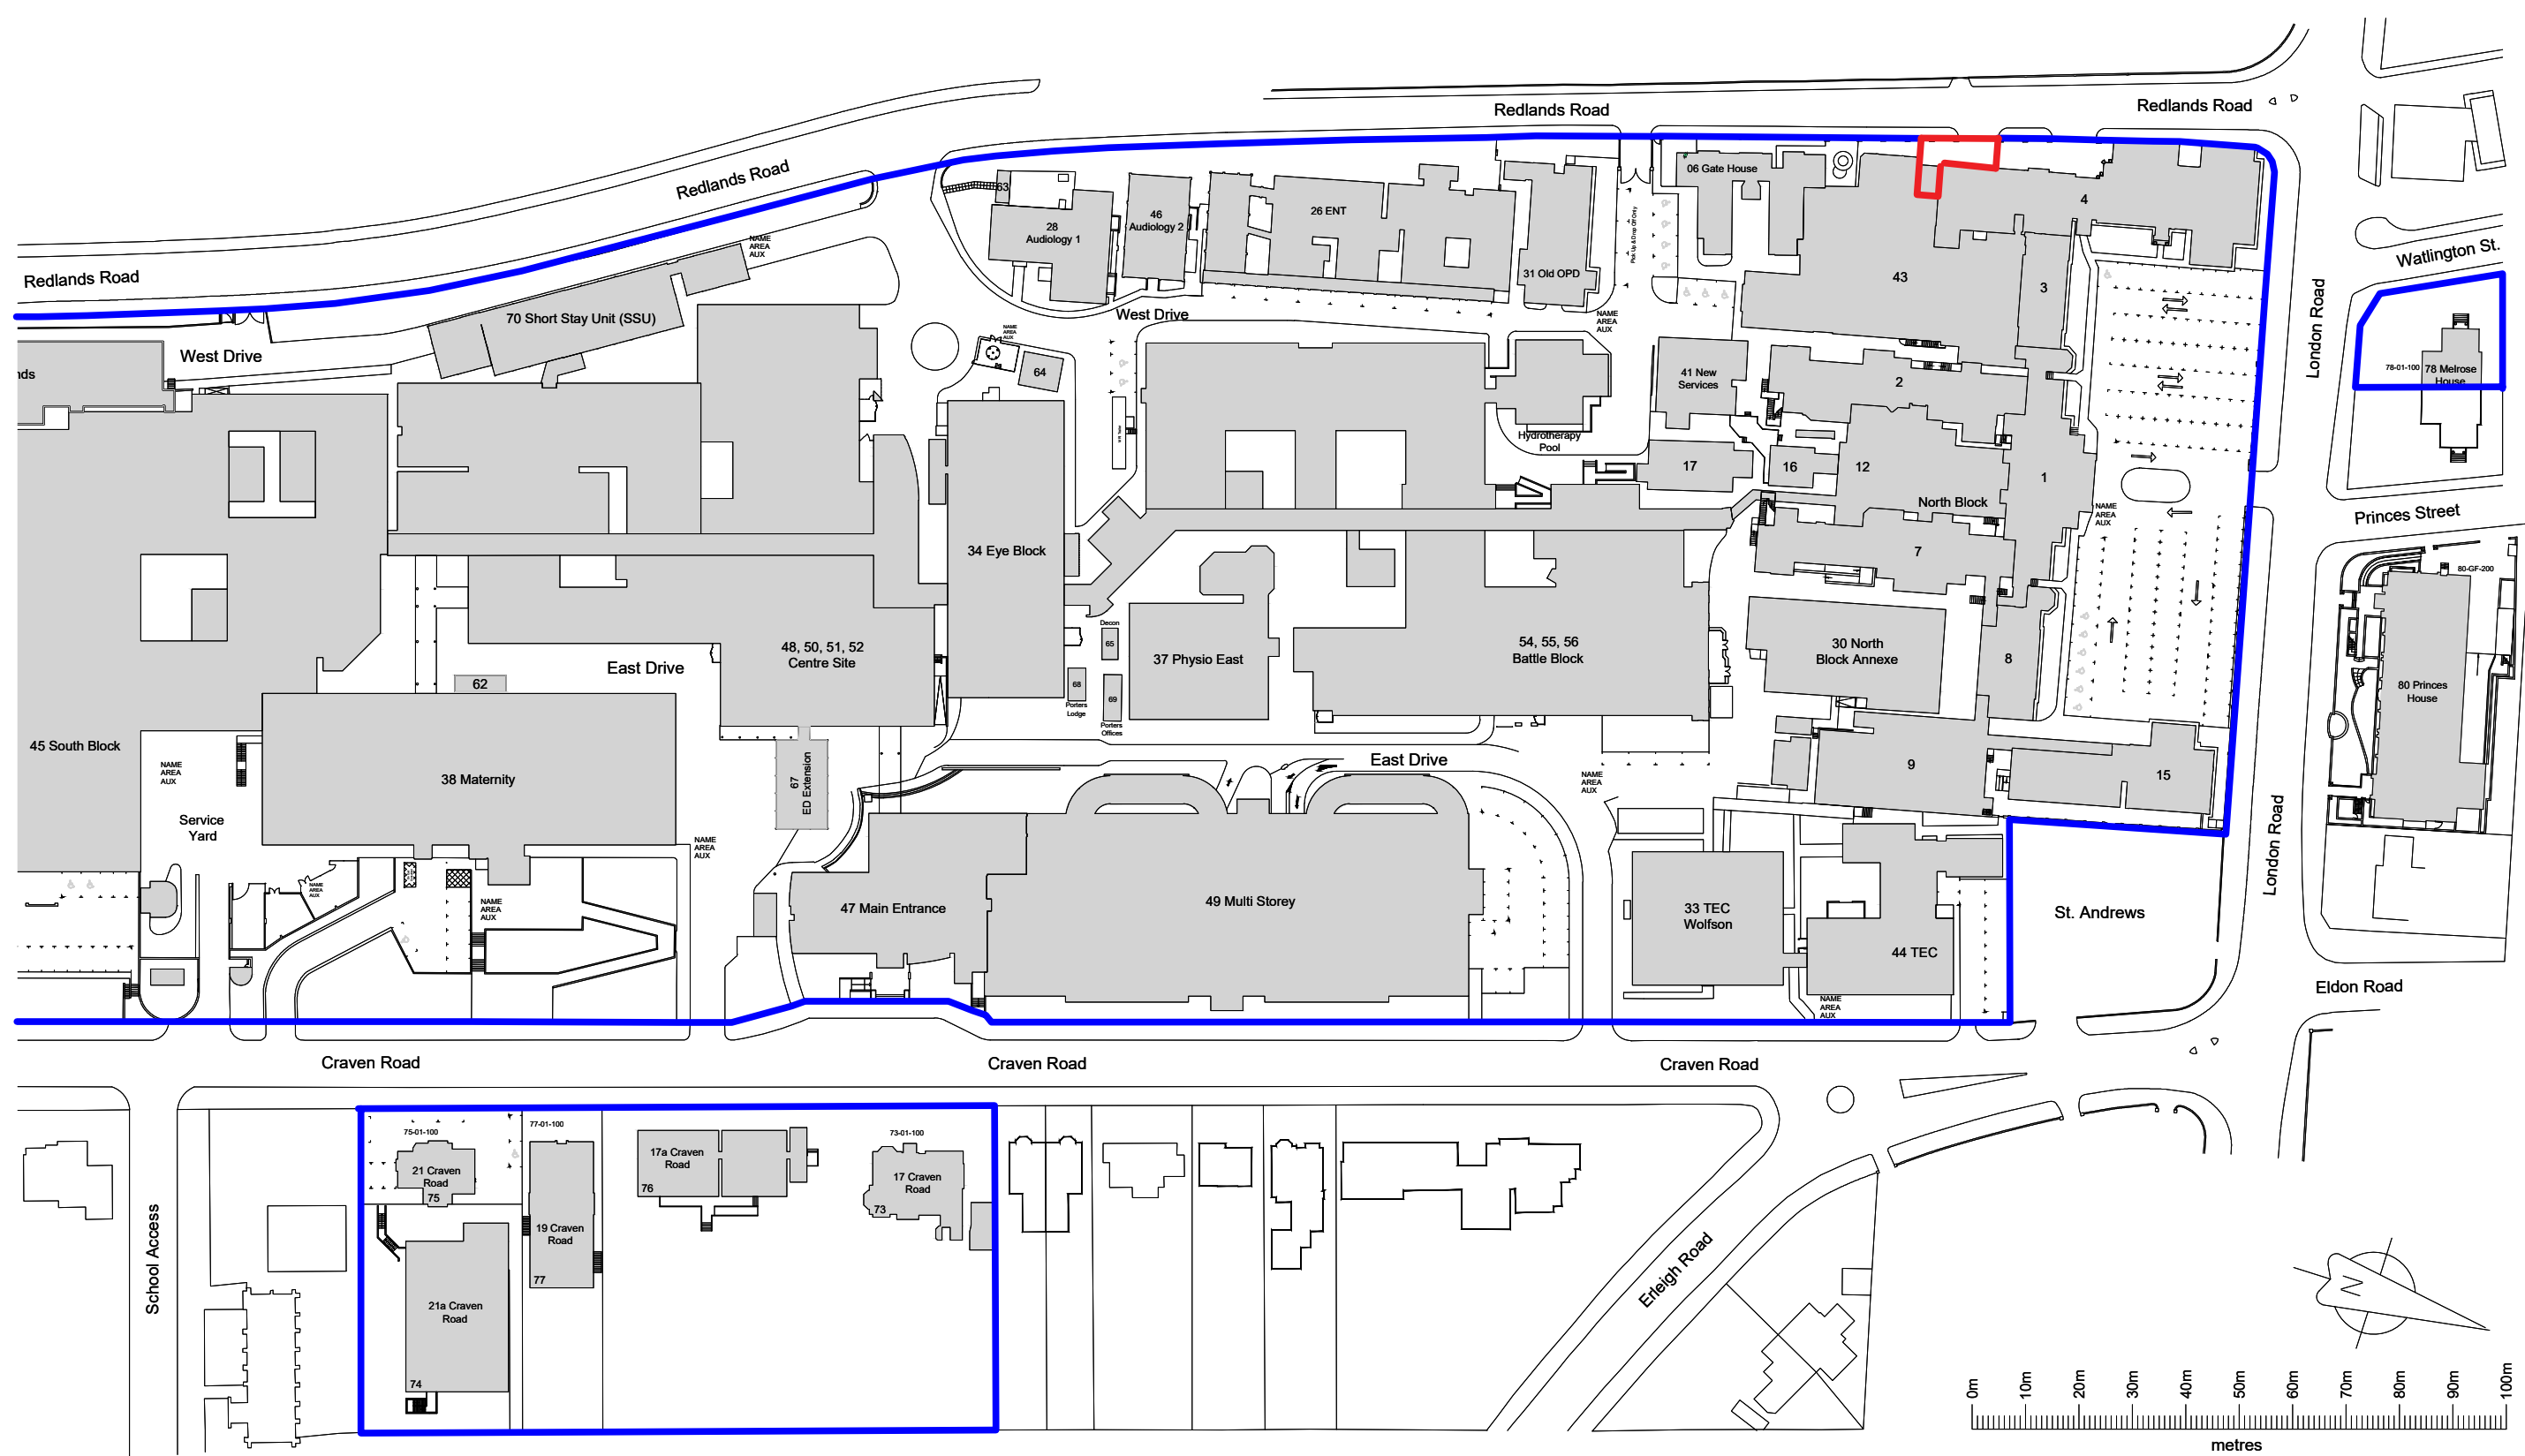

revision

by

date

index

Royal Berkshire Hospital Cancer Centre Refurbiment

Location Plan

GBS health 

St Thomas House, 6 Becket Street, Oxford, OX1 1PP
t: 01865 305 130 • e: info@gsbarchitects.co.uk • w: www.gbshealth.co.uk

scale: 1:1250@A3 date: 06/03/25 dwn/ckd: TS

7276-GBS-XX-XX-DR-A-100-P01