


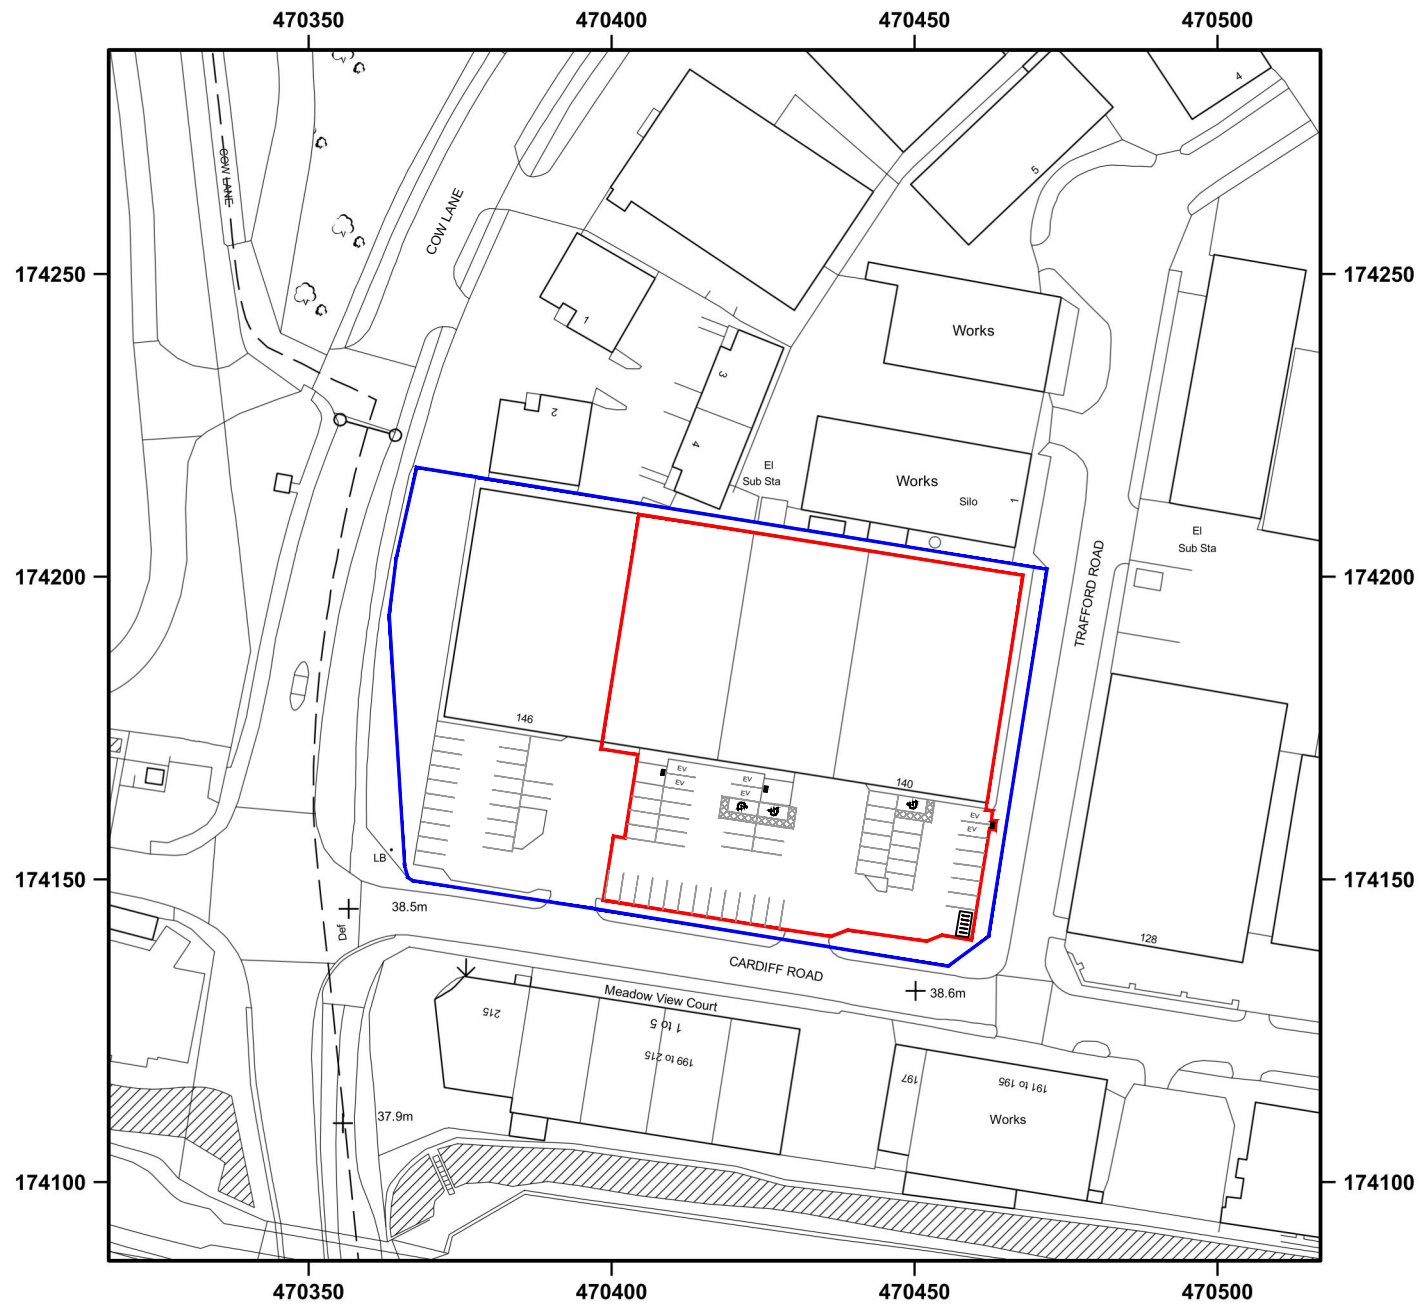

Location Plan



Units 2-4
Riverview
146 Cardiff Road
Reading, RG1 8EW

Location Plan

Drawing No JHP RS412 - 001

Scale A4@1:1250

Date Feb 2025

Revision