

EXTERNAL MATERIAL SPECIFICATION

233 LONDON ROAD, READING, RG1 3NY

Discharge of Condition 3

FEBRUARY 2025




Address: The White House Design, Progress Business Centre, Whittle Parkway,
Slough, Berkshire, SL1 6DQ
Tel: 01628 660444
E-mail: admin1@whd1.co.uk
Website: www.whd1.co.uk

MATERIAL: BRICK TYPE

MANUFACTURER: WIENERBERGER

COLOUR: DENTON KINDER MIXED RED

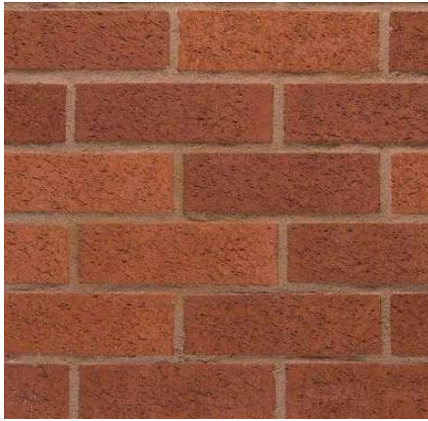

MATERIAL: CONCRETE ROOF TILES

MANUFACTURER: BMI REDLAND

COLOUR: SLATE GREY



MATERIAL: UPVC FASCIA
MANUFACTURER: EUROCELL
COLOUR: BLACK



MATERIAL: EPDM FLAT ROOF
MANUFACTURER: CLASSICBOND
COLOUR: BLACK



MATERIAL: RENDER
MANUFACTURER: KREND
COLOUR: WHITE



MATERIAL: UPVC CASEMENT WINDOWS
MANUFACTURER: WINDOW SUPPLY DIRECT
COLOUR: WHITE



MATERIAL: UPVC FRONT DOOR

MANUFACTURER: ENFIELD

COLOUR: WHITE



MATERIAL: DRIVESETT TEGULA PRIORA


MANUFACTURER: MARSHALL

COLOUR: TRADITIONAL



PROPOSED ELEVATION

PROPOSED ELEVATION - FRONT
(SCALE 1:50)

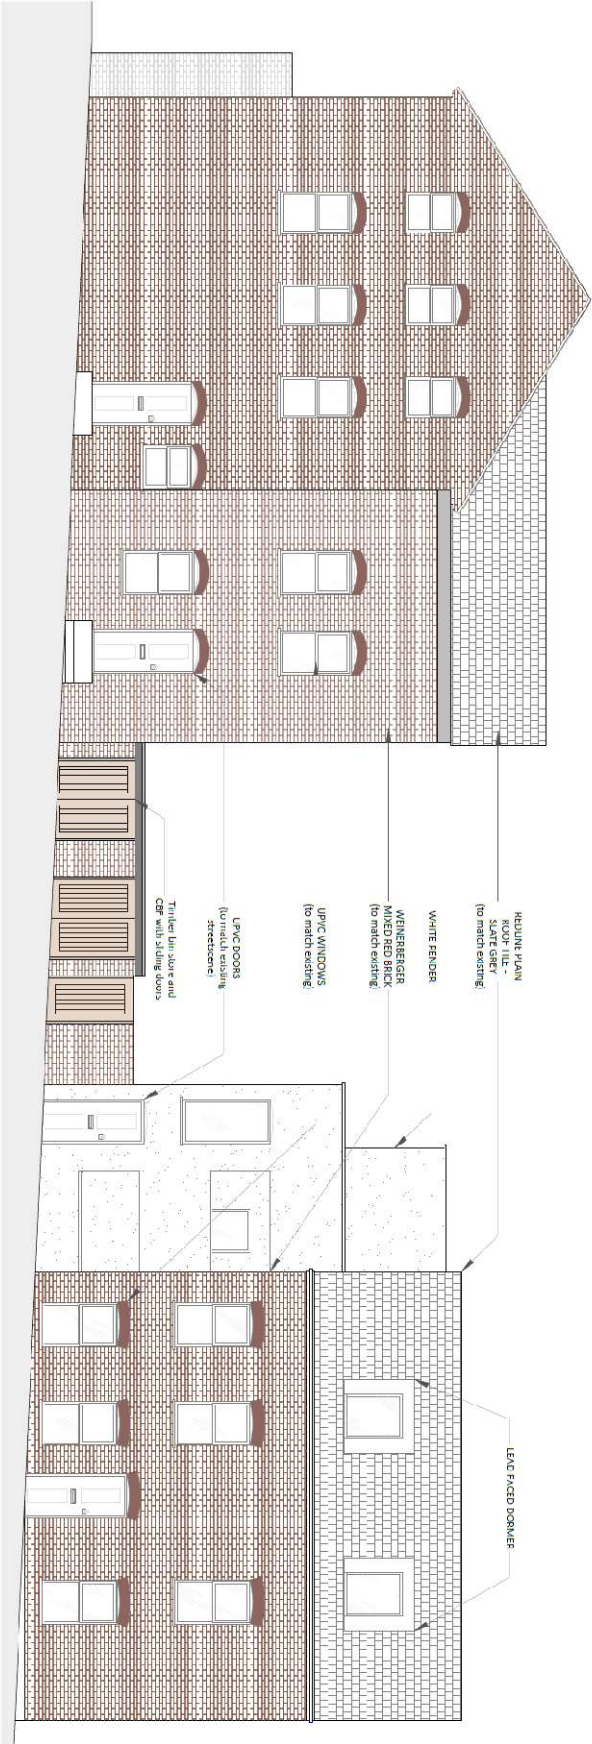

PROPOSED SITE PLAN

