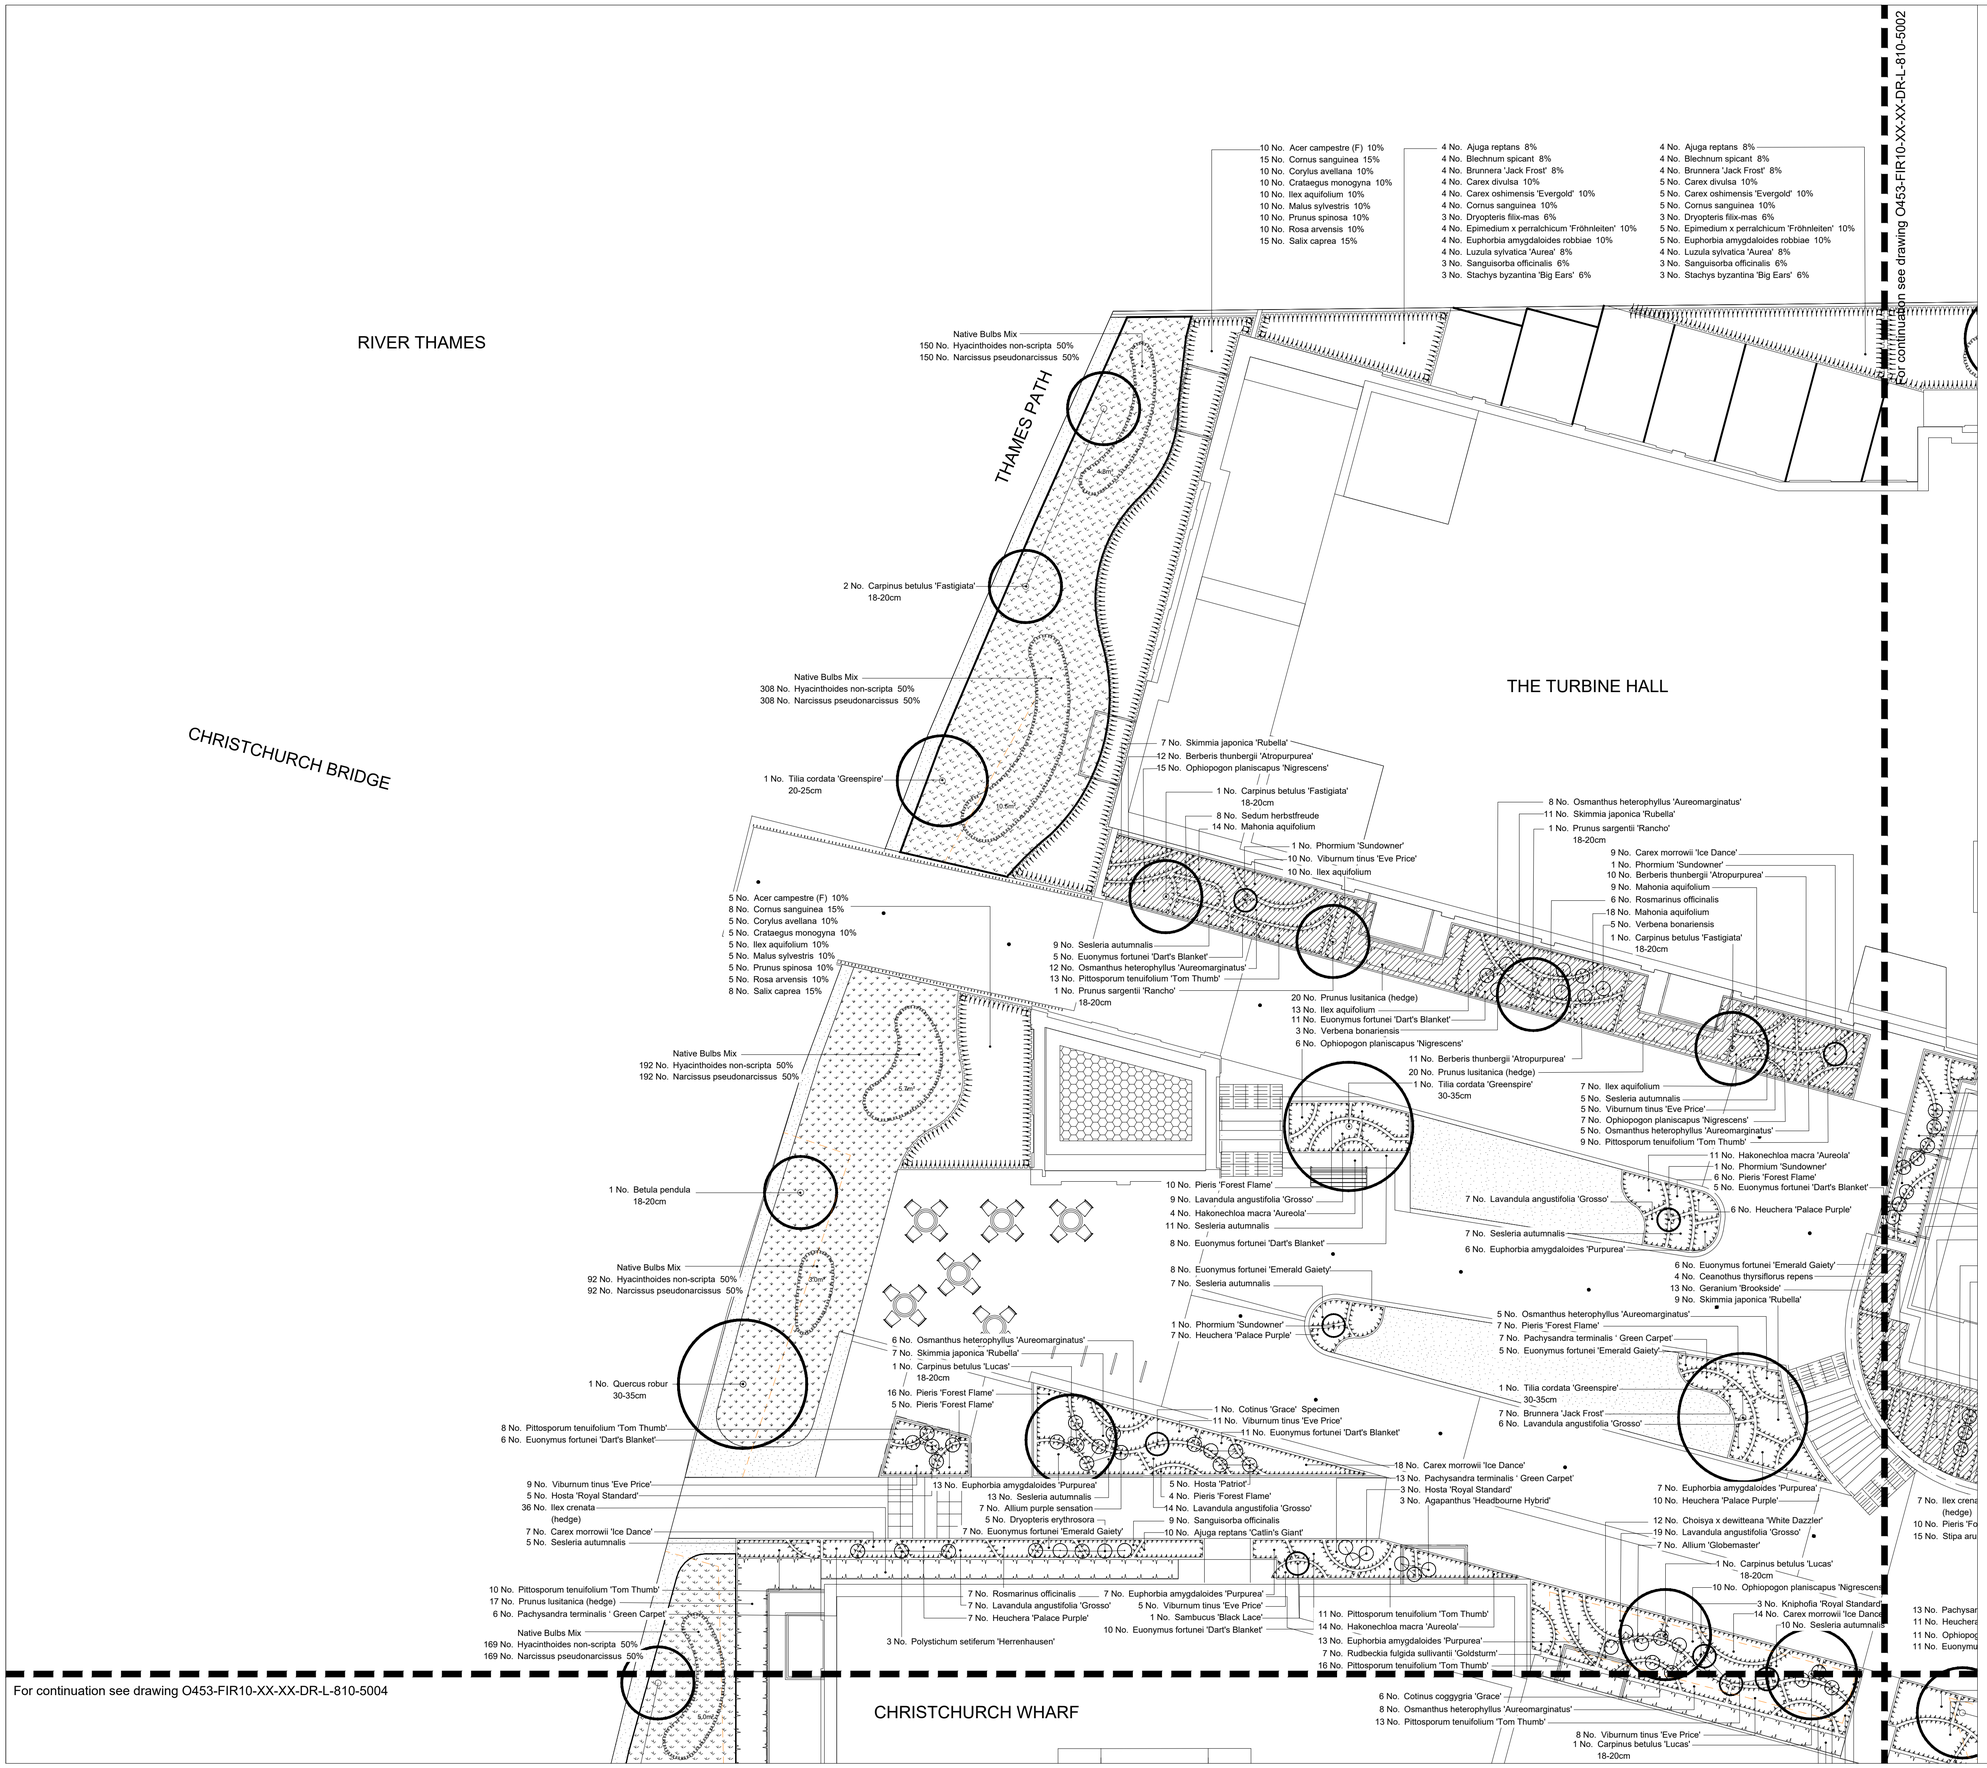

Do not scale this drawing
Landscape Architects to be notified of discrepancies in figured dimensions from site.
This drawing is copyright

amendments

P01	First Issue. Issued for Planning	31/03/23
P02	Updated with Client changes	17/06/24
P03	Planting updated in accordance with revised layout.	10/10/24
P04	Planting updated in accordance with revised layout.	20/03/25

Legend

- Semi-Mature Tree
- Specimen Plants / Shrubs
- Ornamental Shrub Planting
- Hedge Planting
- Native Scrub Mix / Shade-Tolerant Mix
- Meadow Mix Amenity Grassland
- Species Rich Grassland
- Bulb Planting Drifts
- Extent of Intensive Green Roof
- Other Green Roof - native meadow turf vegetated blanket
- Extent of root barrier to tree pits

drawing status: Planning

project:
Vastern Road
Reading

job number:
O453

drawing title:
Landscape General Arrangement
Planting Plan Sheet 1 of 6

drawing number:
O453-FIR10-XX-XX-DR-L-810-5001

revision	scale	date
P04	1:100@A1	31/03/23

	drawn	auth	date
for information	DT	AW	31/03/23
for construction			

fira
The Jewellery Business Centre
95 Spencer Street
BIRMINGHAM, B18 6DA.
Tel: 0121 523 1033
Fax: 0121 523 1034
fira landscape architecture and urban design

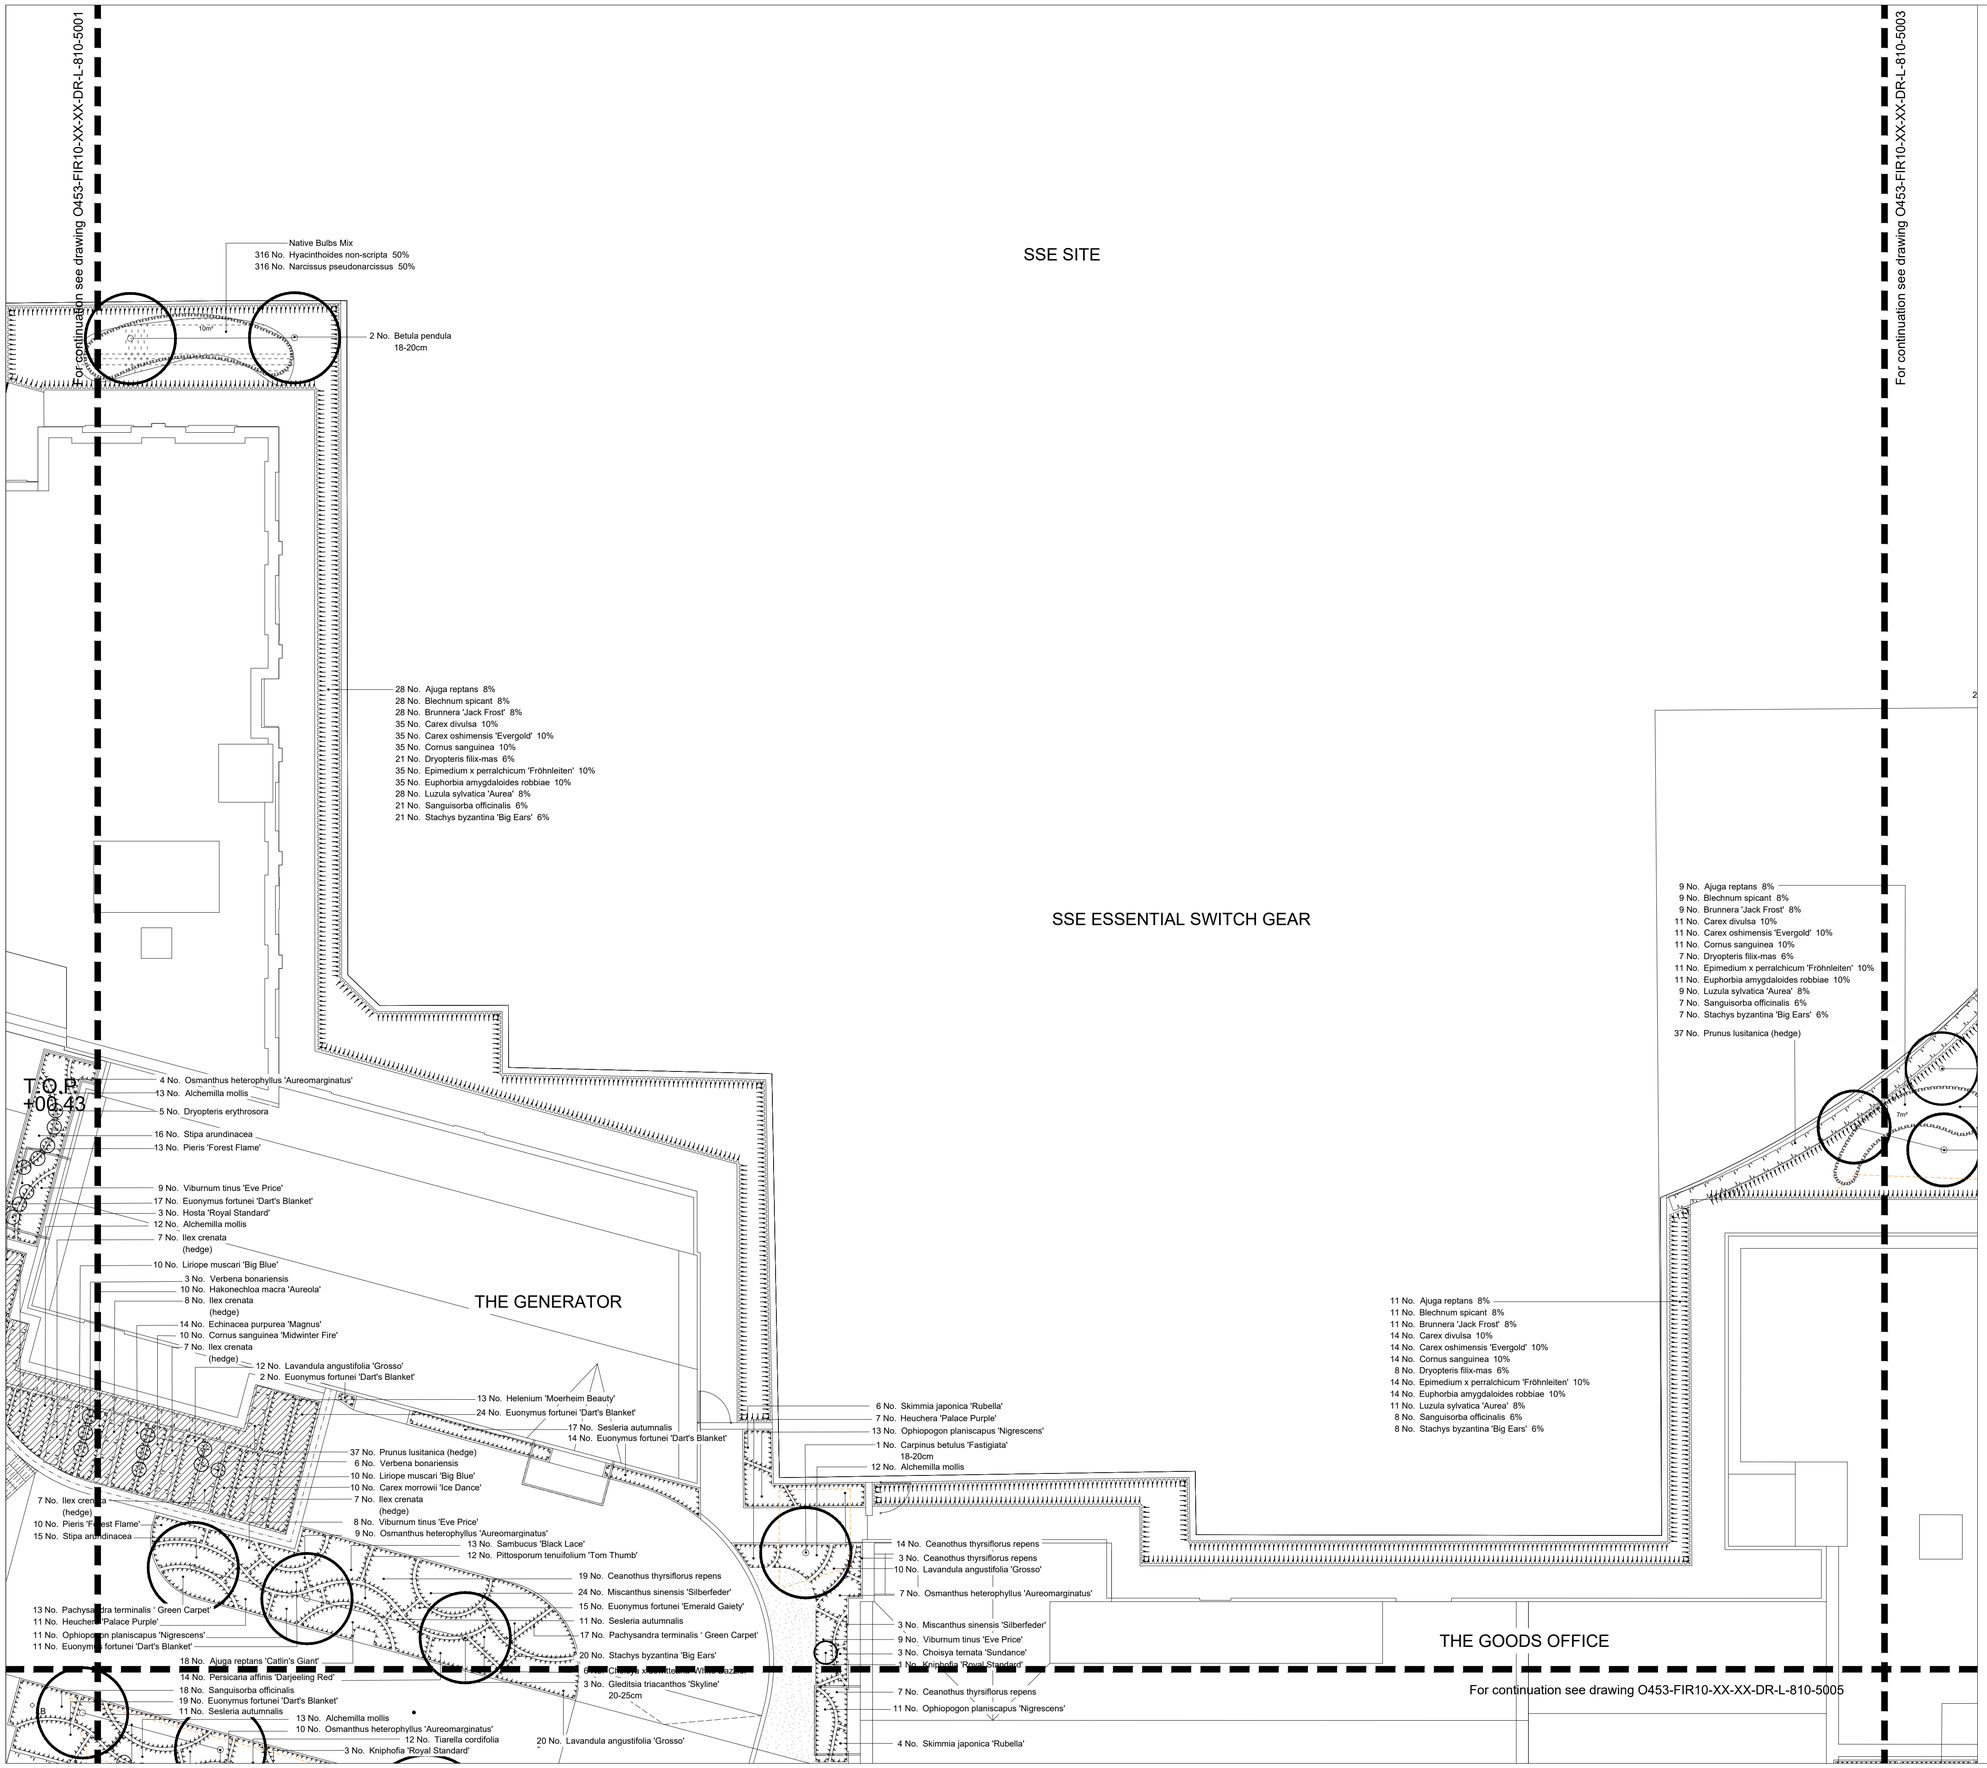

Do not scale this drawing
Landscape Architects to be notified of discrepancies in figured dimensions from site.
This drawing is copyright

amendments

P01	First Issue	31/03/23
P02	Updated with Client changes	17/06/24
P03	Planting updated in accordance with revised layout.	10/10/24
P04	Planting updated in accordance with revised layout.	20/03/25

Legend

- Semi-Mature Tree
- Specimen Plants / Shrubs
- Ornamental Shrub Planting
- Hedge Planting
- Native Scrub Mix / Shade-Tolerant Mix
- Meadow Mix Amenity Grassland
- Species Rich Grassland
- Bulb Planting Drifts
- Extent of Intensive Green Roof
- Other Green Roof - native meadow turf vegetated blanket
- Extent of root barrier to tree pits

drawing status: Planning

project:
Vastern Road
Reading

job number:
O453

drawing title:
Landscape General Arrangement
Planting Plan Sheet 2 of 6

drawing number:
O453-FIR10-XX-XX-DR-L-810-5002

revision	scale		date
P04	1:100@A1		31/03/23
		drawn	auth	date
for information		DT	AW	31/03/23
for construction				

fira
The Jewellery Business Centre
95 Spencer Street
BIRMINGHAM, B18 6DA.
Tel: 0121 523 1033
Fax: 0121 523 1034
fira landscape architecture and urban design

For continuation see drawing O453-FIR10-XX-XX-DR-L-810-5002

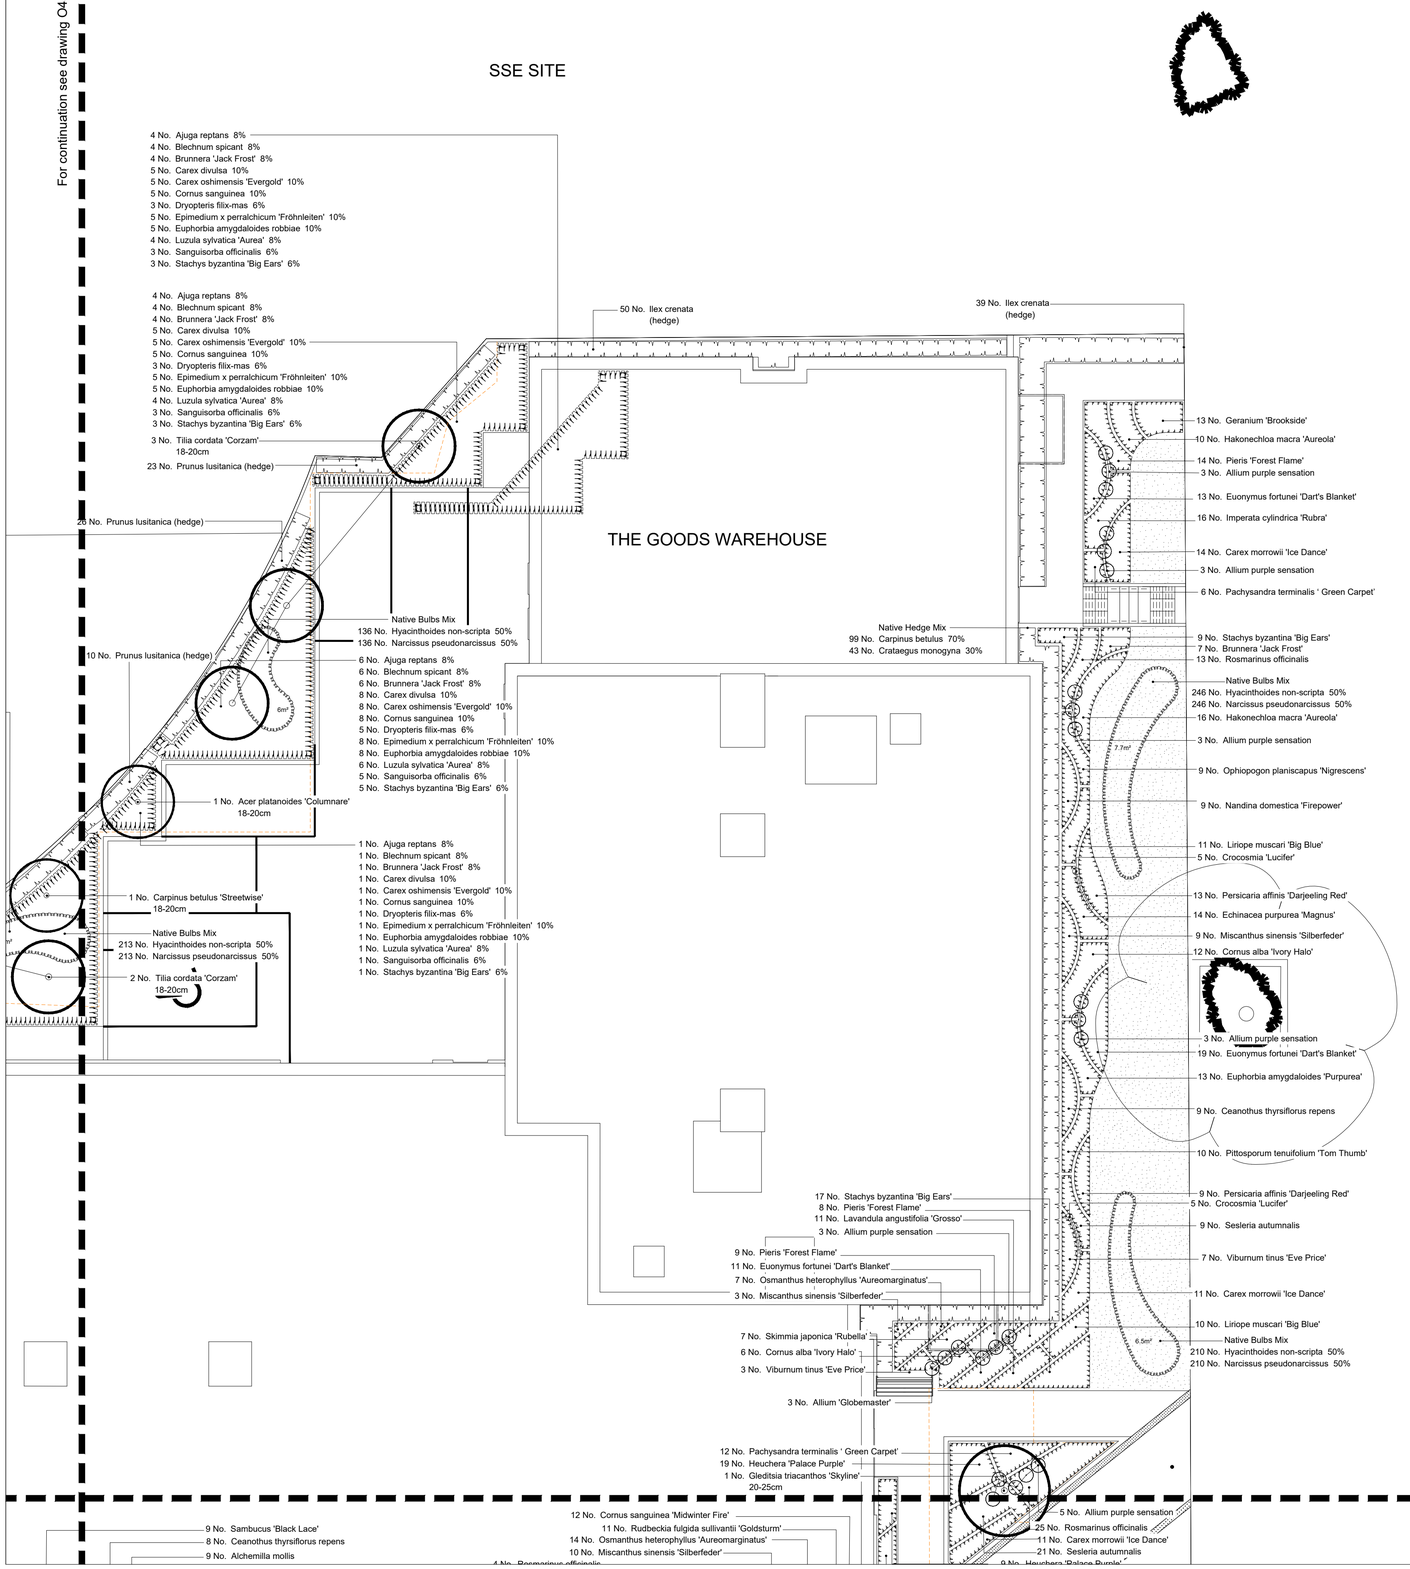

For continuation see drawing O453-FIR10-XX-XX-DR-L-810-5006

Do not scale this drawing
Landscape Architects to be notified of discrepancies in figured dimensions from site.
This drawing is copyright

amendments

P01	First Issue	31/03/23
P02	Updated with Client changes	17/06/24
P03	Planting updated in accordance with revised layout.	10/10/24
P04	Planting updated in accordance with revised layout.	20/03/25

Legend

- Semi-Mature Tree
- Specimen Plants / Shrubs
- Ornamental Shrub Planting
- Hedge Planting
- Native Scrub Mix / Shade-Tolerant Mix
- Meadow Mix Amenity Grassland
- Species Rich Grassland
- Bulb Planting Drifts
- Extent of Intensive Green Roof
- Other Green Roof - native meadow turf vegetated blanket
- Extent of root barrier to tree pits

drawing status: Planning

project:
Vastern Road
Reading

job number:
O453

drawing title:
Landscape General Arrangement
Planting Plan Sheet 3 of 6

drawing number:
O453-FIR10-XX-XX-DR-L-810-5003

revision	scale		date
P04	1:100@A1		31/03/23
	drawn	auth	date
for information	DT	AW	31/03/23
for construction			

fira
The Jewellery Business Centre
95 Spencer Street
BIRMINGHAM, B18 6DA.
Tel: 0121 523 1033
Fax: 0121 523 1034
fira landscape architecture and urban design

For continuation see drawing O453-FIR10-XX-XX-DR-L-810-5001

169 No. Narcissus pseudonarcissus 50%

7 No. Rudbeckia fulgida sullivantii 'Goldsturm'
16 No. Pittosporum tenuifolium 'Tom Thumb'

6 No. Cotinus coggygria 'Grace'
8 No. Osmanthus heterophyllus 'Aureomarginatus'
13 No. Pittosporum tenuifolium 'Tom Thumb'

11 No. Euonymus fo

6 No. Viburnum tinus 'Eve Price'
1 No. Carpinus betulus 'Lucas'
18-20cm

7 No. Cornus alba 'Ivory Halo'
32 No. Ilex crenata
(hedge)

3 No. Allium purple sensation
14 No. Euonymus fortunei 'Dart's Blanket'
10 No. Persicaria affinis 'Darjeeling Red'

Native Bulbs Mix
114 No. Hyacintholdes non-scripta 50%
114 No. Narcissus pseudonarcissus 50%

6 No. Ceanothus thyrsiflorus repens
9 No. Cornus alba 'Ivory Halo'
8 No. Sambucus 'Black Lace'
22 No. Ilex crenata
(hedge)
6 No. Viburnum tinus 'Eve Price'

5 No. Viburnum tinus 'Eve Price'
11 No. Pittosporum tenuifolium 'Tom Thumb'
3 No. Verbena bonariensis

7 No. Choisya x dewitteana 'White Dazzler'
7 No. Rudbeckia fulgida sullivantii 'Goldsturm'
9 No. Nandina domestica 'Firepower'
7 No. Pachysandra terminalis ' Green Carpet'

7 No. Carex morrowii 'Ice Dance'

1 No. Phormium 'Sundowner'
17 No. Pieris 'Forest Flame'

3 No. Verbena bonariensis

6 No. Cornus alba 'Ivory Halo'
6 No. Sambucus 'Black Lace'

9 No. Rosmarinus officinalis

11 No. Pittosporum tenuifolium 'Tom Thumb'

3 No. Agapanthus 'Headbourne Hybrid'

6 No. Rudbeckia fulgida sullivantii 'Goldsturm'

3 No. Allium purple sensation
11 No. Persicaria affinis 'Darjeeling Red'
11 No. Miscanthus sinensis 'Silberfeder'

16 No. Ceanothus thyrsiflorus repens
10 No. Euphorbia amygdaloides 'Purpurea'
16 No. Hakonechloa macra 'Aureola'
13 No. Rosmarinus officinalis
3 No. Sorbus aucuparia 'Asplenifolia'
18-20cm

3 No. Carpinus betulus 'Fastigiata'
18-20cm

114 No. Prunus lusitanica (hedge)
Double-staggered row at 0.3 offset

1 No. Tilia cordata 'Greenspire'
30-35cm
2 No. Sorbus aucuparia 'Asplenifolia'
18-20cm

13 No. Sambucus 'Black Lace'
5 No. Allium purple sensation
6 No. Carex morrowii 'Ice Dance'

4 No. Acer campestre (F) 10%
5 No. Cornus sanguinea 15%
4 No. Corylus avellana 10%
4 No. Crataegus monogyna 10%
4 No. Ilex aquifolium 10%
4 No. Malus sylvestris 10%
4 No. Prunus spinosa 10%
4 No. Rosa arvensis 10%
5 No. Salix caprea 15%

Native Hedge Mix
97 No. Carpinus betulus 70%
42 No. Crataegus monogyna 30%

For continuation see drawing O453-FIR10-XX-XX-DR-L-810-5005

Do not scale this drawing
Landscape Architects to be notified of discrepancies in figured dimensions from site.
This drawing is copyright

amendments

P01	First Issue	31/03/23
P02	Updated with Client changes	17/06/24
P03	Planting updated in accordance with revised layout.	10/10/24
P04	Planting updated in accordance with revised layout.	20/03/25

Legend

- Semi-Mature Tree
- Specimen Plants / Shrubs
- Ornamental Shrub Planting
- Hedge Planting
- Native Scrub Mix / Shade-Tolerant Mix
- Meadow Mix Amenity Grassland
- Species Rich Grassland
- Bulb Planting Drifts
- Extent of Intensive Green Roof
- Other Green Roof - native meadow turf vegetated blanket
- Extent of root barrier to tree pits

drawing status: Planning

project:
Vastern Road
Reading

job number:
O453

drawing title:
Landscape General Arrangement
Planting Plan Sheet 4 of 6

drawing number:
O453-FIR10-XX-XX-DR-L-810-5004

revision	scale	date
P04	1:100@A1	31/03/23

	drawn	auth	date
for information	DT	AW	31/03/23
for construction			

fira
The Jewellery Business Centre
95 Spencer Street
BIRMINGHAM, B18 6DA.
Tel: 0121 523 1033
Fax: 0121 523 1034
fira landscape architecture and urban design

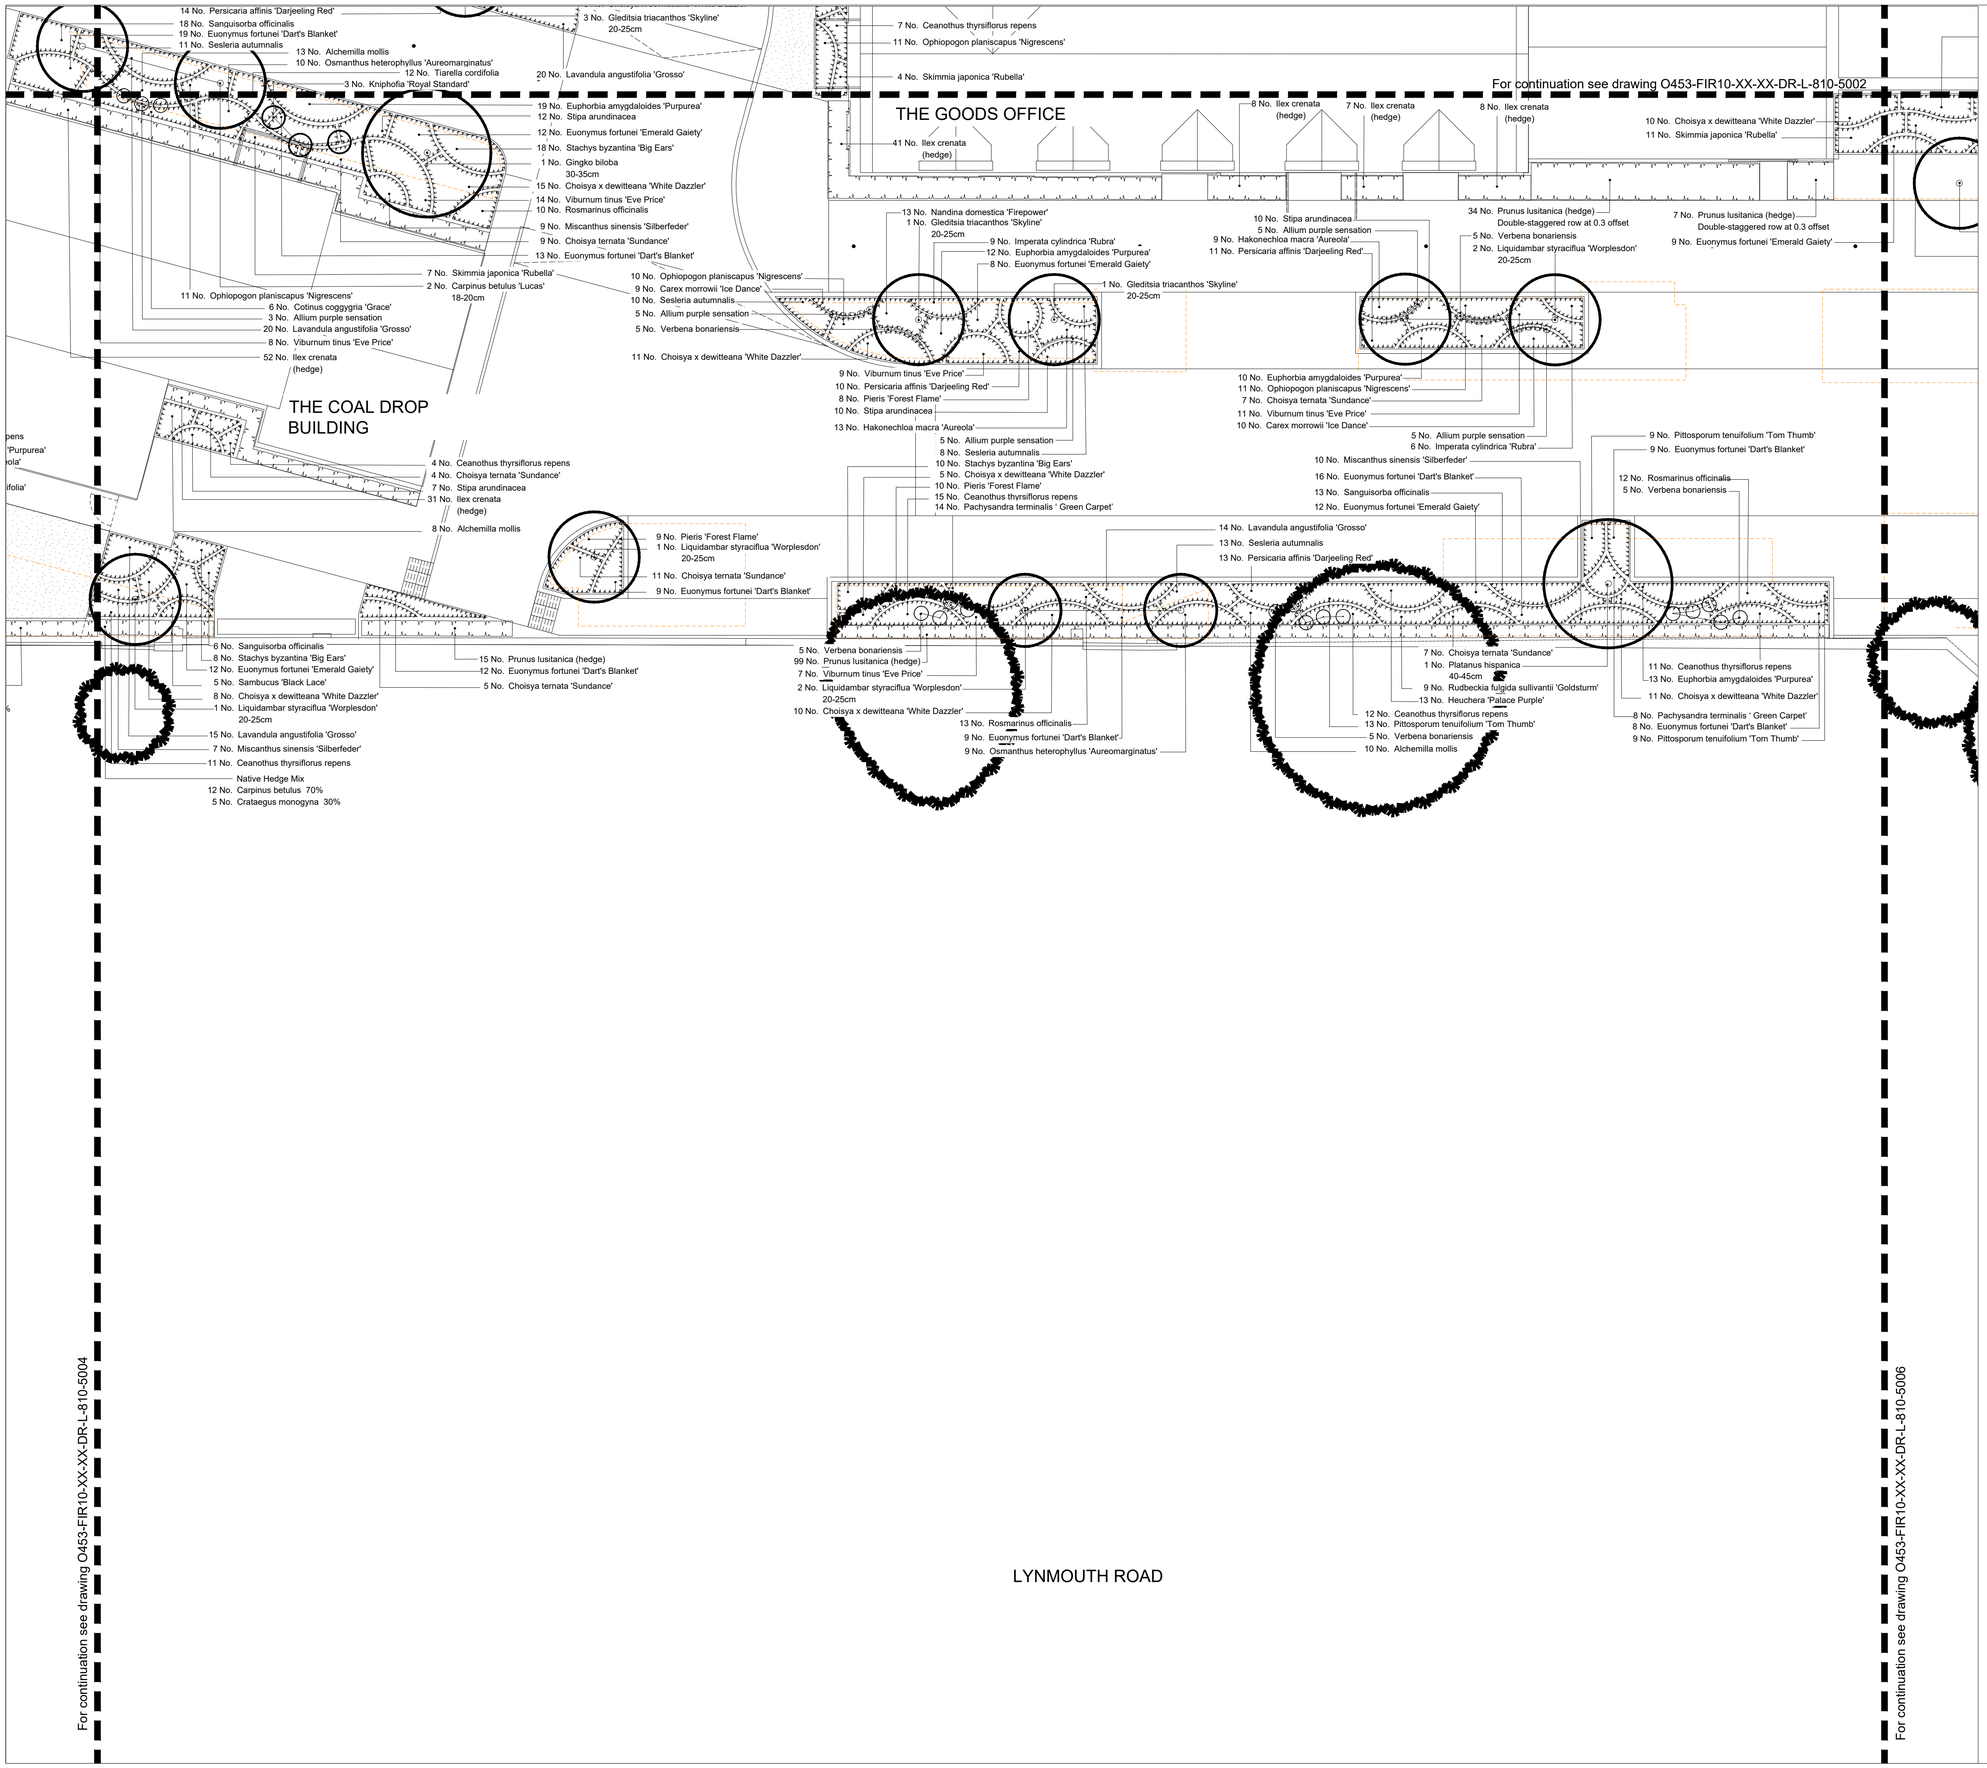

Do not scale this drawing
Landscape Architects to be notified of discrepancies in figured dimensions from site.
This drawing is copyright

amendments

P01	First Issue	31/03/23
P02	Updated with Client changes	17/06/24
P03	Planting updated in accordance with revised layout.	10/10/24
P04	Planting updated in accordance with revised layout.	20/03/25

Legend

- Semi-Mature Tree
- Specimen Plants / Shrubs
- Ornamental Shrub Planting
- Hedge Planting
- Native Scrub Mix / Shade-Tolerant Mix
- Meadow Mix Amenity Grassland
- Species Rich Grassland
- Bulb Planting Drifts
- Extent of Intensive Green Roof
- Other Green Roof - native meadow turf vegetated blanket
- Extent of root barrier to tree pits

drawing status: Planning

project:
Vastern Road
Reading

job number:
O453

drawing title:
Landscape General Arrangement
Planting Plan Sheet 5 of 6

drawing number:
O453-FIR10-XX-XX-DR-L-810-5005

revision	scale	date
P04	1:100@A1	31/03/23

	drawn	auth	date
for information	DT	AW	31/03/23
for construction			

fira
The Jewellery Business Centre
95 Spencer Street
BIRMINGHAM, B18 6DA.
Tel: 0121 523 1033
Fax: 0121 523 1034
fira landscape architecture and urban design

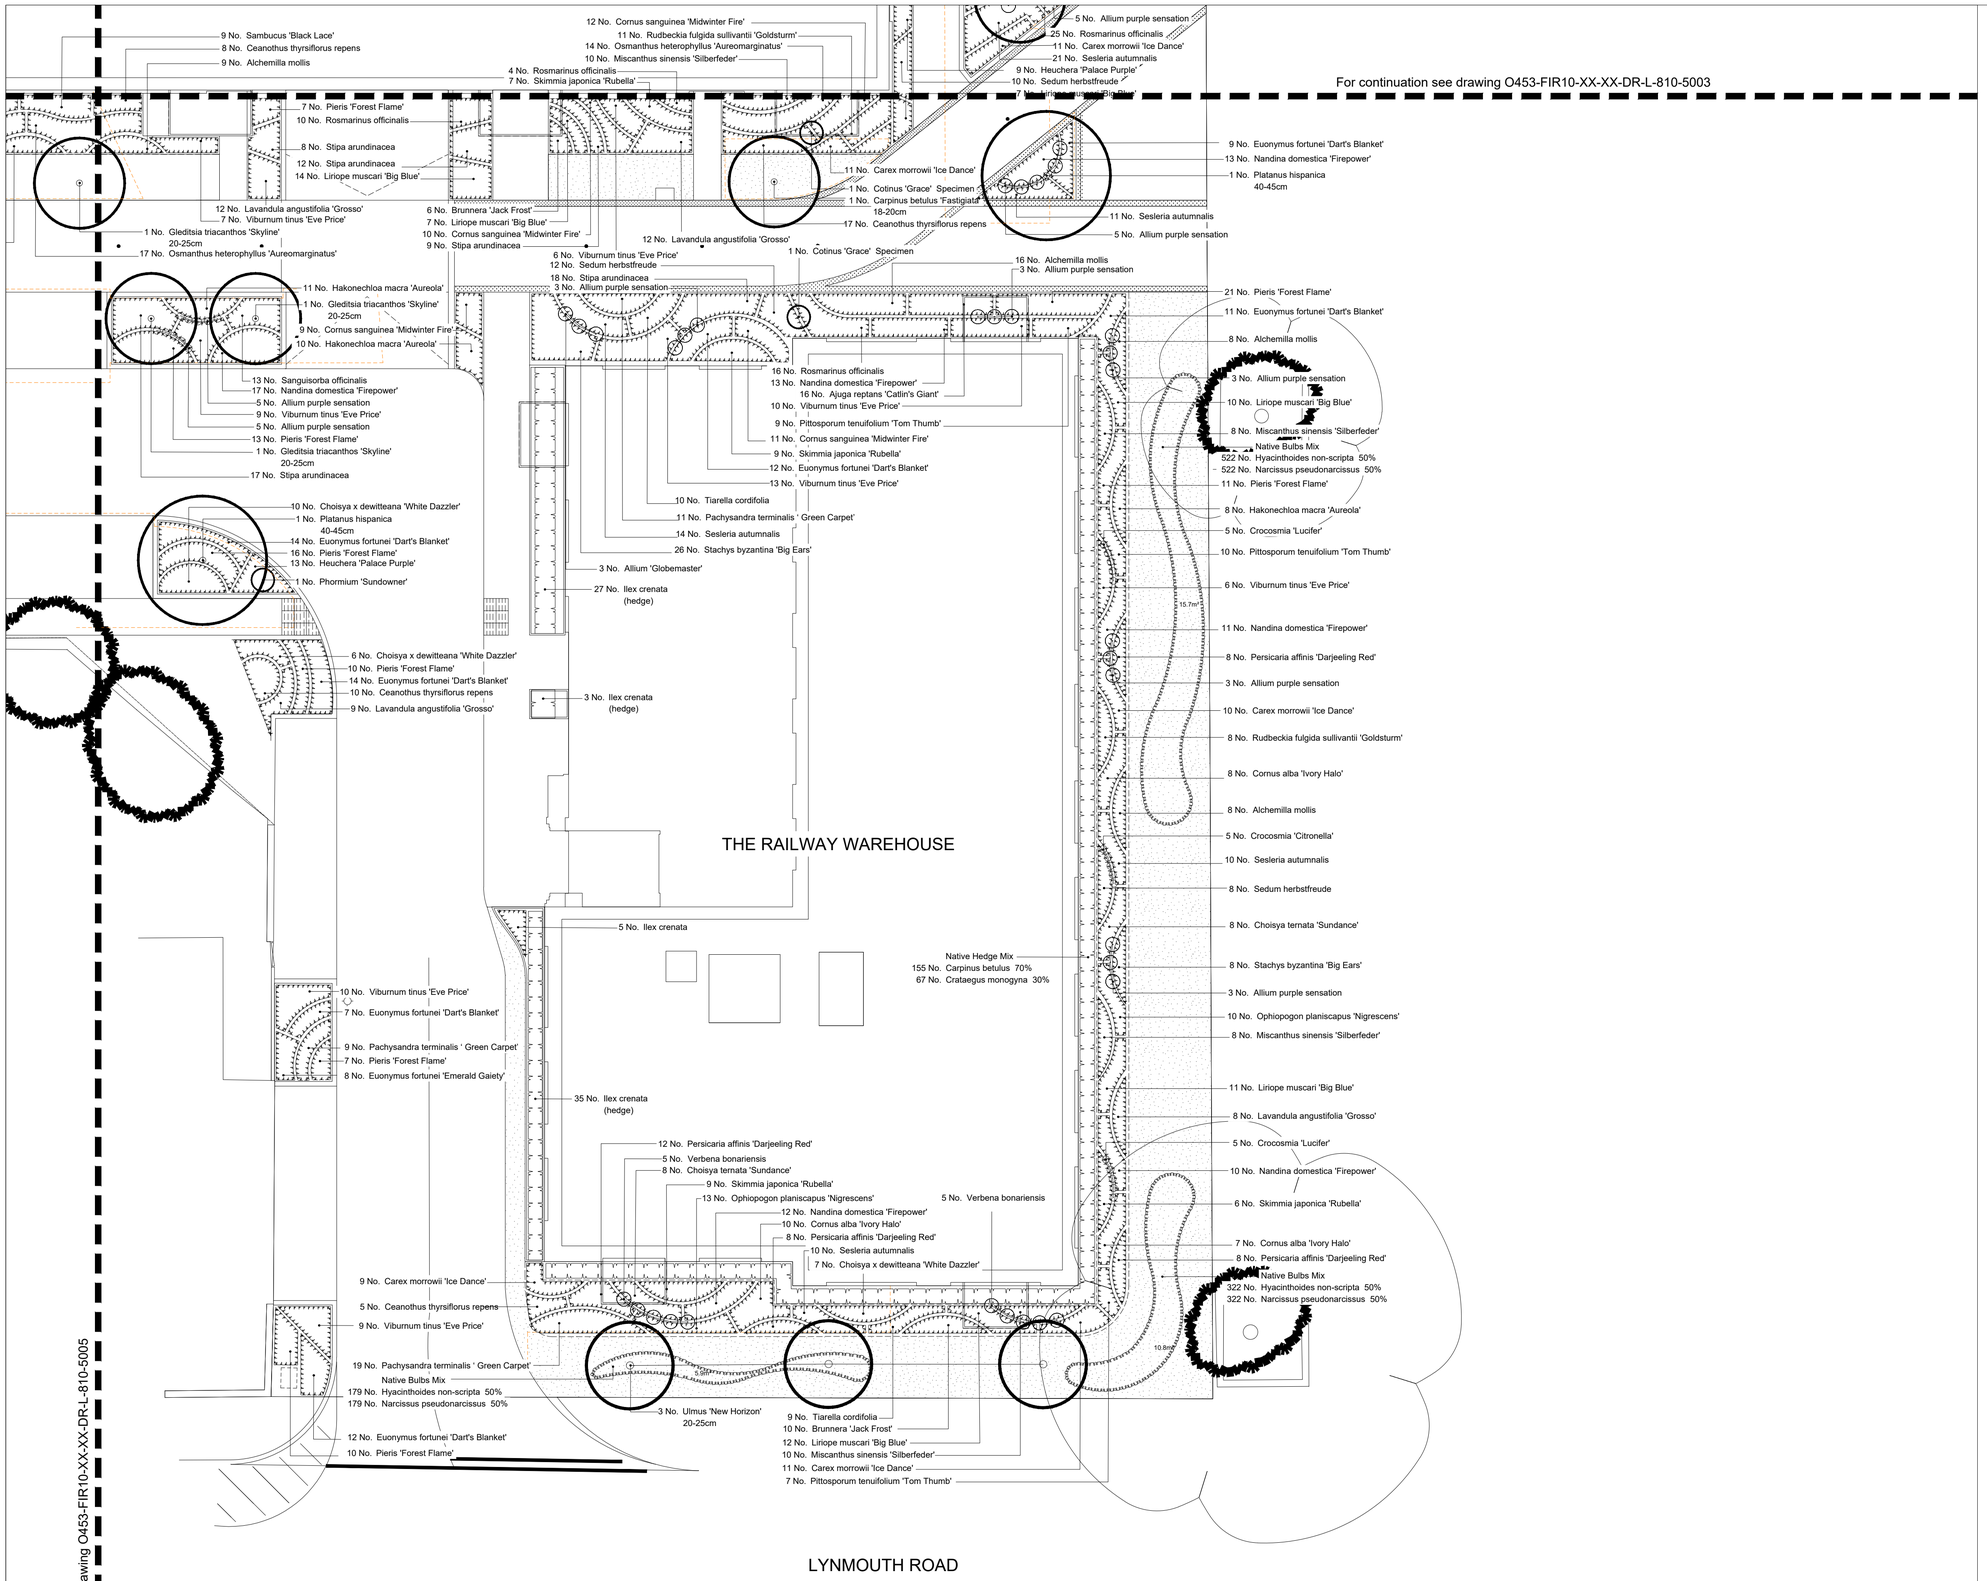

For continuation see drawing O453-FIR10-XX-XX-DR-L-810-5005

Do not scale this drawing
Landscape Architects to be notified of discrepancies in figured dimensions from site.
This drawing is copyright

amendments

P01	First Issue	31/03/23
P02	Updated with Client changes	17/06/24
P03	Planting updated in accordance with revised layout.	10/10/24
P04	Planting updated in accordance with revised layout.	20/03/25

Legend

- Semi-Mature Tree
- Specimen Plants / Shrubs
- Ornamental Shrub Planting
- Hedge Planting
- Native Scrub Mix / Shade-Tolerant Mix
- Meadow Mix Amenity Grassland
- Species Rich Grassland
- Bulb Planting Drifts
- Extent of Intensive Green Roof
- Other Green Roof - native meadow turf vegetated blanket
- Extent of root barrier to tree pits

drawing status: Planning

project:
Vastern Road
Reading

job number:
O453

drawing title:
Landscape General Arrangement
Planting Plan Sheet 6 of 6

drawing number:
O453-FIR10-XX-XX-DR-L-810-5006

revision	scale	date
P04	1:100@A1	31/03/23

	drawn	auth	date
for information	DT	AW	31/03/23
for construction			

fira
The Jewellery Business Centre
95 Spencer Street
BIRMINGHAM, B18 6DA.
Tel: 0121 523 1033
Fax: 0121 523 1034
fira landscape architecture and urban design