



READING SOUTH TEC (Civils Area)

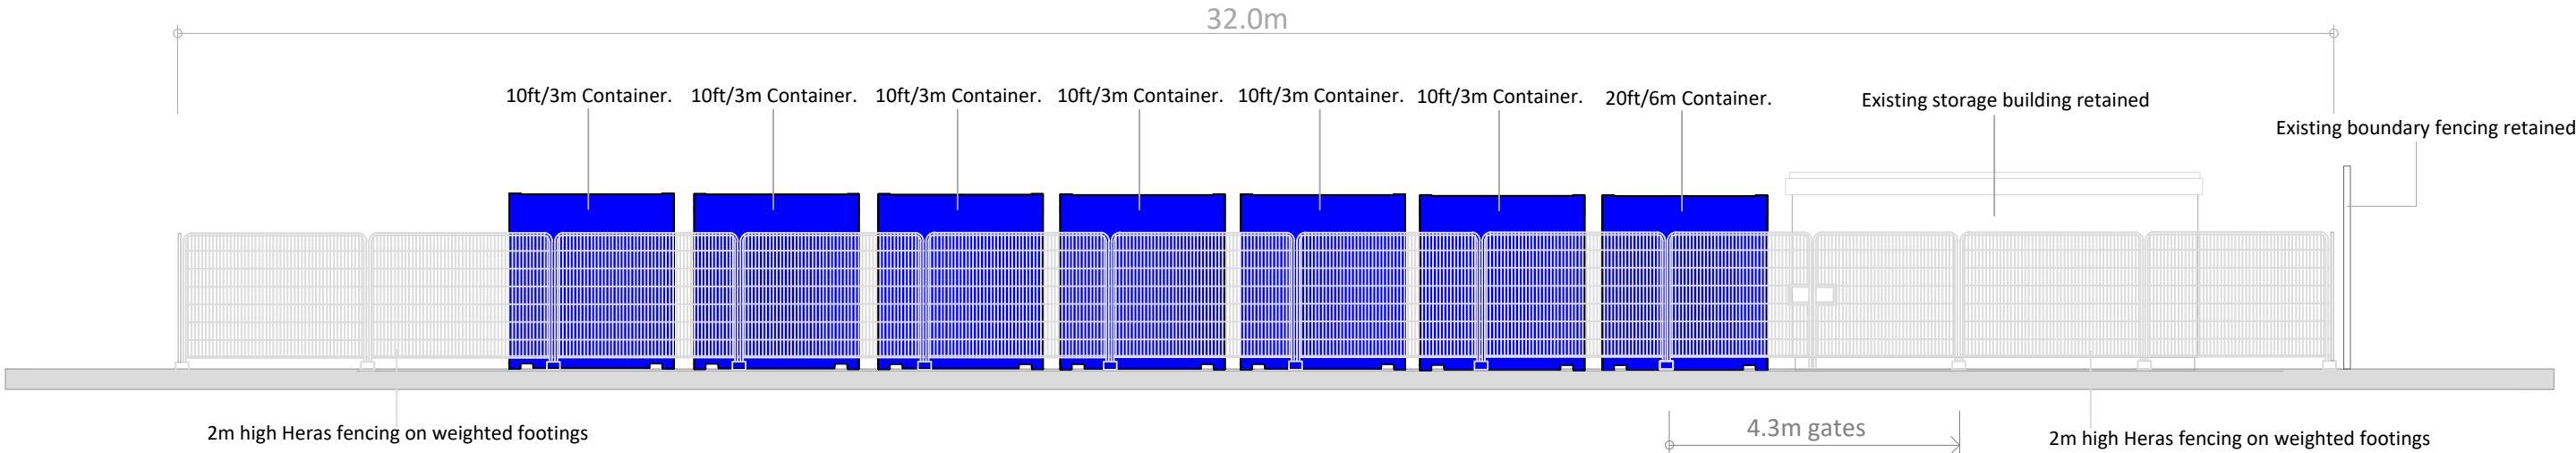

Eastern Elevation (External)

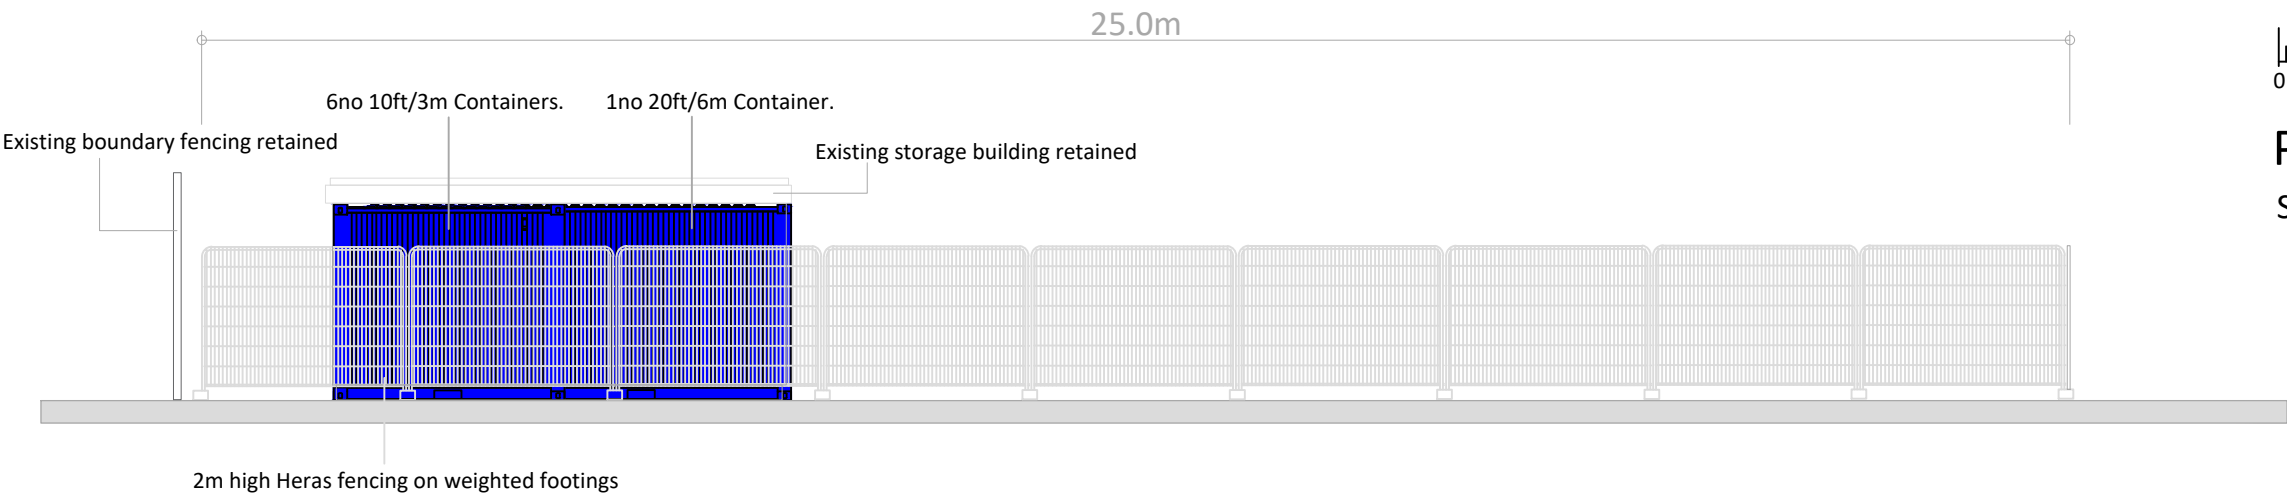

Southern Elevation (External)



PROPOSED ELEVATIONS
Scale 1:100

Image of Heras fencing



PROJECT:	Openreach Civils Depot - K1117488	CLIENT:	
SITE:	Reading South TEC	Reading South TEC, Bennet Road, Reading, Berkshire, RG20QA.	This drawing has been produced using a DWG purchased from RequestAPlan. Dimensions to be confirmed on site. The copyright of this drawing is the property of CBRE, without whose written consent, it may not be used, published or reproduced in any form.
TITLE:	004 - Elevations		
SCALE:	1:100 @ A3		
DRAWN BY:	WTH	CHECKED BY:	GS