


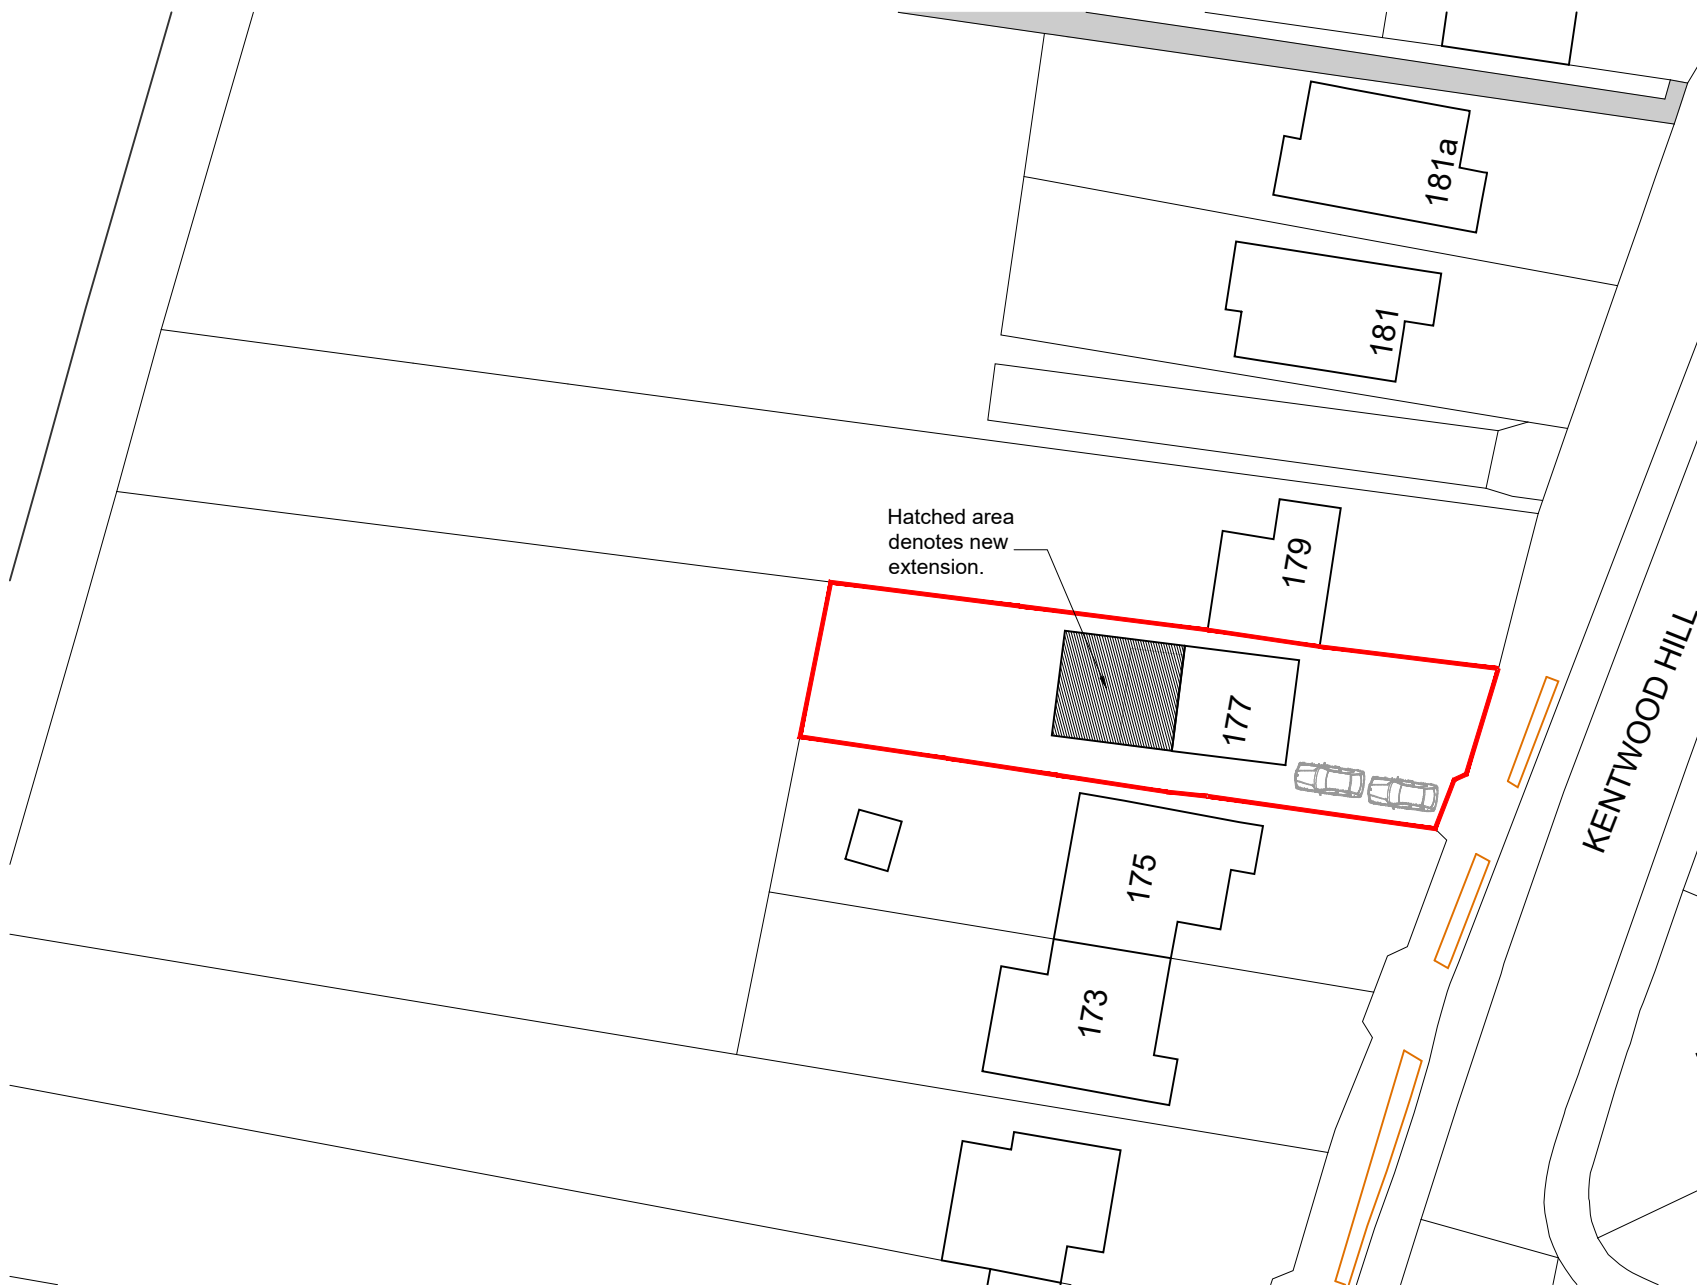

#### NOTES


© SK Design consultants - THIS DRAWING AND DESIGN REMAINS THE COPYRIGHT AND INTELLECTUAL PROPERTY OF SK CONSULTANTS AND SHALL NOT BE COPIED IN ANY FORMAT WITHOUT APPROVAL.

THIS DRAWING IS TO BE READ IN CONJUNCTION WITH ALL OTHER DRAWINGS AND DOCUMENTS PROVIDED. THE CONTRACTOR MUST CHECK ALL DIMENSIONS ON SITE BEFORE PLACING ORDERS FOR MATERIALS OR SHOP FABRICATIONS OR COMMENCING WORKS ON SITE. ANY DISCREPANCIES SHOULD BE NOTIFIED BEFORE PROCEEDING.

### BLOCK PLAN

SCALE 1 : 500


SK Design Consultants  
22 Netley close  
Caversham  
Reading RG4 6SR  
Tel : 07821111602

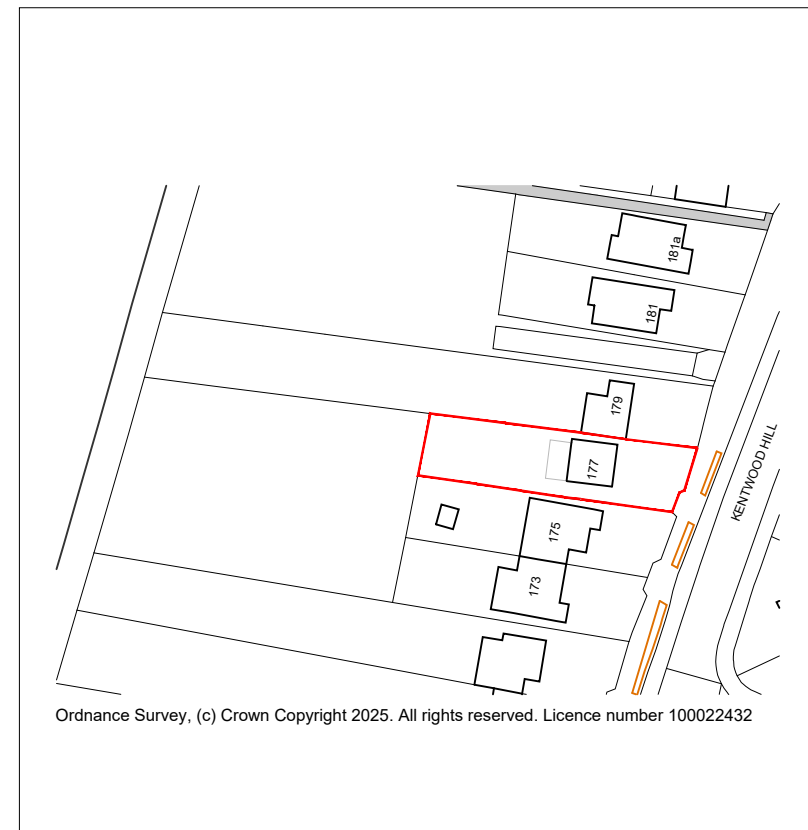

### LOCATION PLAN

SCALE 1 : 1250

10m 50m

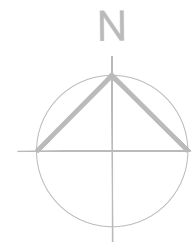

Client:  
**Mr NIRMAL LIMBU**

Project:  
**Two storey rear extension.**

Location:  
**177, Kentwood Hill, Tilehurst, Reading RG31 6JE**

Drawing Title:  
**LOCATION & BLOCK PLAN**

Date:  
**MAR 2025**

Sheet Size:  
**A3**

Drawn:  
**SK**

Drawing No:

**P1618-01**

Revision: