



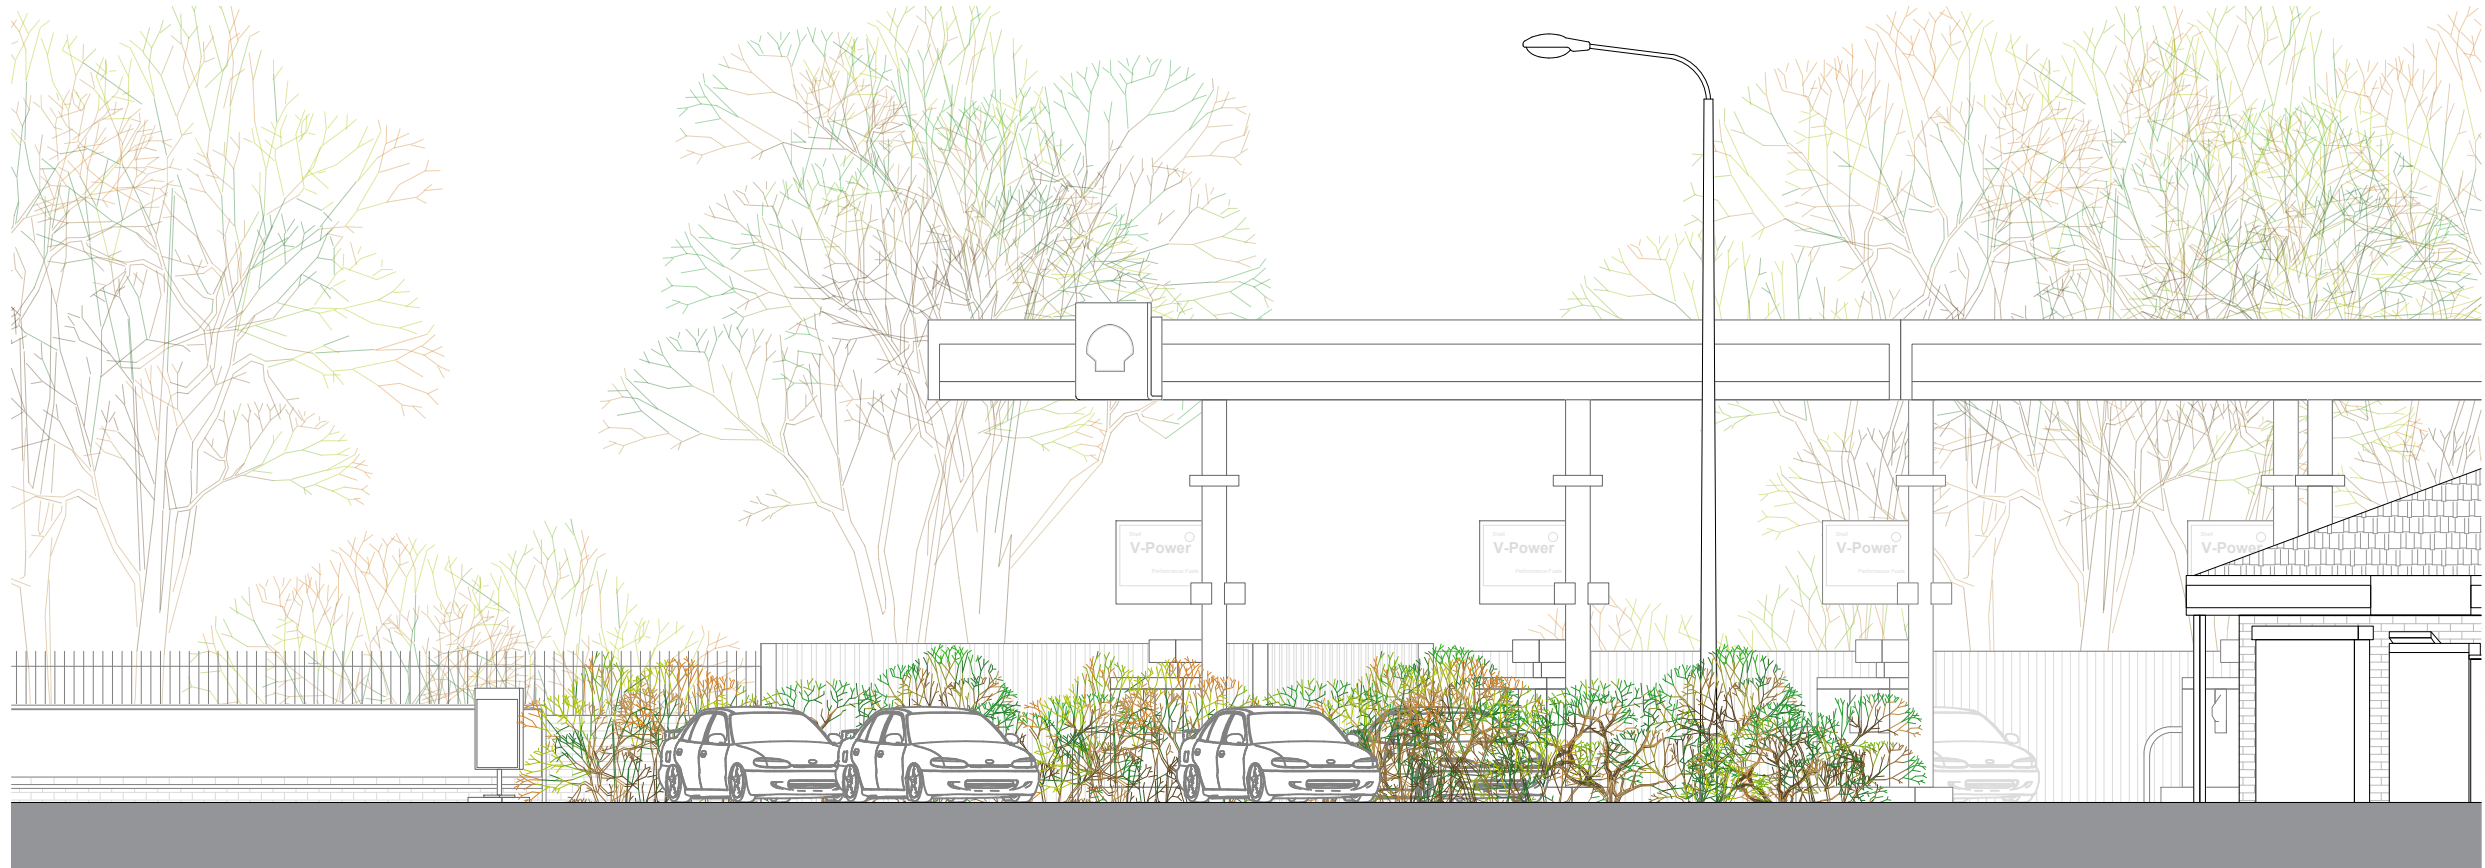

Existing

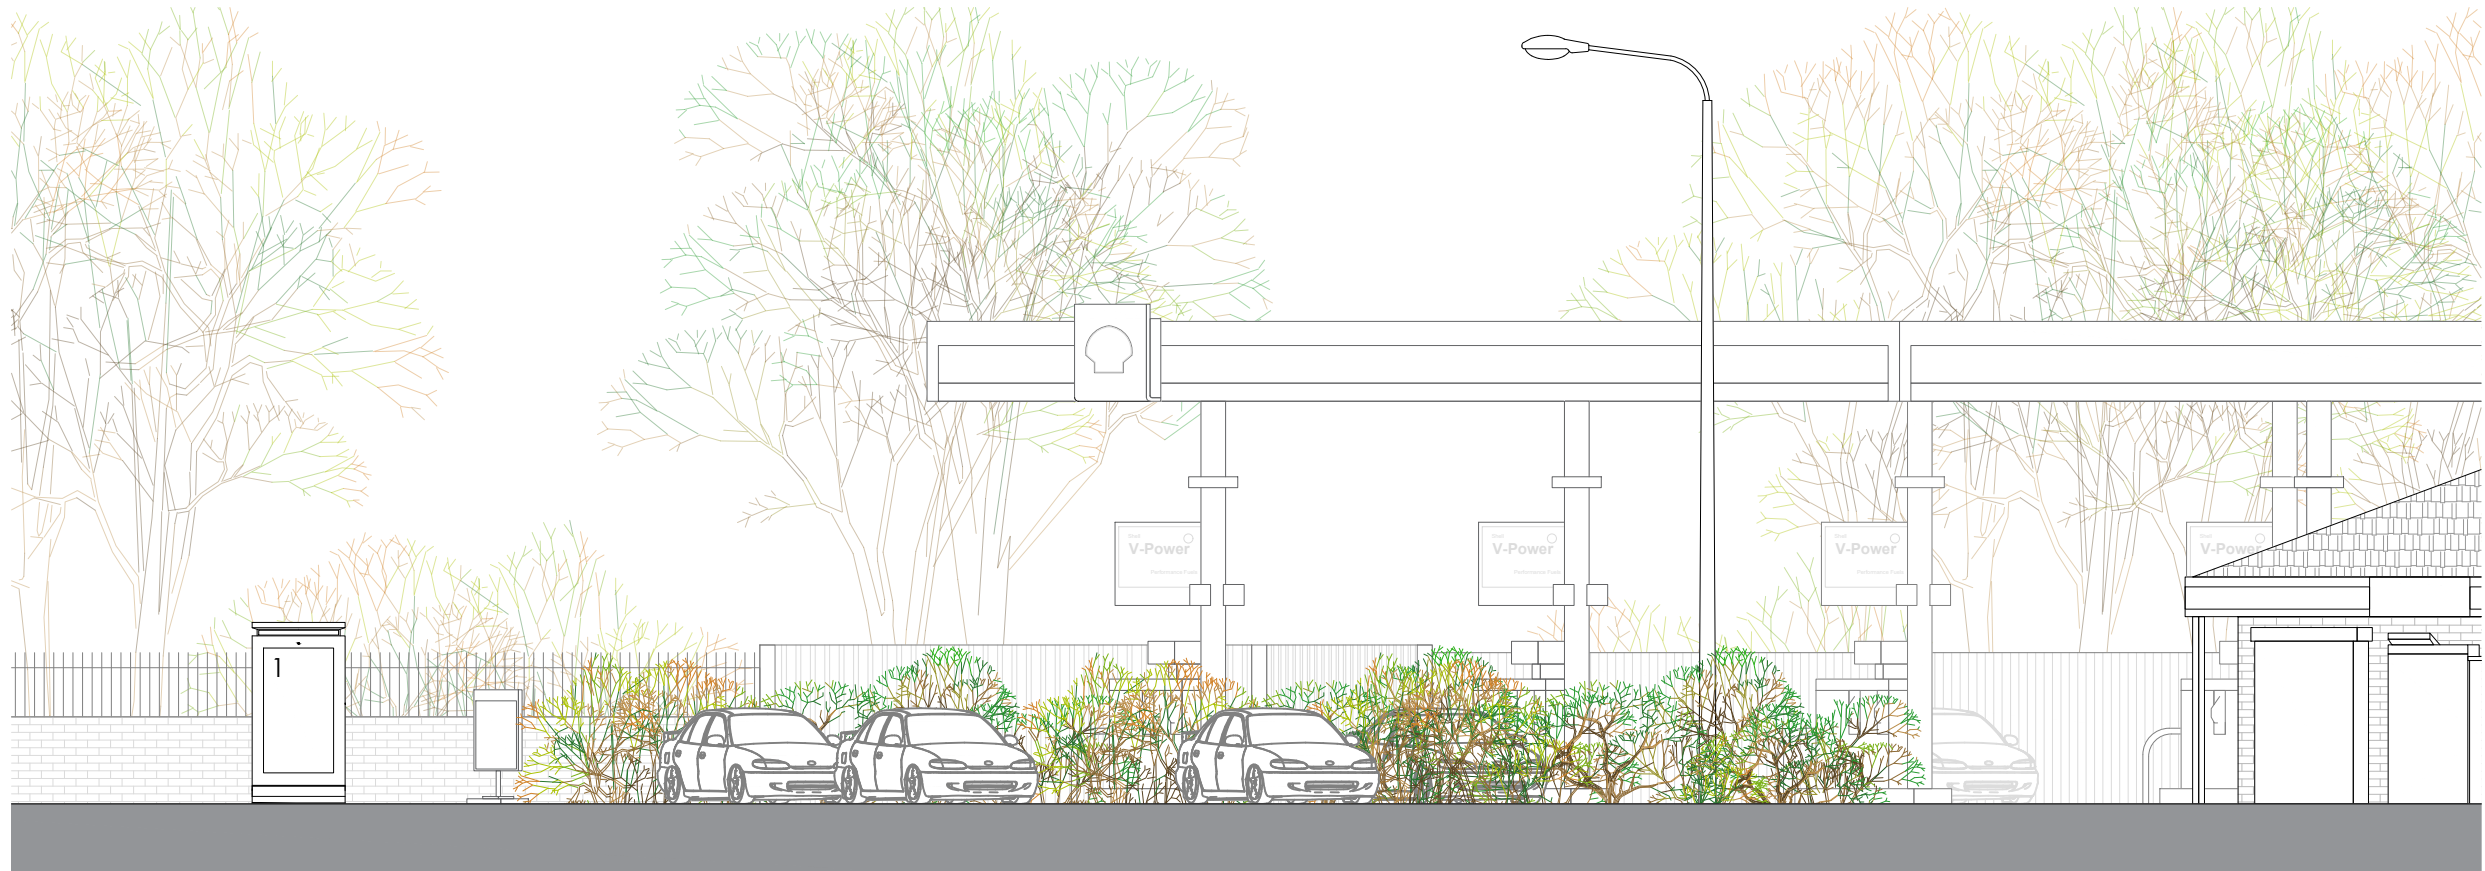

Proposed

Title
Existing and Proposed Elevations

Address
George Street, Reading, Berkshire,
Reading, RG4 8DH

Client

Job No.
23691
FS378

Issued
07/02/25

Scale
1:100 @ A3

Key
1. Proposed Digital Display

All information is to be checked on site for accuracy and fit. Only drawings with WD status with the most recent revision are to be used for construction.