


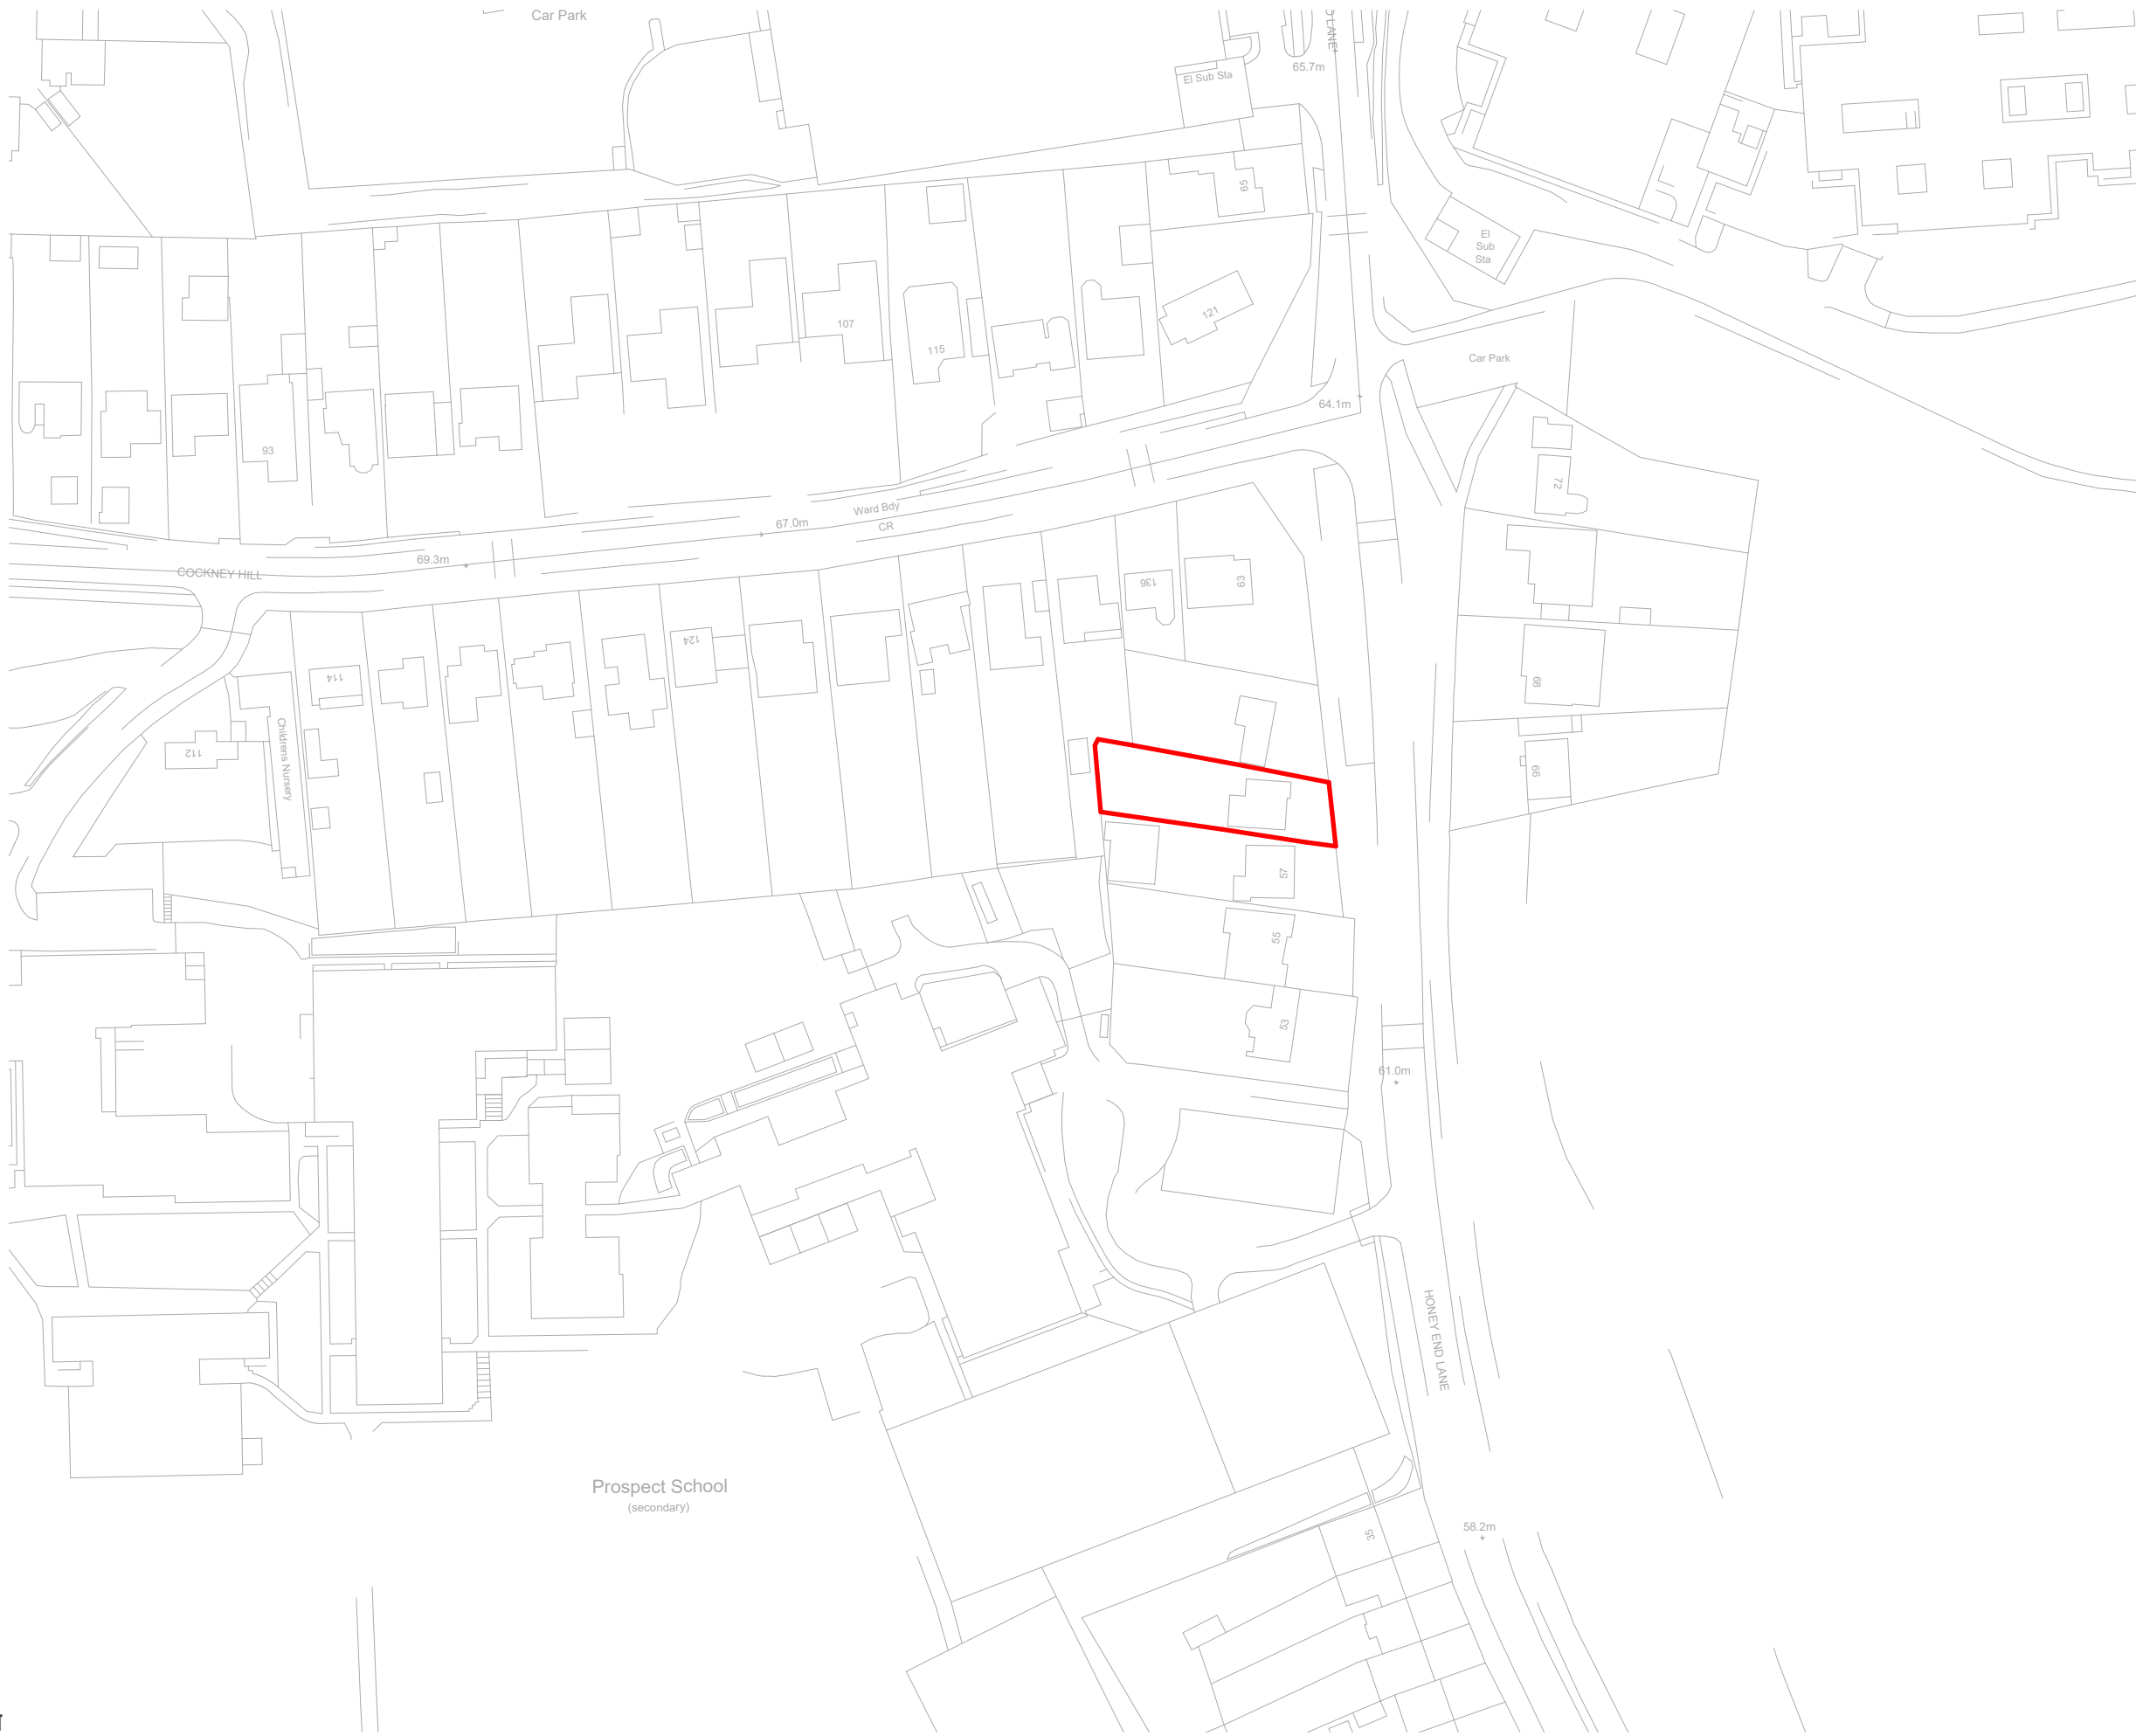

LEGEND

Application Boundary

Ownership Boundary

REVISION	DATE	DESCRIPTION
----------	------	-------------

Collaborating with:
Reading Borough Council (RBC) & Brighter Futures for Children (BfC)

Job: 1032 Drawing: 02-00 Revision:

Project:
**RBC Childrens Homes
B3 - 59 Honey End Lane,
RG30 4EL**

Drawing:
Site Location Plan

Date: Jan 25 Status: **PLANNING**

Drawn By: DF Checked By: SH

Chartered Practice

Colony Architects Ltd.
The Wine Store, Brewery Court, Theale, Reading, RG7 5AJ

+44 (0)118 380 0328
hello@colonyarchitects.com
colonyarchitects.com

N

1

Site Location Plan

Ordnance Survey, (c) Crown Copyright 2024. All rights reserved. Licence number 100022432

1

:

1250

25m

50m

75m

100m

125m

1:1250