




GROUND FLOOR

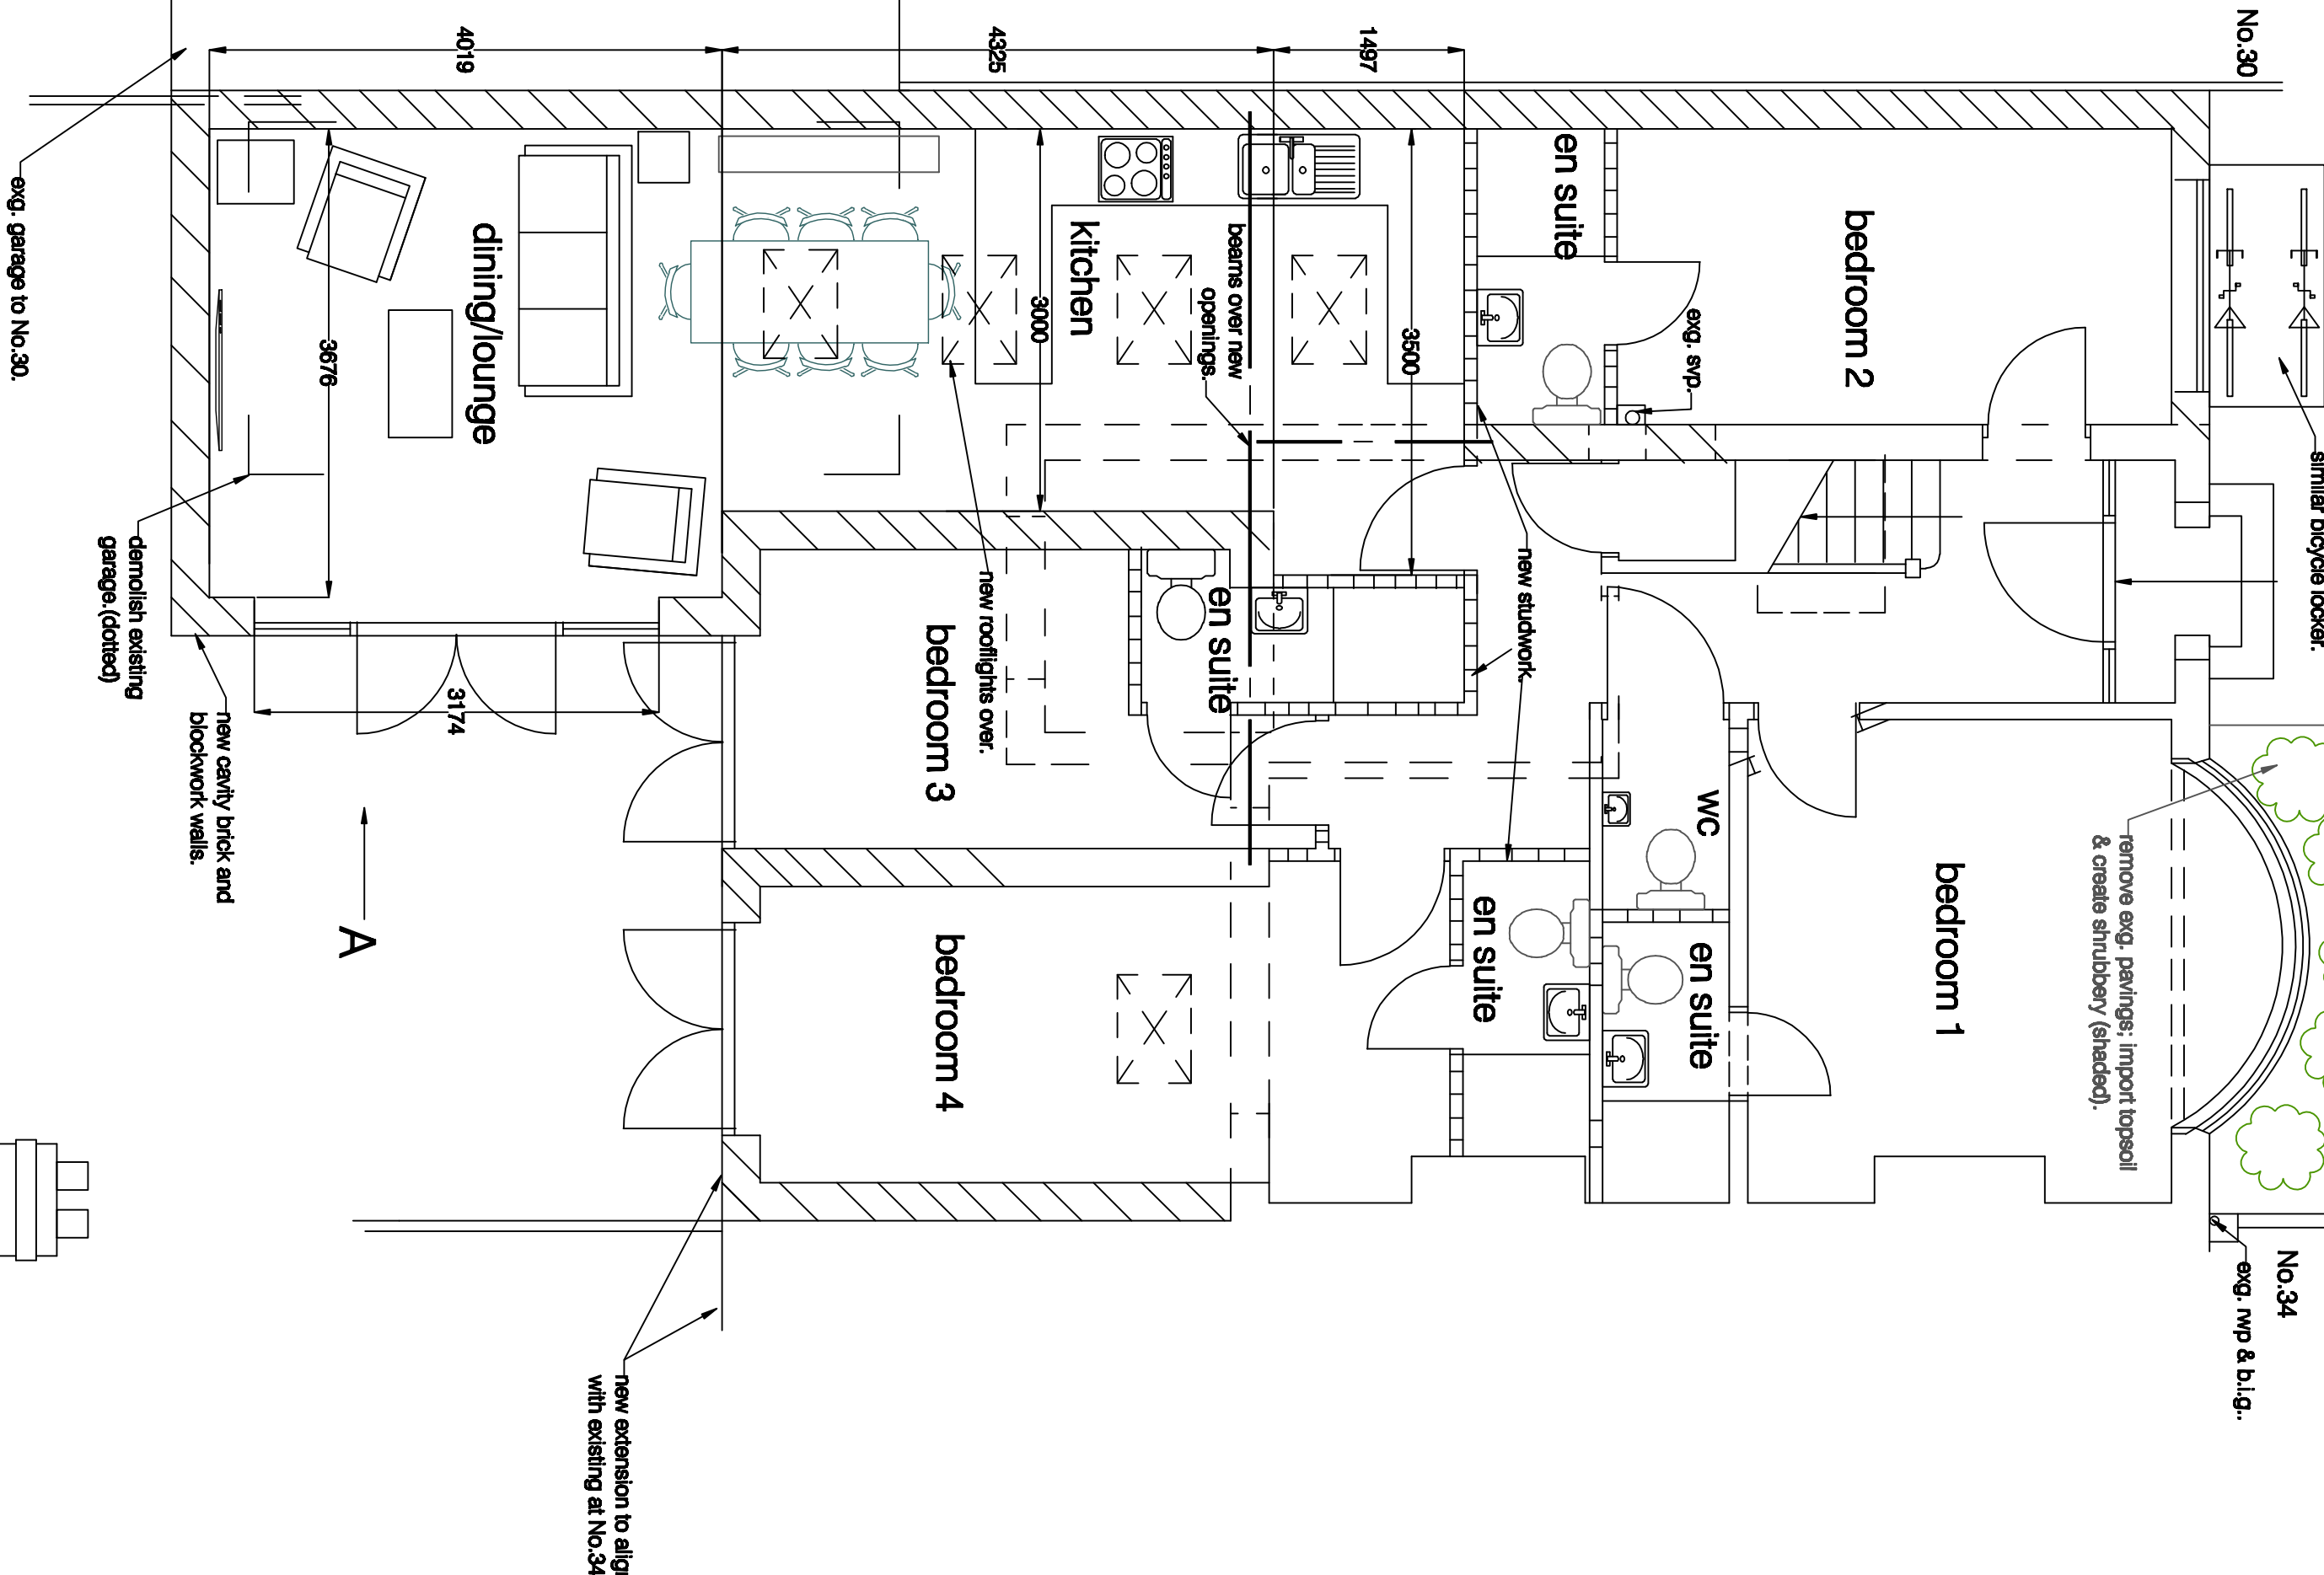


FIRST FLOOR

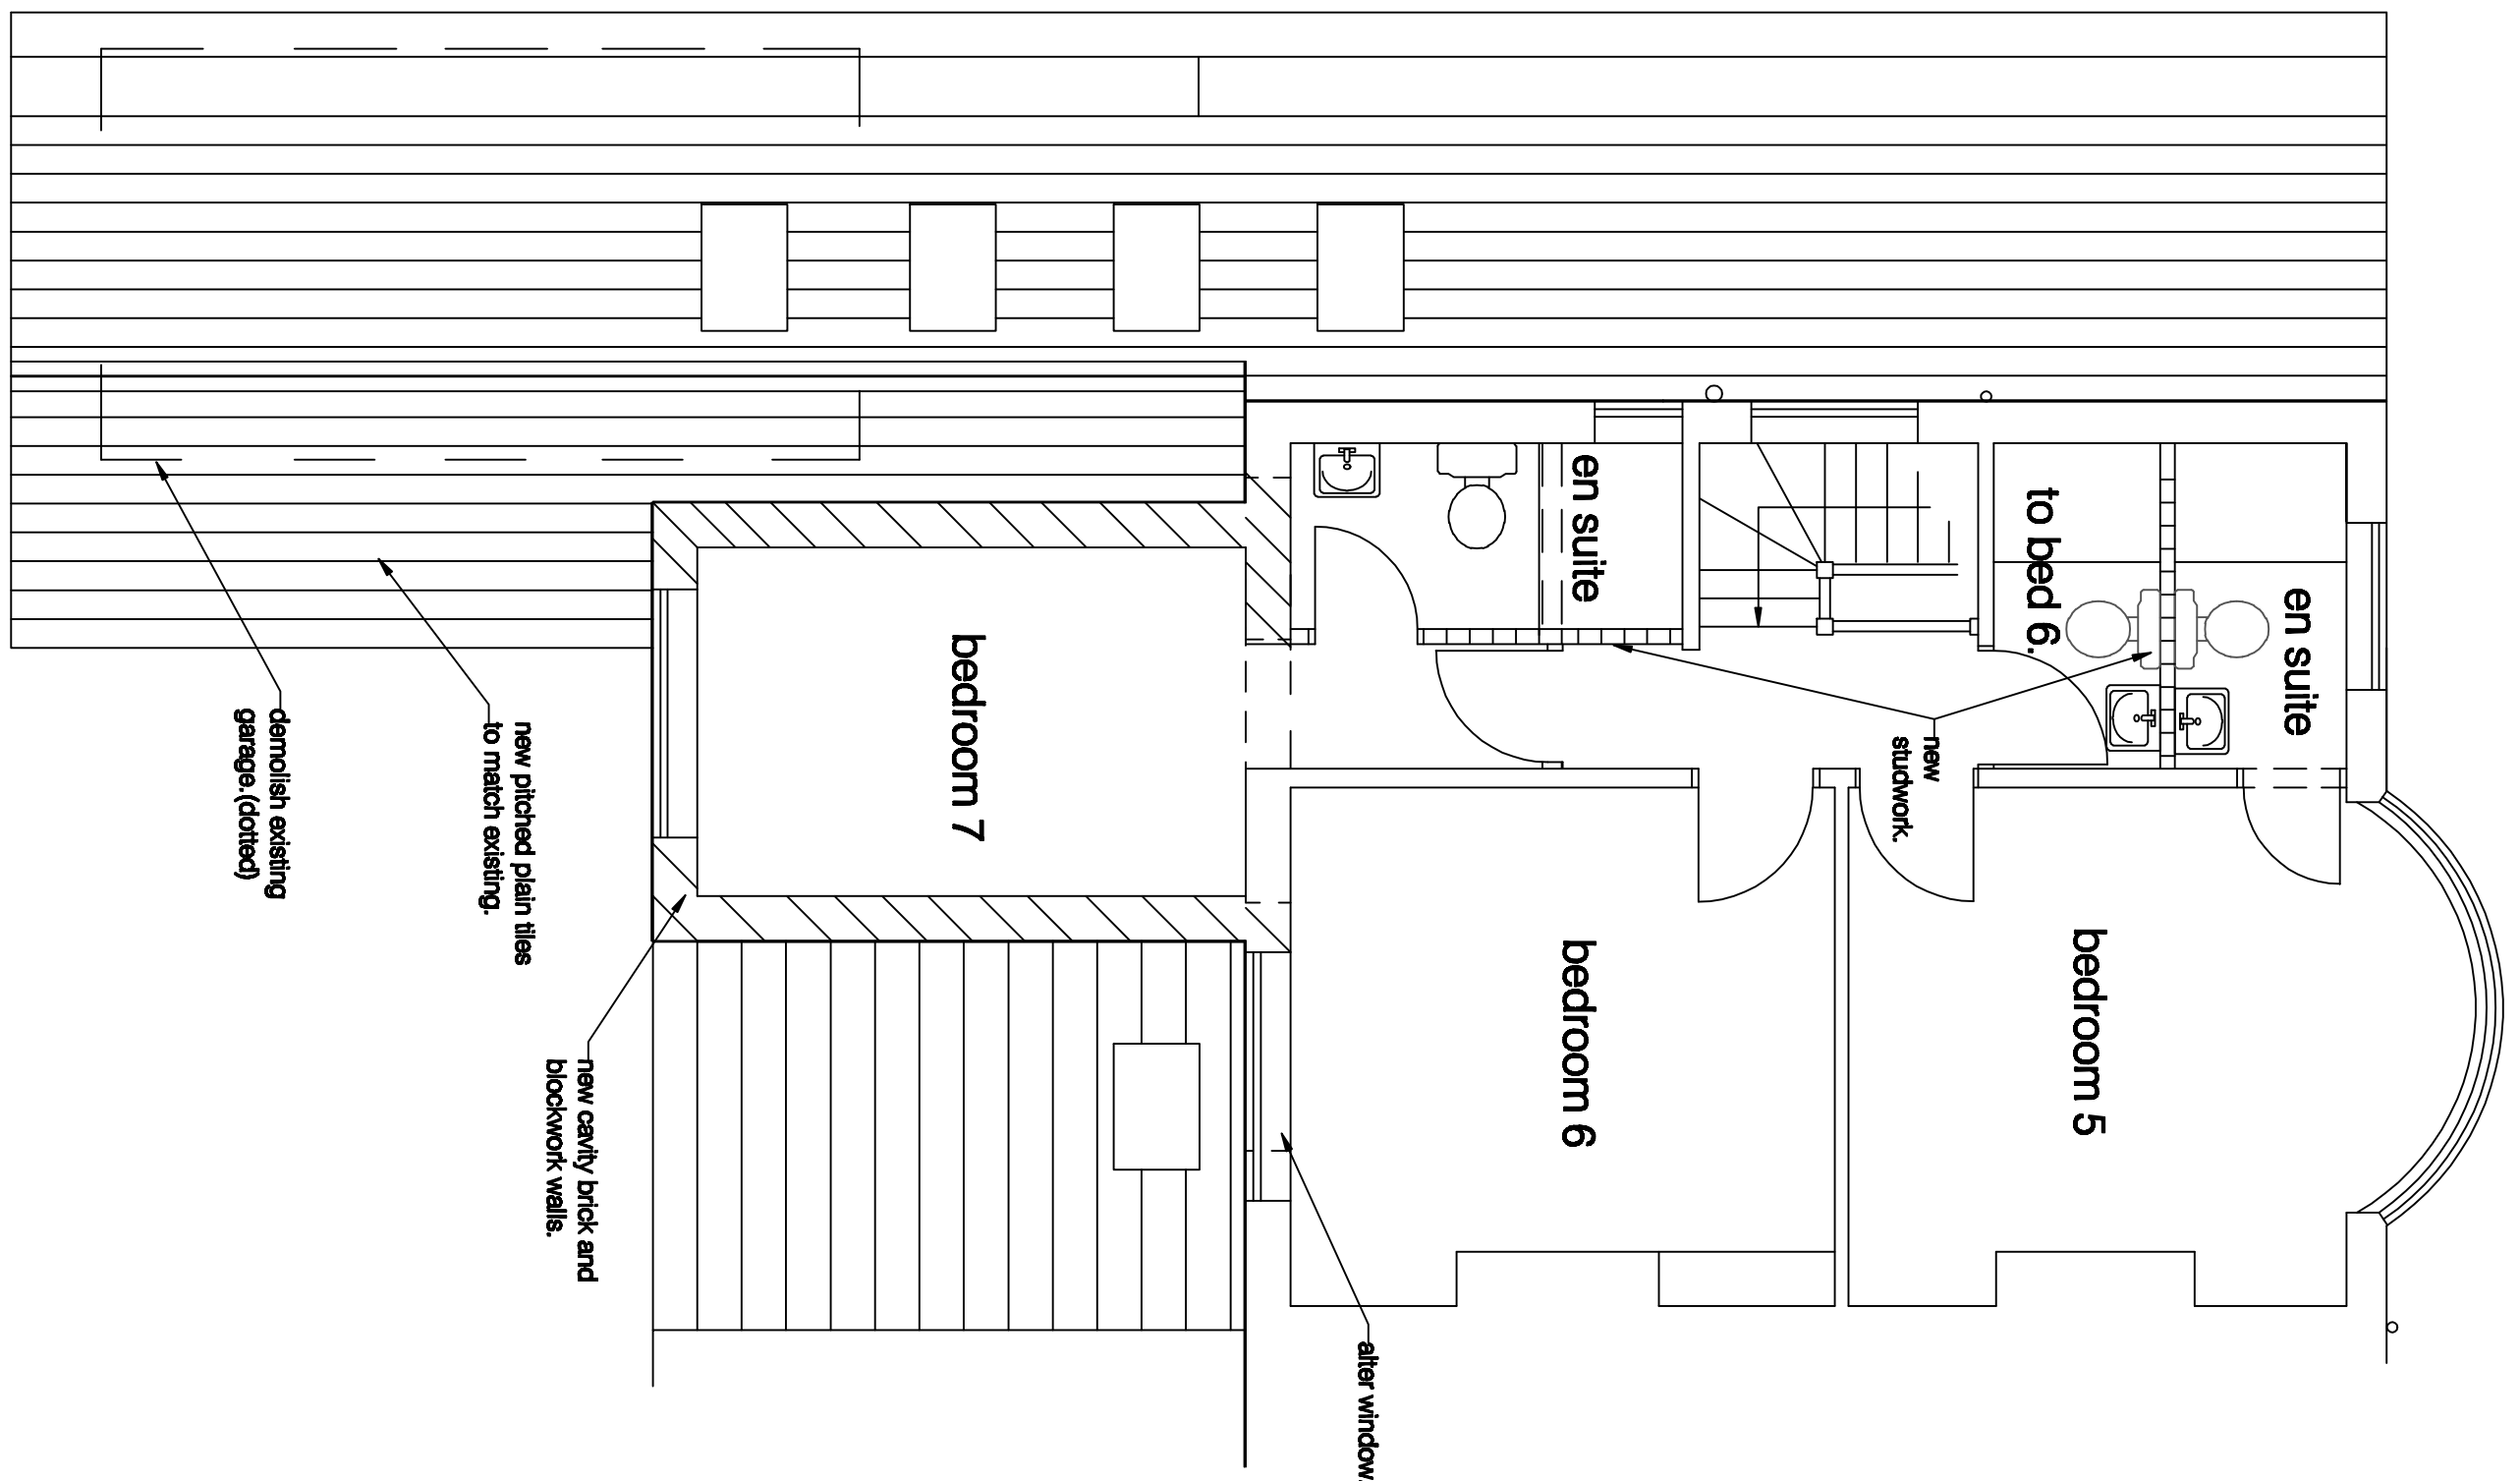


REAR

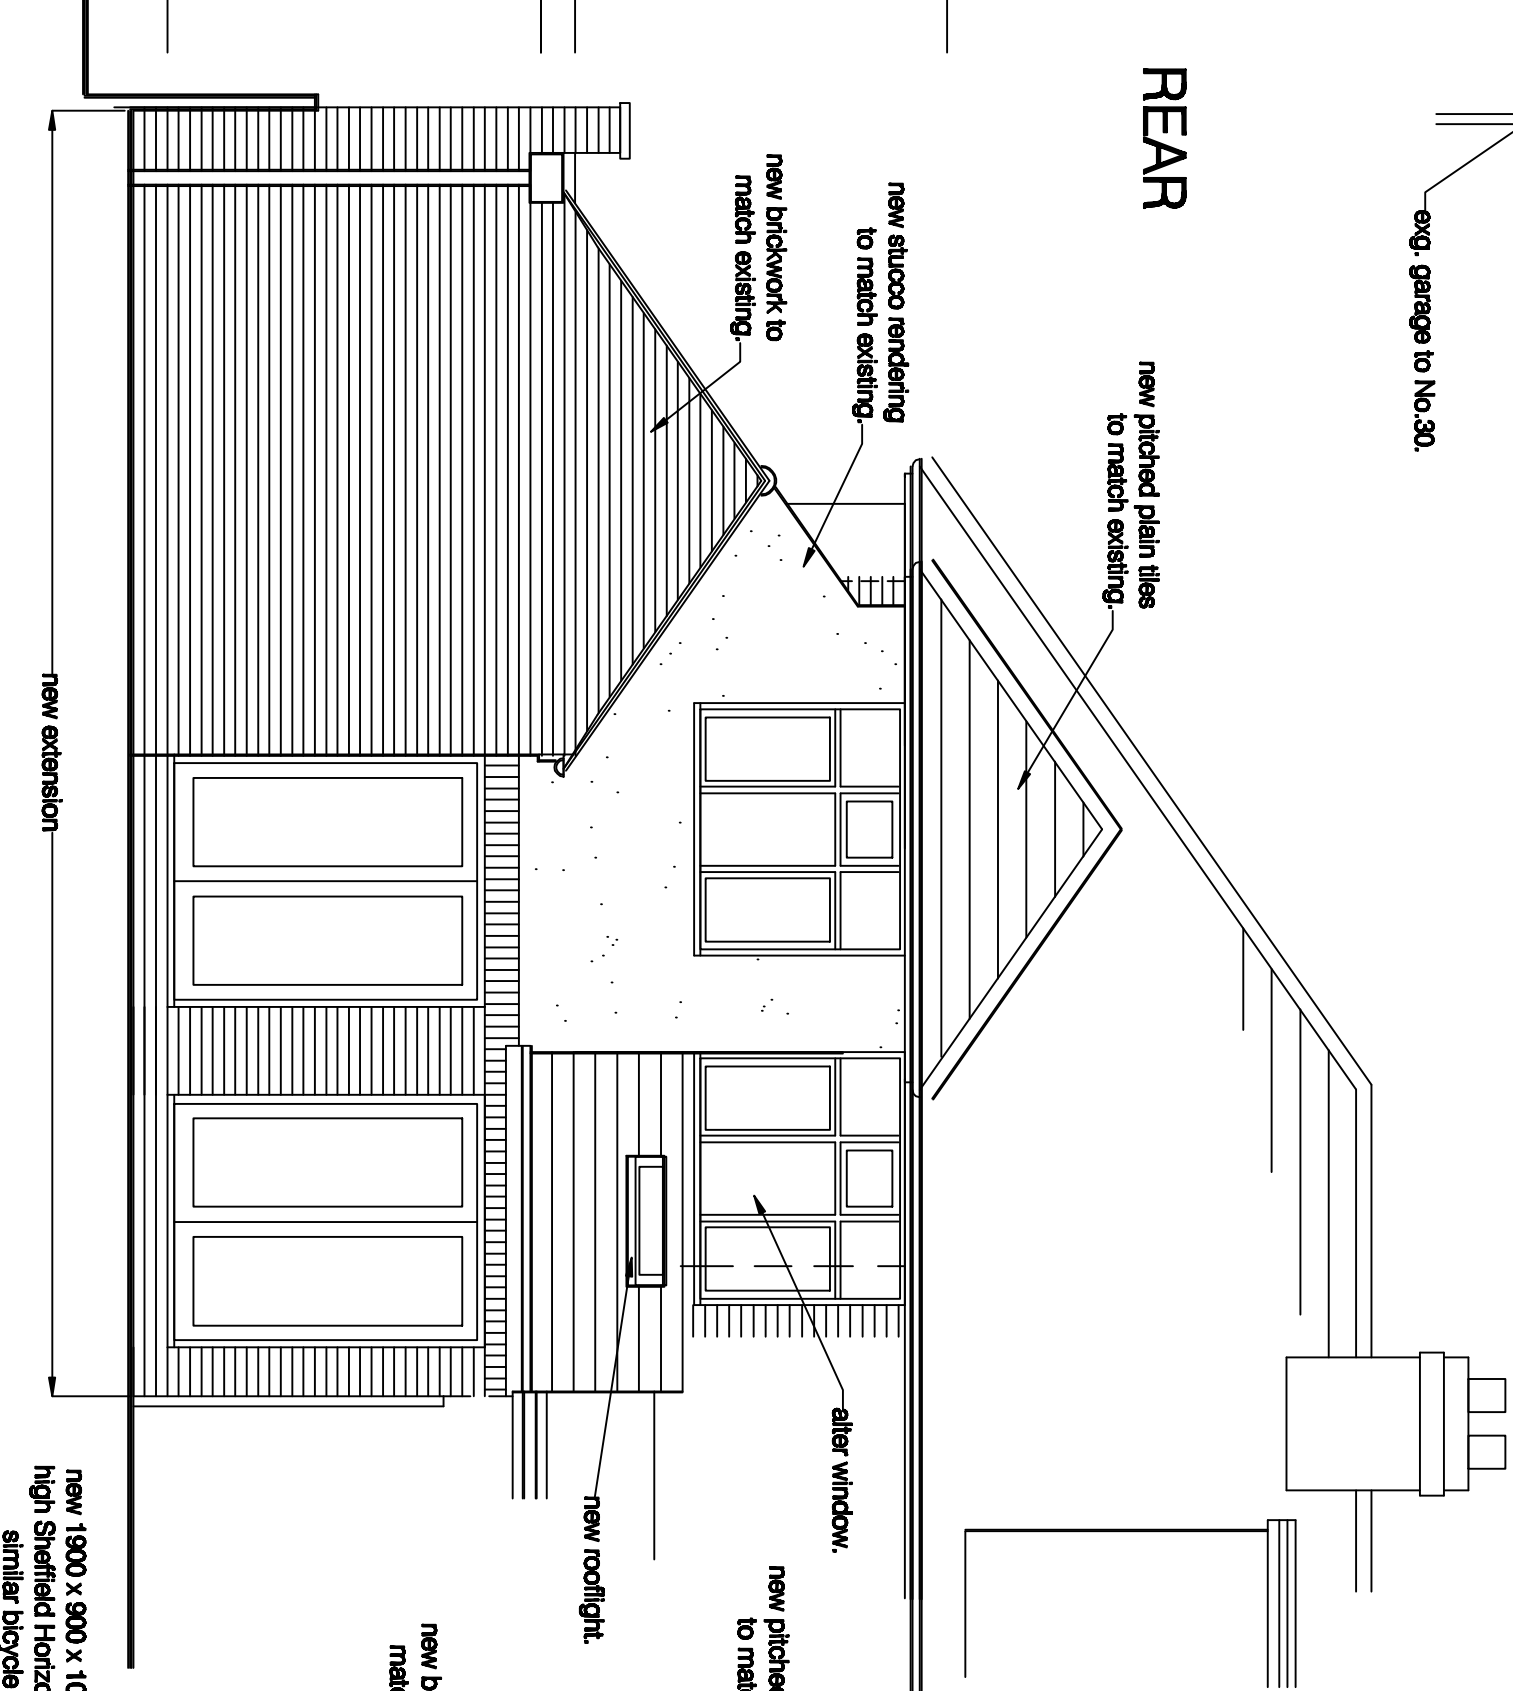


SIDE

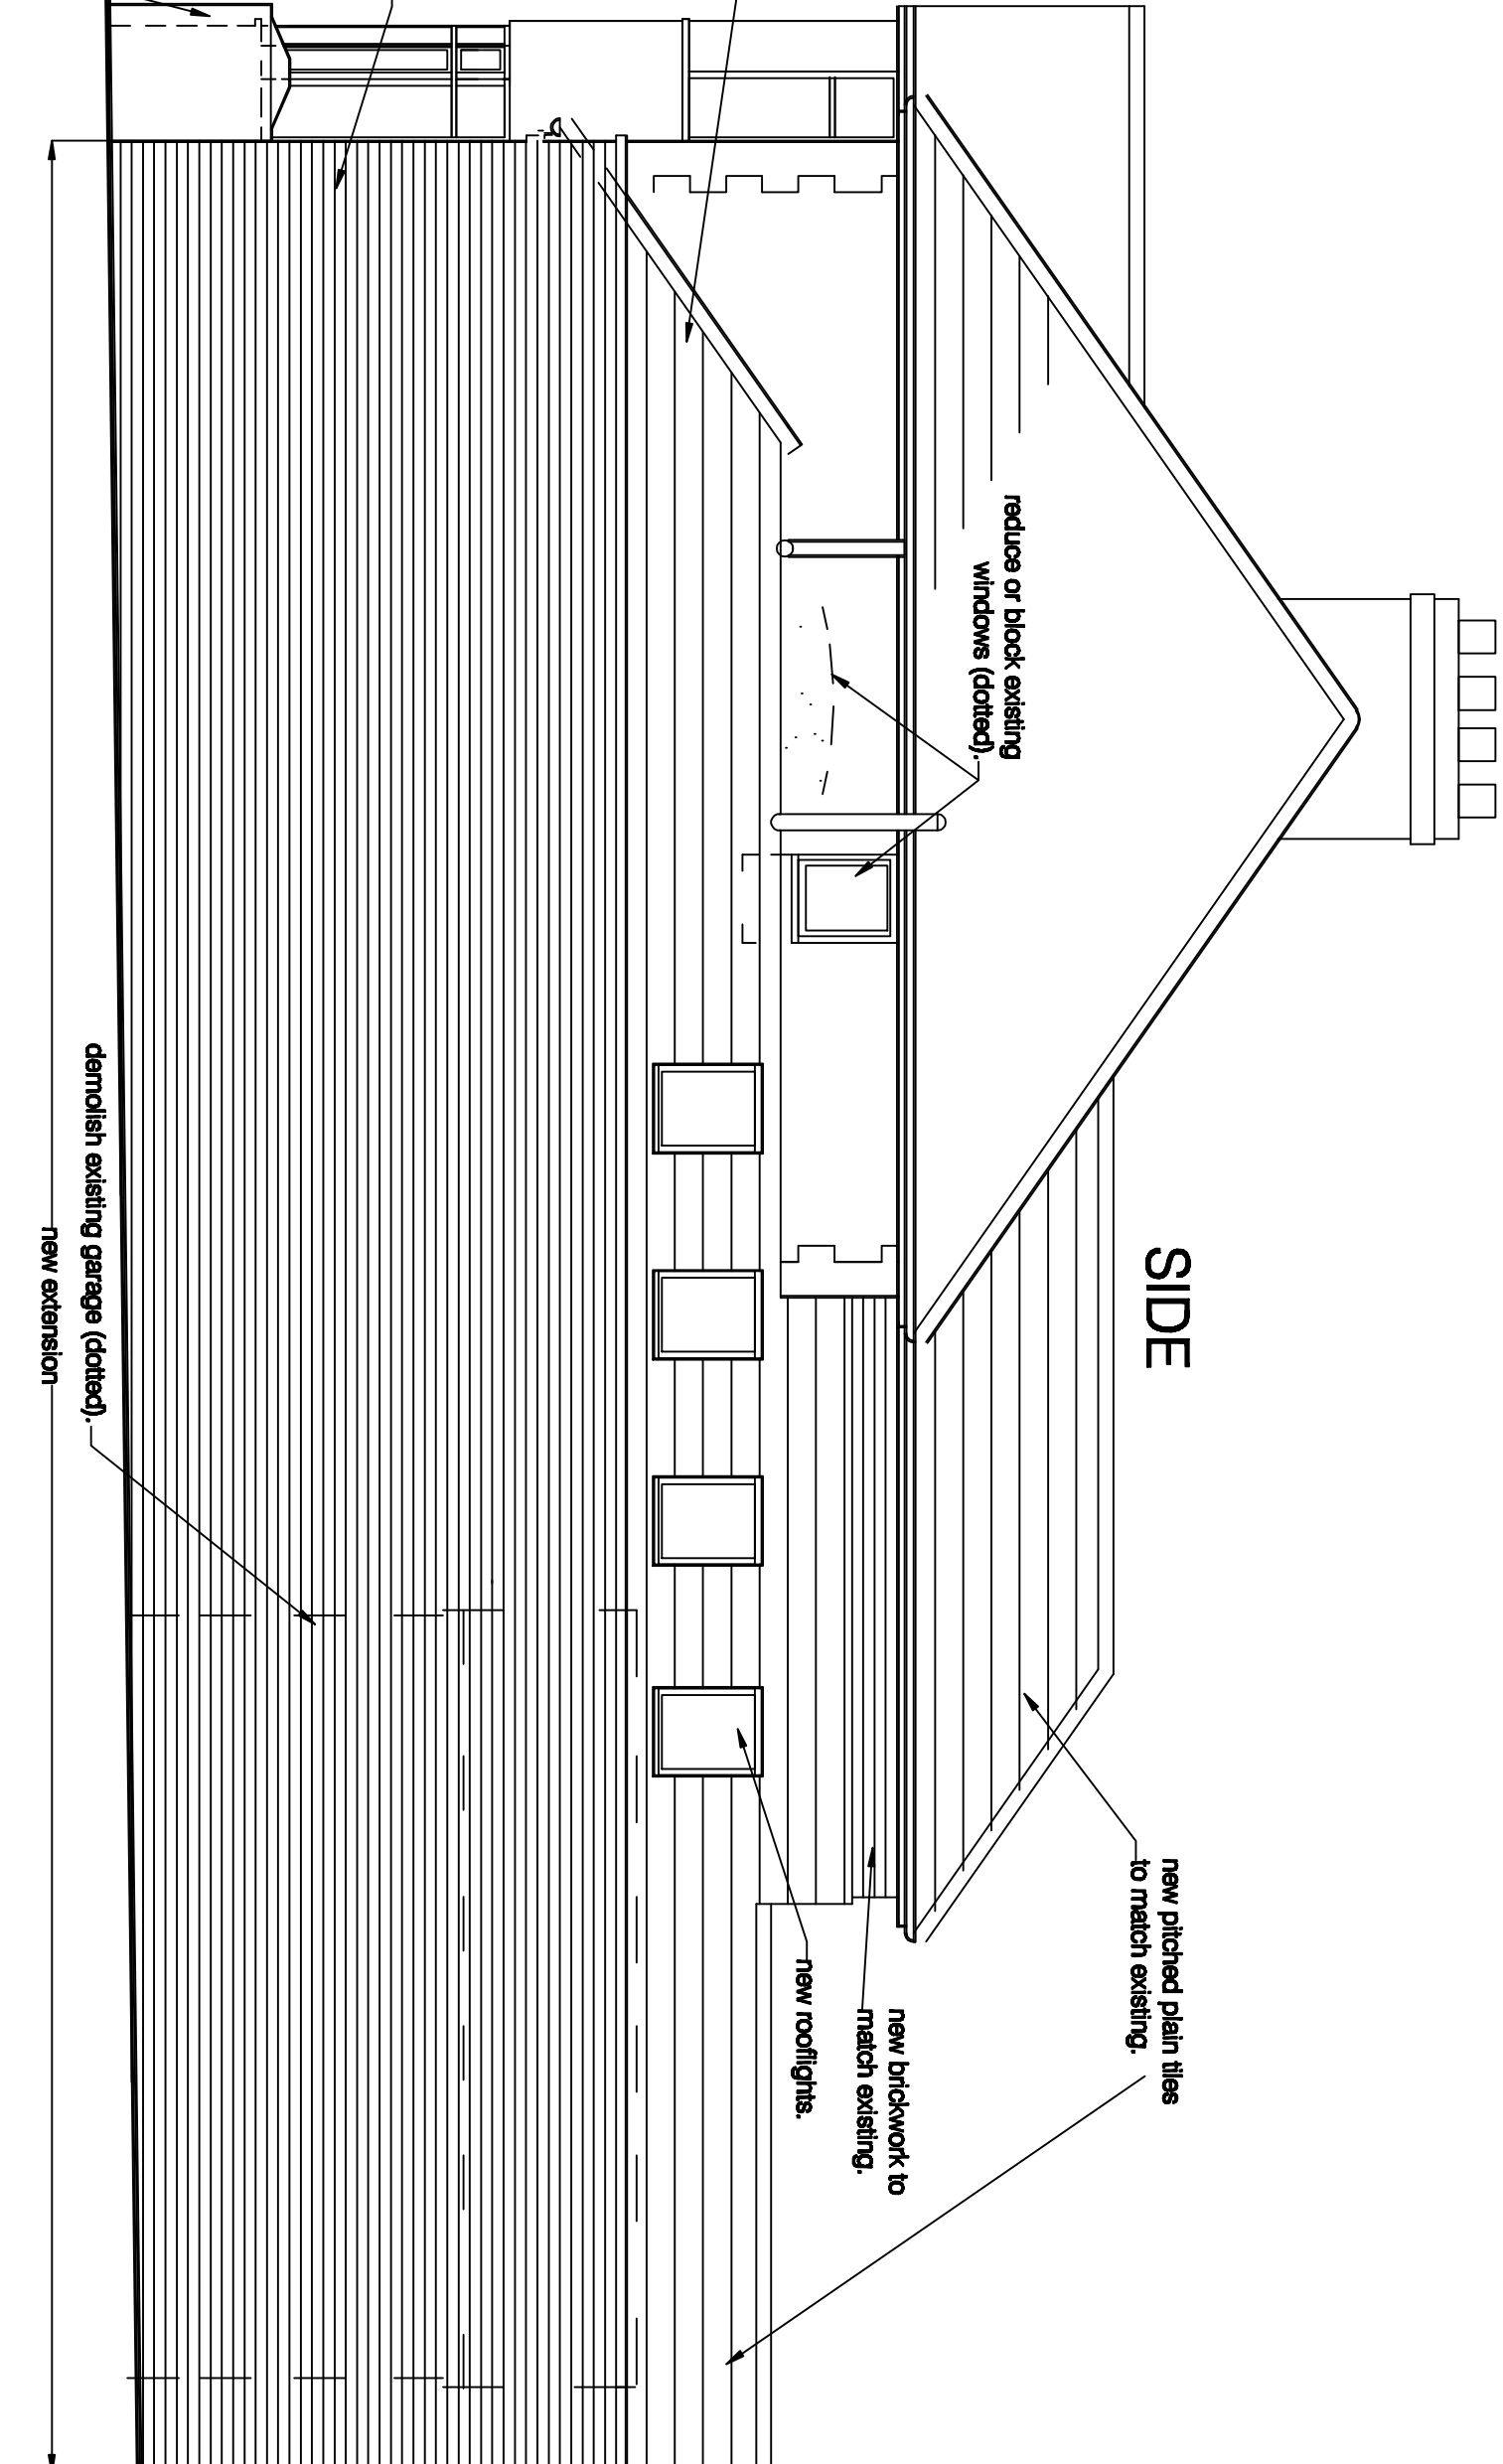

FRONT

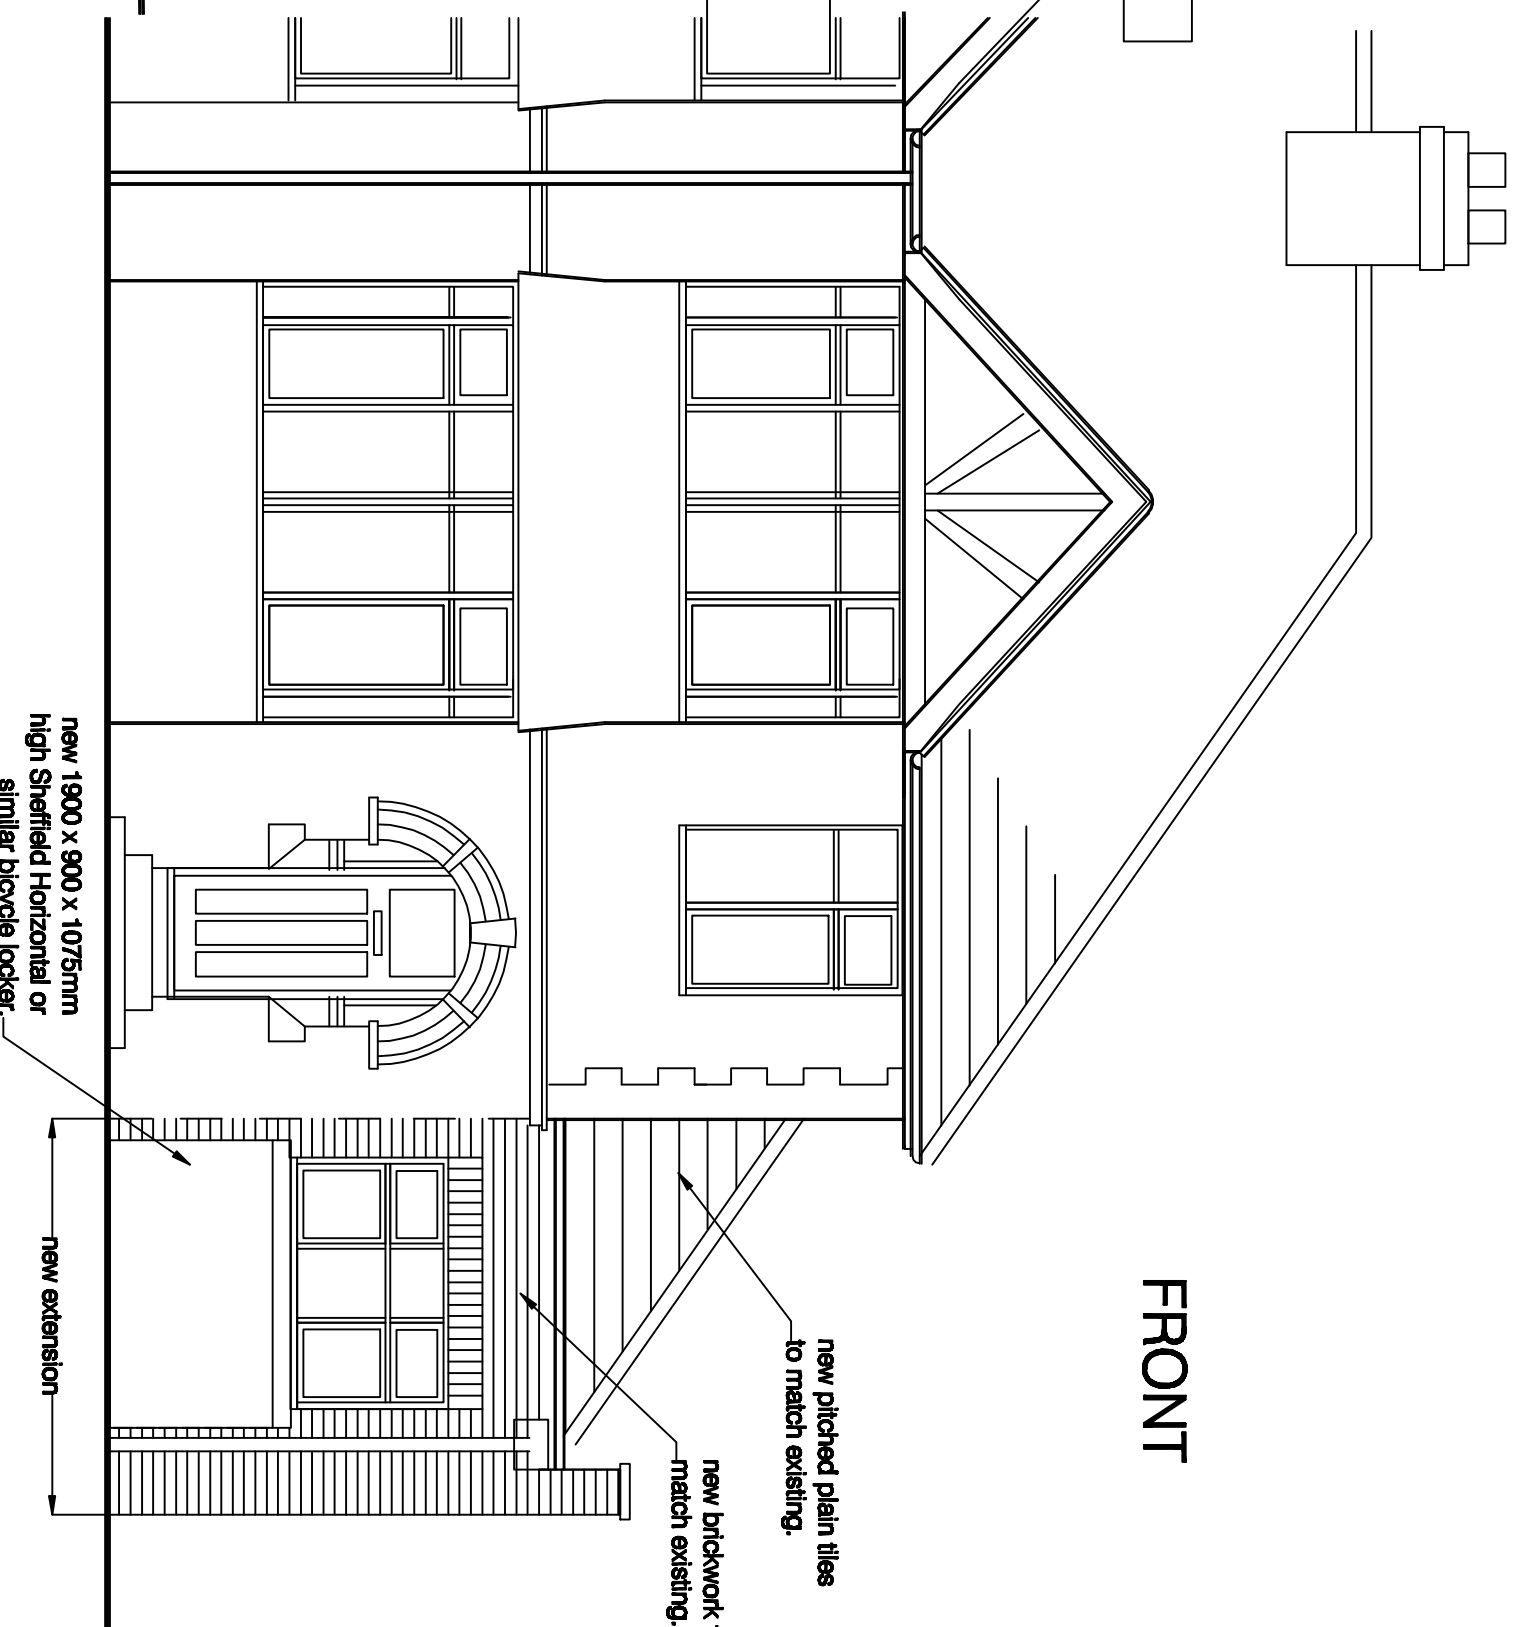

VIEW A

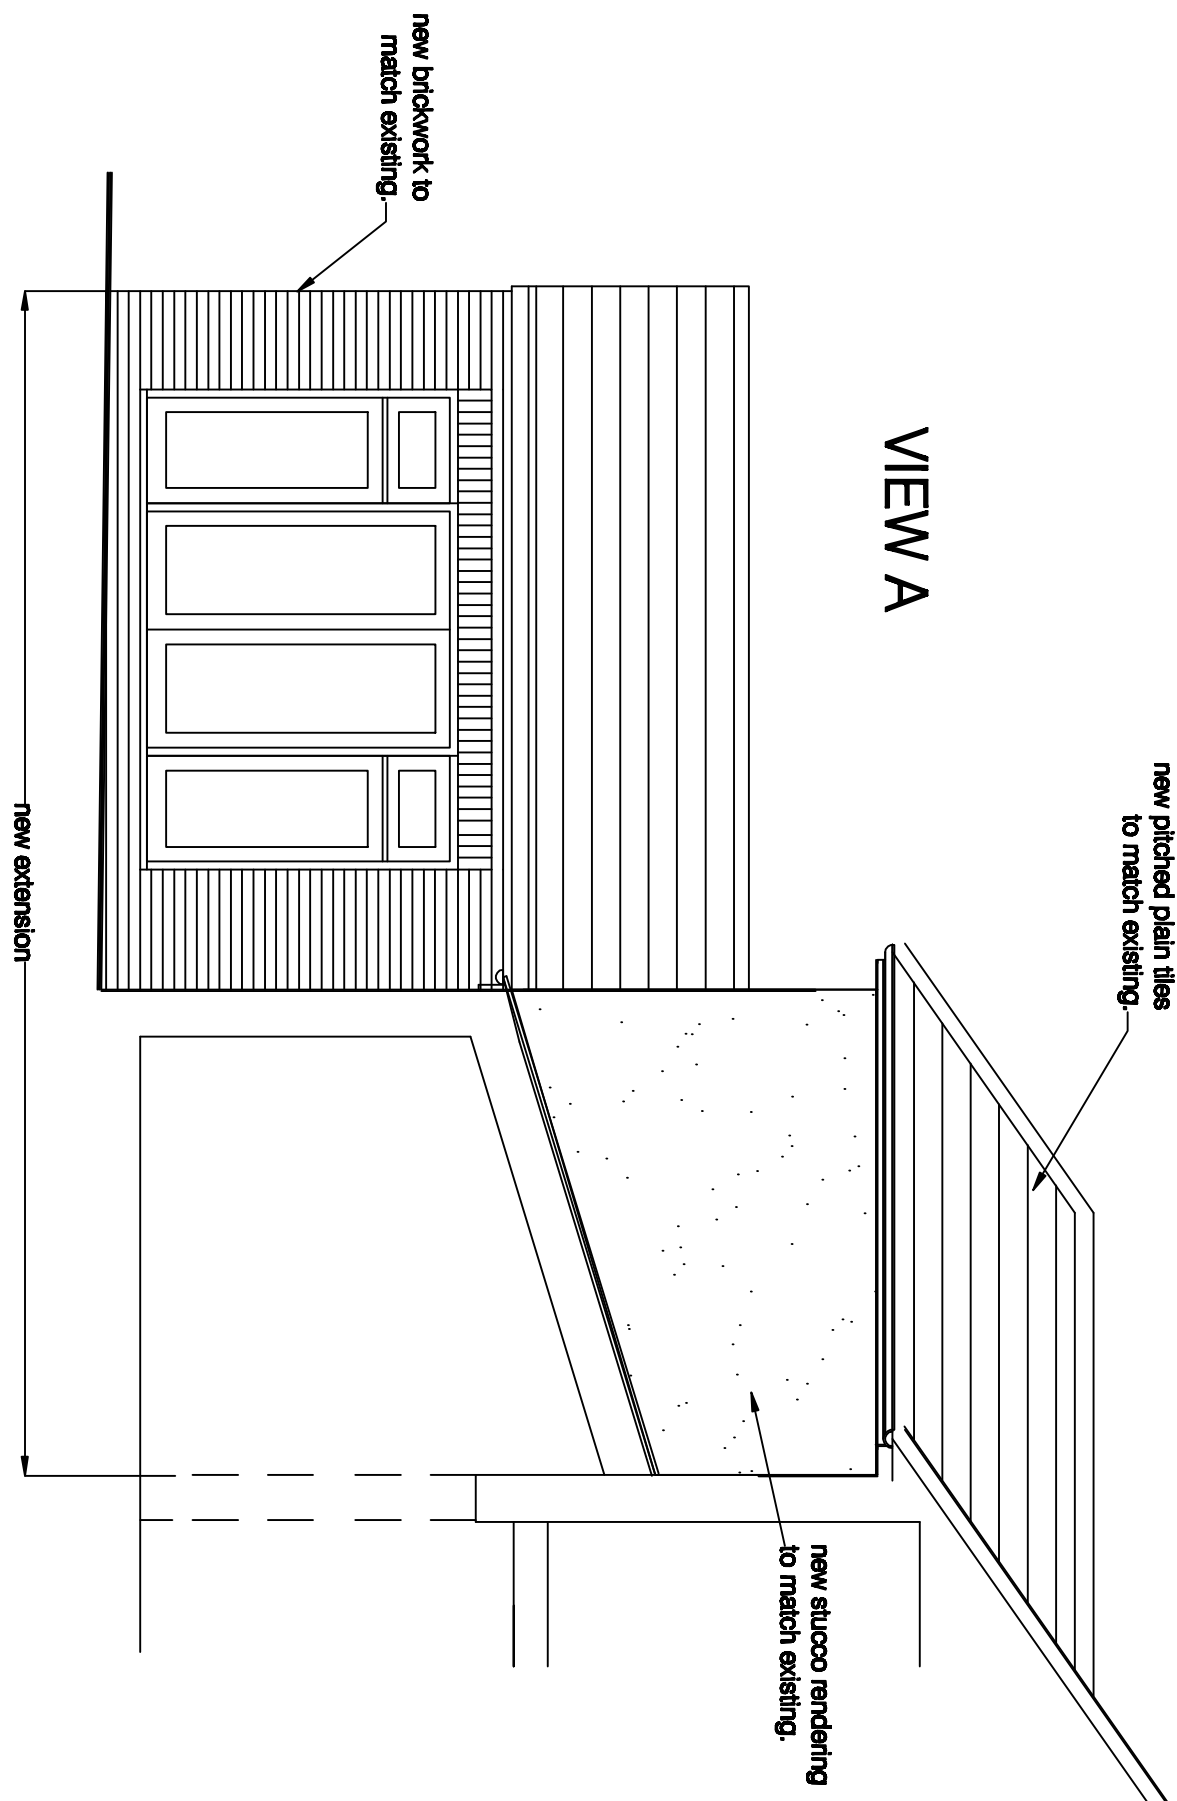

project
32 St Peter's Road
Reading, Berkshire

for
Mr S Tulail
Plans as Proposed

Drawing no: **1397 / 2 / a**

M D Howlett
architectural consultant

11 Prospect Street, Caversham, Reading
Berkshire RG4 8JB. Tel/Fax: (0118) 947 7117
Email: pmr@mdh.co.uk

Date: October 2024

SCALE: 1:50@A1 & 1:100@A3

Revision a: Bicycle store & front shrubbery added, March 2025.