
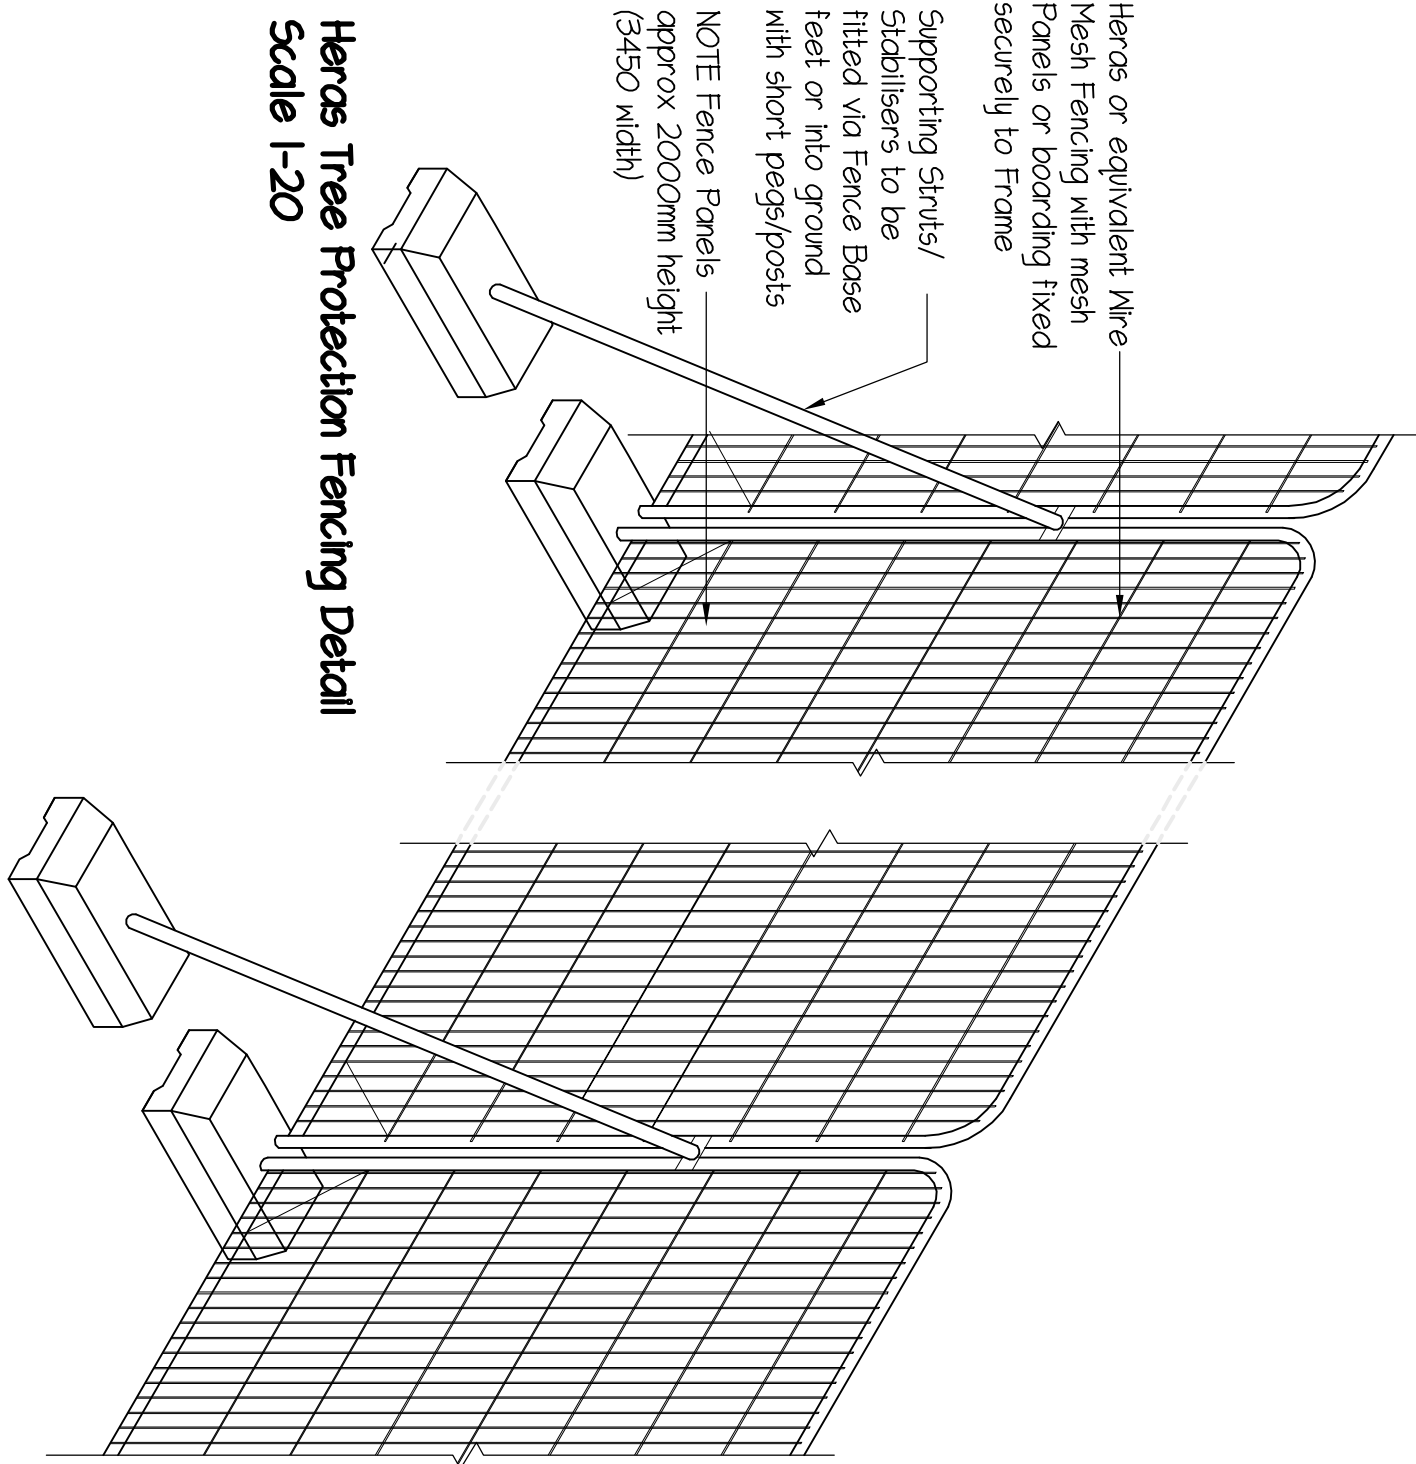


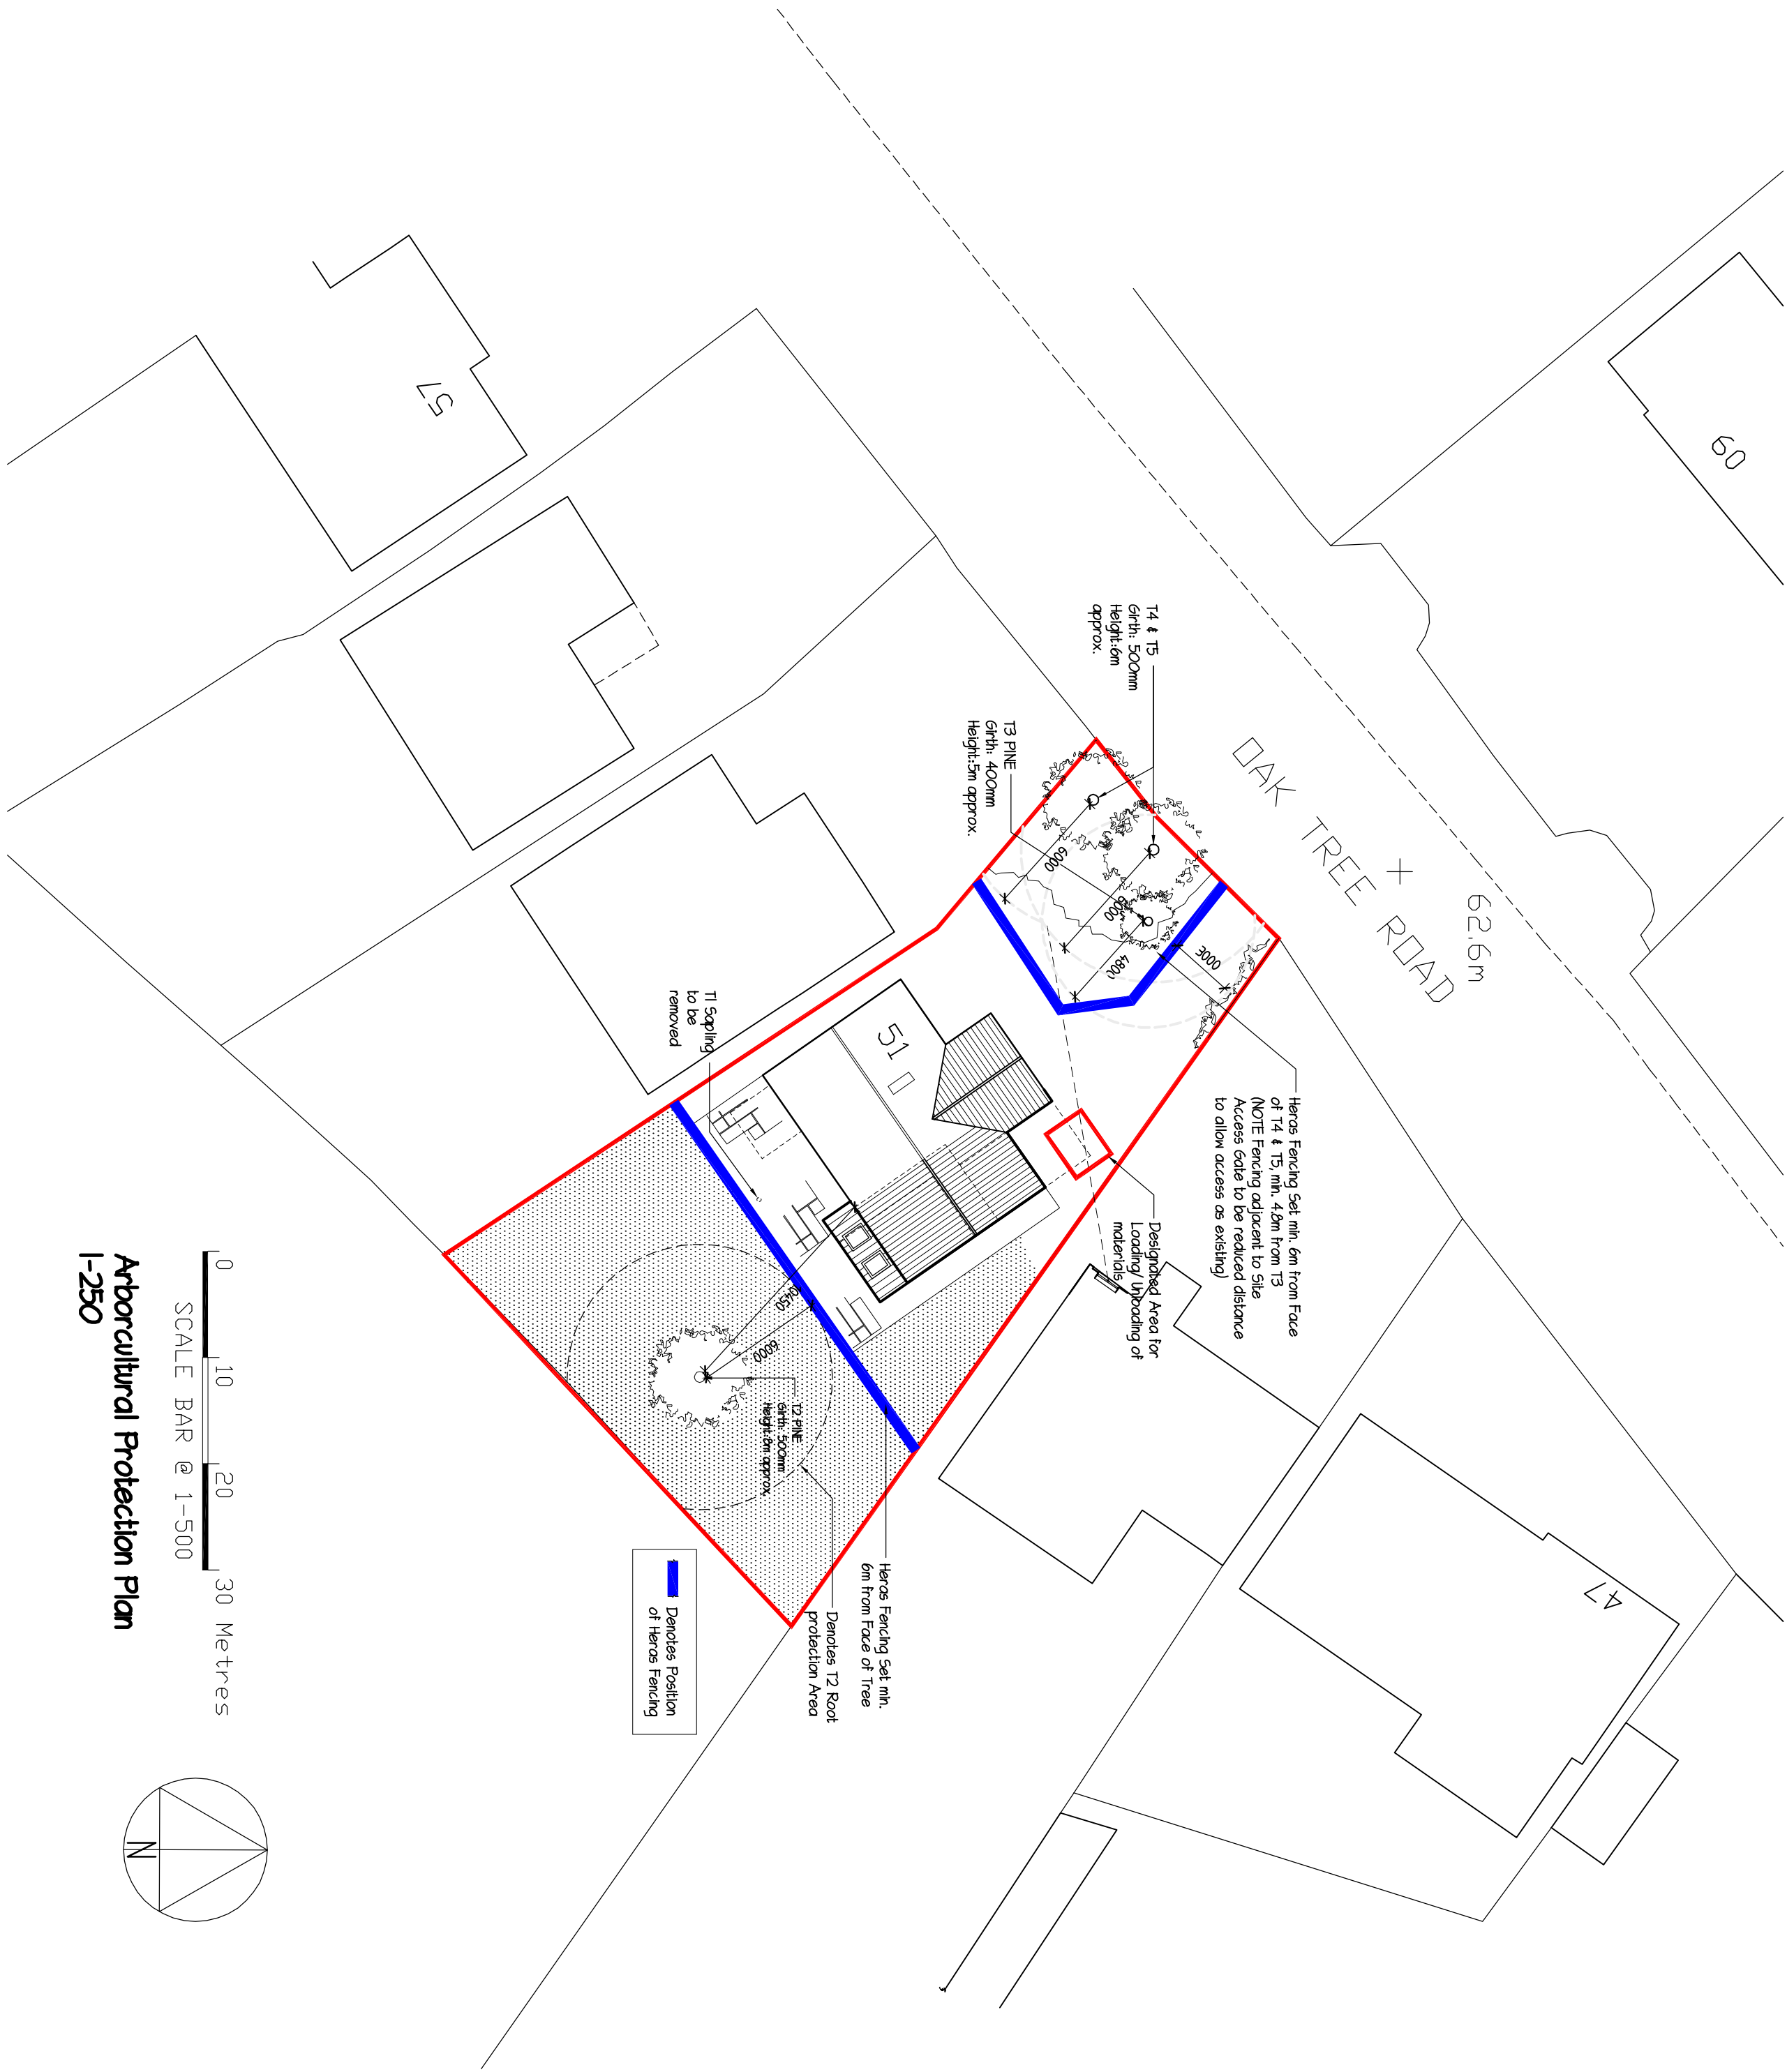

**G R E G**
Farrell
Planning, Building Regulations & Structural Design

43 Woodrow Way,
Tilehurst, Reading,
Berkshire RG20 4NU
Tel & Fax: 0118 941 6249
Mobile: 07967 009862
greg@gregfarrell.co.uk

REVISIONS			Date
Rev.	Description		
A	Arborcultural Protection Plan added		27-03-2025

JOB TITLE

51 Oak Tree Road
Tilehurst

TITLE

Arborcultural Protection Plan

SCALE

I:250 I:20

DATE

January 2025

DRAWING No.

03

A