





The Harris Group Ltd does not accept liability for any deviation to our drawings or specification. This Drawing is copyright and may not be reproduced in whole or part without written authority.

Rev	Date	Description	Drawn	Chk'd
-	-	-	-	-

01 PROPOSED STREETSCENE - WINGROVE ROAD 1:200

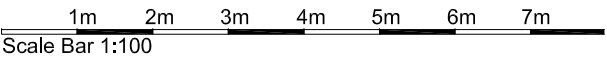

02 PROPOSED STREETSCENE - PARKSIDE ROAD 1:200

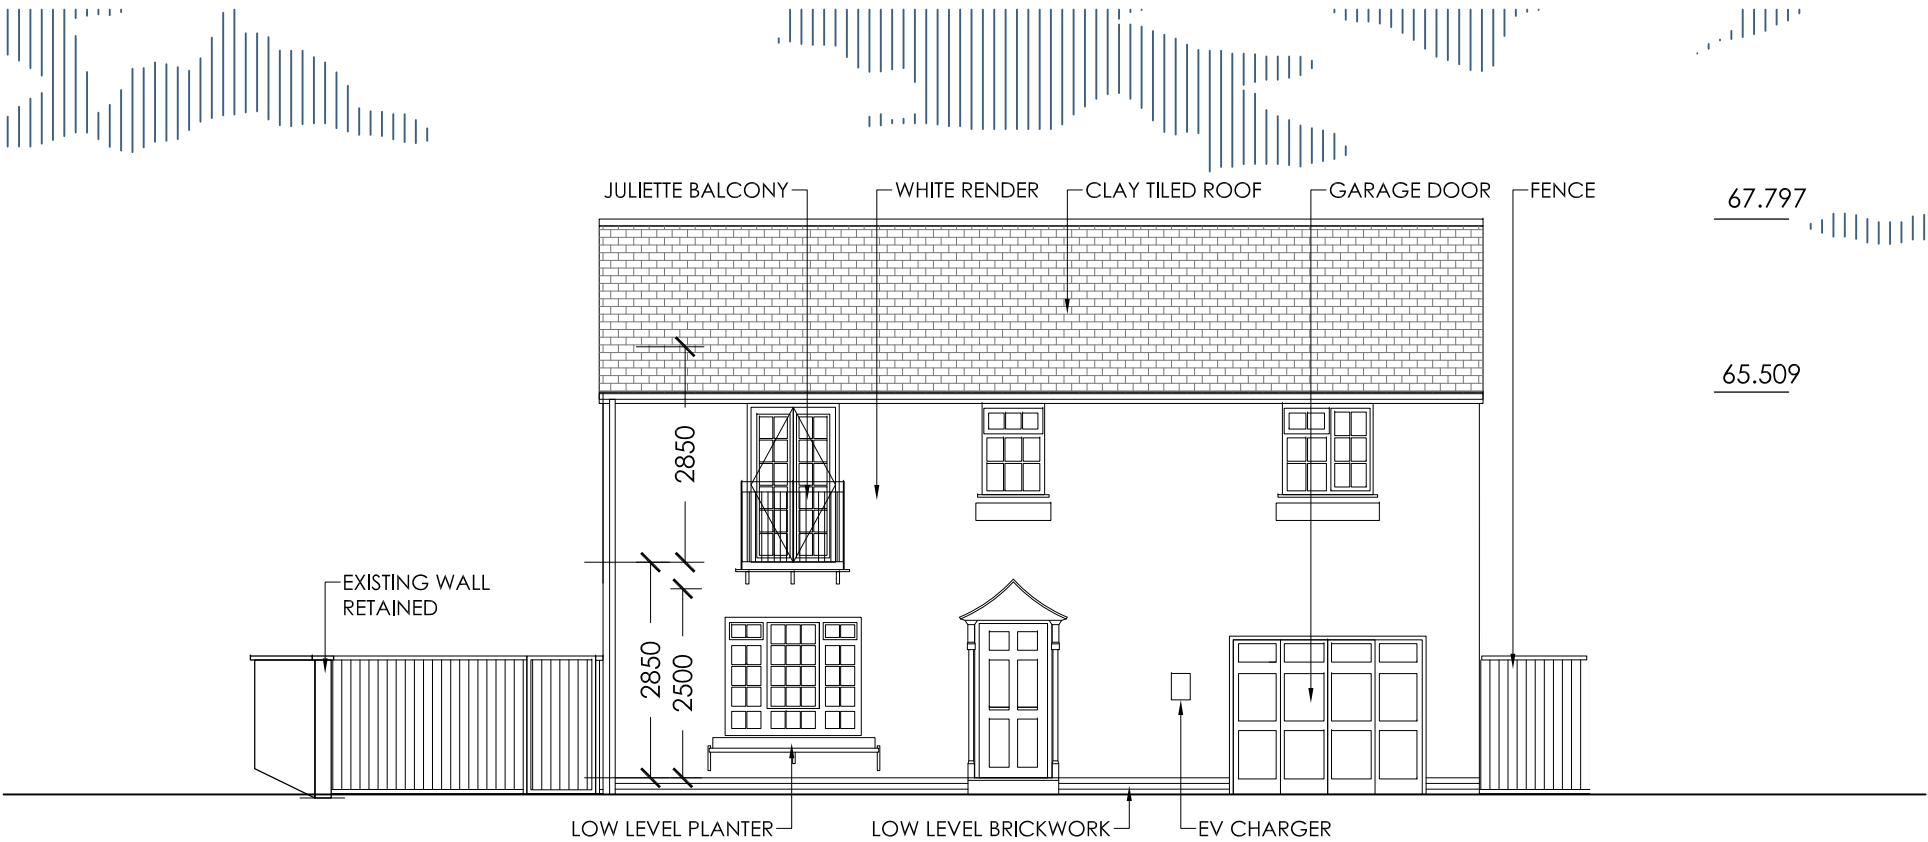

03 PROPOSED PARKSIDE ROAD ELEVATIONS 1:100

THE
HARRIS
PARTNERSHIP

Wakefield Manchester Milton Keynes Reading London Harrogate

www.harrispartnership.com

Architecture
Masterplanning
Interior Design

Client
Gables Homes Limited

Project Title
Proposed Development

47 Parkside Road
Reading
RG30 2BT

Drawing Title						
Proposed Elevations 1						
Drawn	Checked	Scale @A3	BLM Status		Date	
KB	TML	VARIES	NA		02/25	
Drawing Status			Rev.	THP Project No		
Planning			-	18034		
Project No.	Originator	Volume	Level	Type	Role	Number
18034	THPR	XX	EL	DR	A	1021