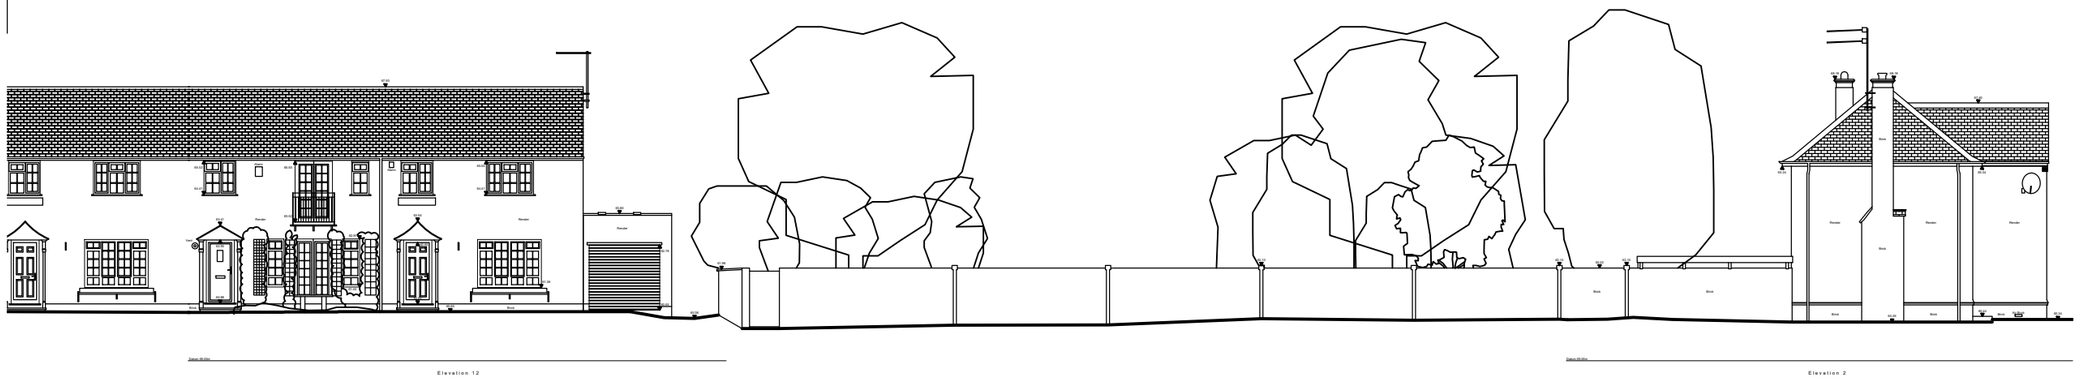

01 EXISTING STREETSCENE - WINGROVE ROAD 1:200

02 EXISTING STREETSCENE - PARKSIDE ROAD 1:200

The Harris Group Ltd does not accept liability for any deviation to our drawings or specification. This Drawing is copyright and may not be reproduced in whole or part without written authority.

Rev	Date	Description	Drawn	Chk'd
P01	26.02/25	Trees added to Elevation	TT	TML

1m 5m 10m 15m
Scale Bar 1:200

THE HARRIS PARTNERSHIP

Architecture
Masterplanning
Interior Design

www.harrispartnership.com

Wakefield Manchester Milton Keynes Reading London Harrogate

Client
Gables Homes Limited

Project Title
Proposed Development

47 Parkside Road
Reading
RG30 2BT

Drawing Title
Existing Elevations

Drawn	Checked	Scale @A3	BIM Status	Date
CBG	TML	1:200	NA	03/24

Drawing Status	Rev.	THP Project No
Planning	P01	18034

Project No.	Originator	Volume	Level	Type	Role	Number
18034	THPR	XX	EL	DR	A	1001