


✧ Secondary glazing detail Typical Details

Refer to separate drawing pack - Secondary Drawings
V 2.1



Example image

✧ New Timber Window Typical Details - Joinery Item

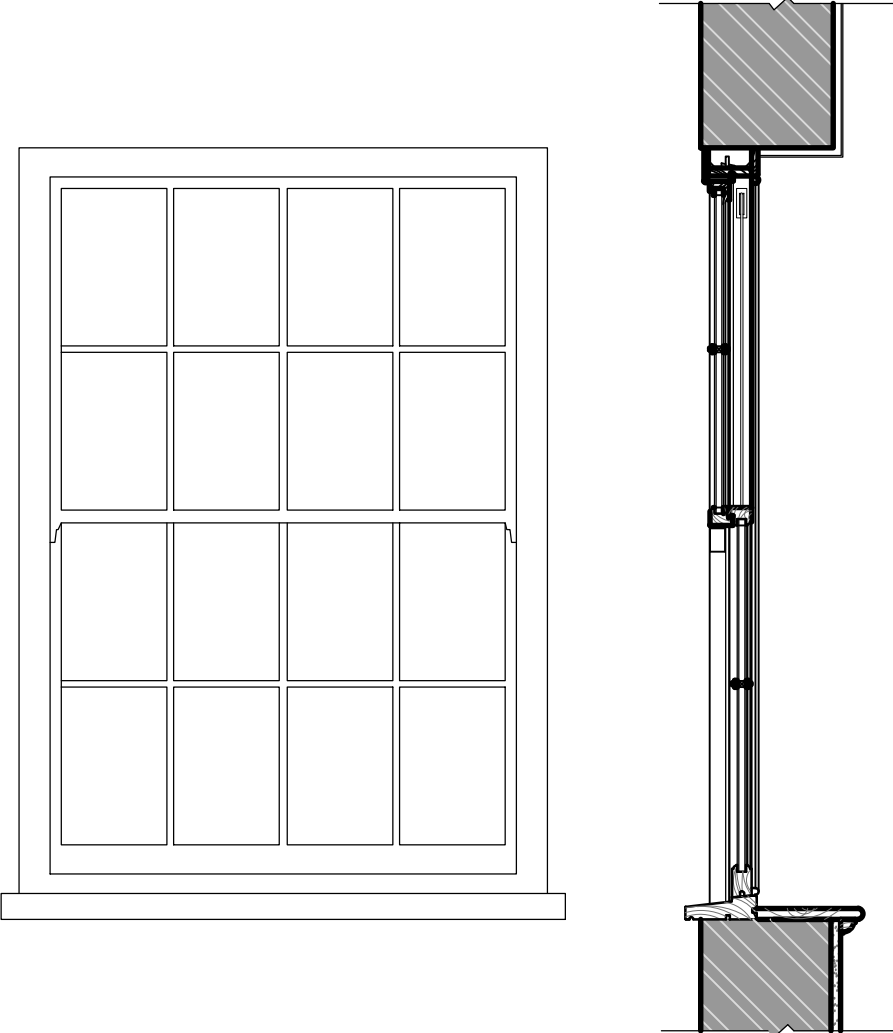

Typical window detail. Scale 1:20

✧ Existing commercial ground floor windows to be made good/watertight subject to further details to be submitted by proposed tenant.

Refer to notes on accompanying elevations - Drawings jw1077-480, 482, 483 and 484

✧ New timber doors - Joinery Item

Refer to separate drawing - French Door Section




Example Image

✧ New aluminium heritage windows. Smart System Alitherm 400 Casement - Heritage Sash.


Detail 1

Detail 2

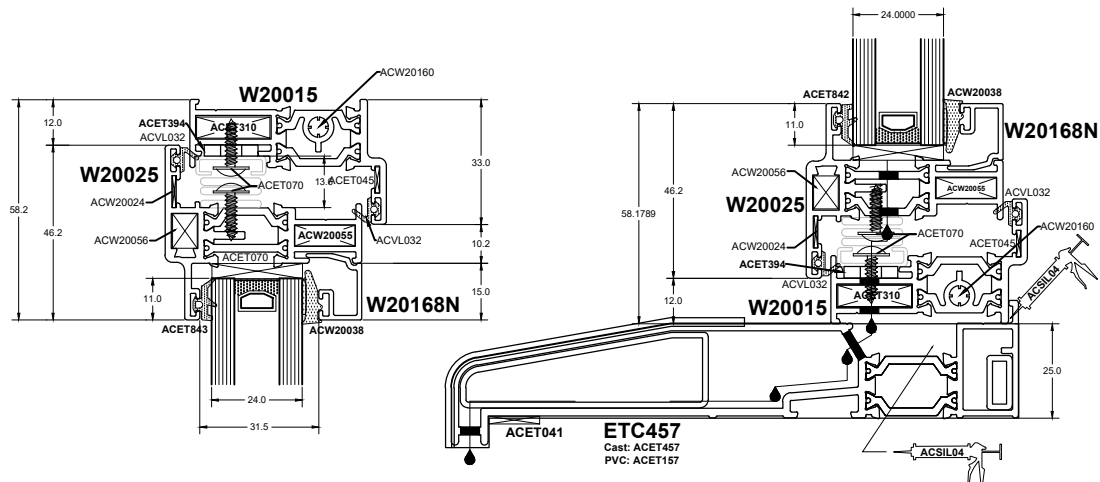


Typical window profiles. Scale 1:2

Also refer to separate document: Smart Alitherm Heritage profiles brochure

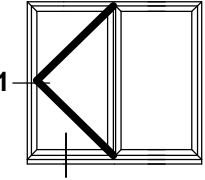

✧ New UPVC windows.

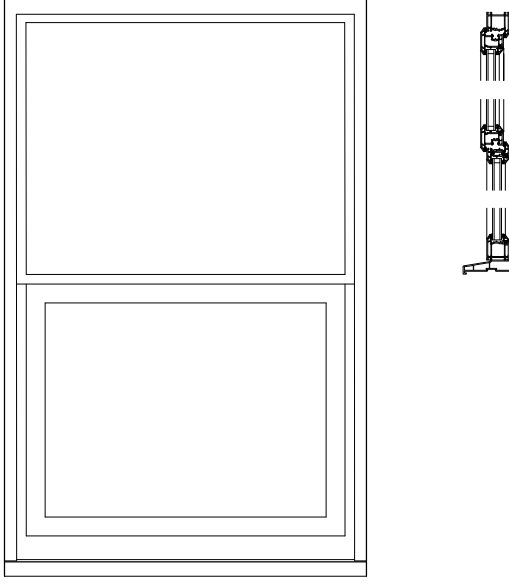


Typical window detail. Scale 1:20

✧ New, thin profile, aluminium windows. Alitherm 400 Typical Details

Detail 1

Detail 2

Detail 3

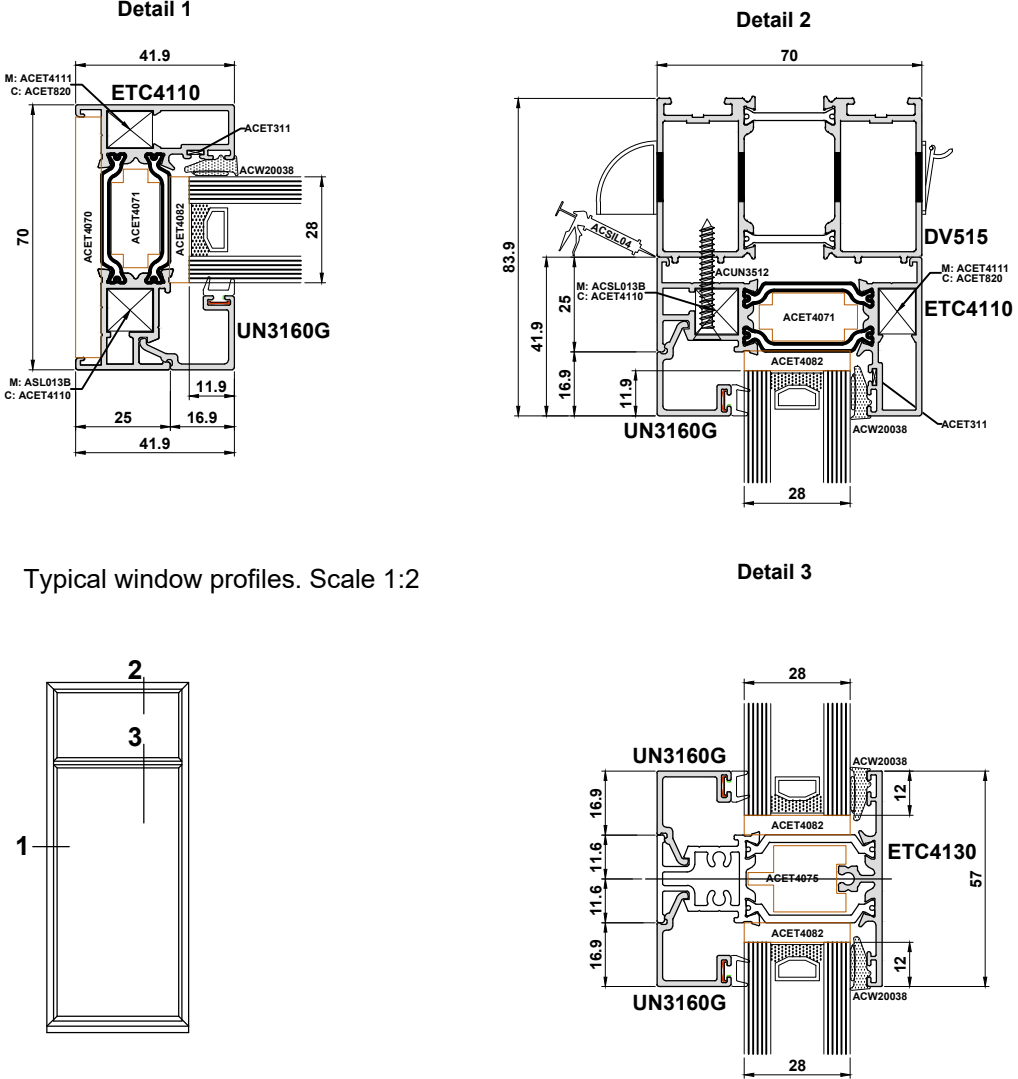

Typical window profiles. Scale 1:2

Also refer to separate document: Smart Alitherm 400 Brochure

✧ Velux Windows

Also refer to separate drawing: 1103 ggl single recessed install into plain tile




Example Image

Notes:

do not scale:
detailed drawings and larger scale drawings take precedence. Figured dimensions only are to be taken from this drawing.

dimensions:
All building and site dimensions, levels and sewer invert levels at connection points are to be checked and verified on site by the contractor before the commencement of works. All dimensions are to be checked prior to the placement of orders for materials or the fabrication of work and any discrepancy, omission or error is to be reported to the Architect immediately for verification.

specification:
The Contractor is to comply with current Building Legislation, British Standard Specifications, Building Regulations etc. whether or not specifically stated on this drawing. This drawing must be checked against and read in conjunction with any structural or other relevant specialist and design documentation provided.

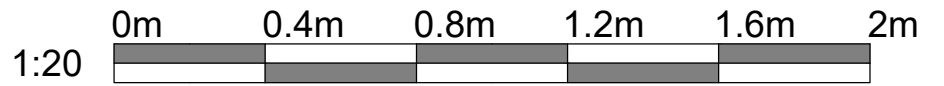

Revisions:

client:
Mountley Group

project:
27-32 market Place
Reading

description:
Proposed Window Details

jdw
architects ltd

head office:
the old stone masons, 10 st johns st,
abergavenny, monmouthshire. np7 5rt
tel: 01873 851125 fax: 01873 851127

newport:
first floor, 5 gold tops,
newport, south wales. np20 4pg
tel: 01633 245620

e-mail: info@jdwarchitects.co.uk
w: www.jdwarchitects.co.uk

drawn: JC scale: As Shown @A1
date: 27.03.2025 sheet OF
job drwg. no: jw1077-336 rev:

this drawing is copyright of the architect and may not be reproduced without licence