
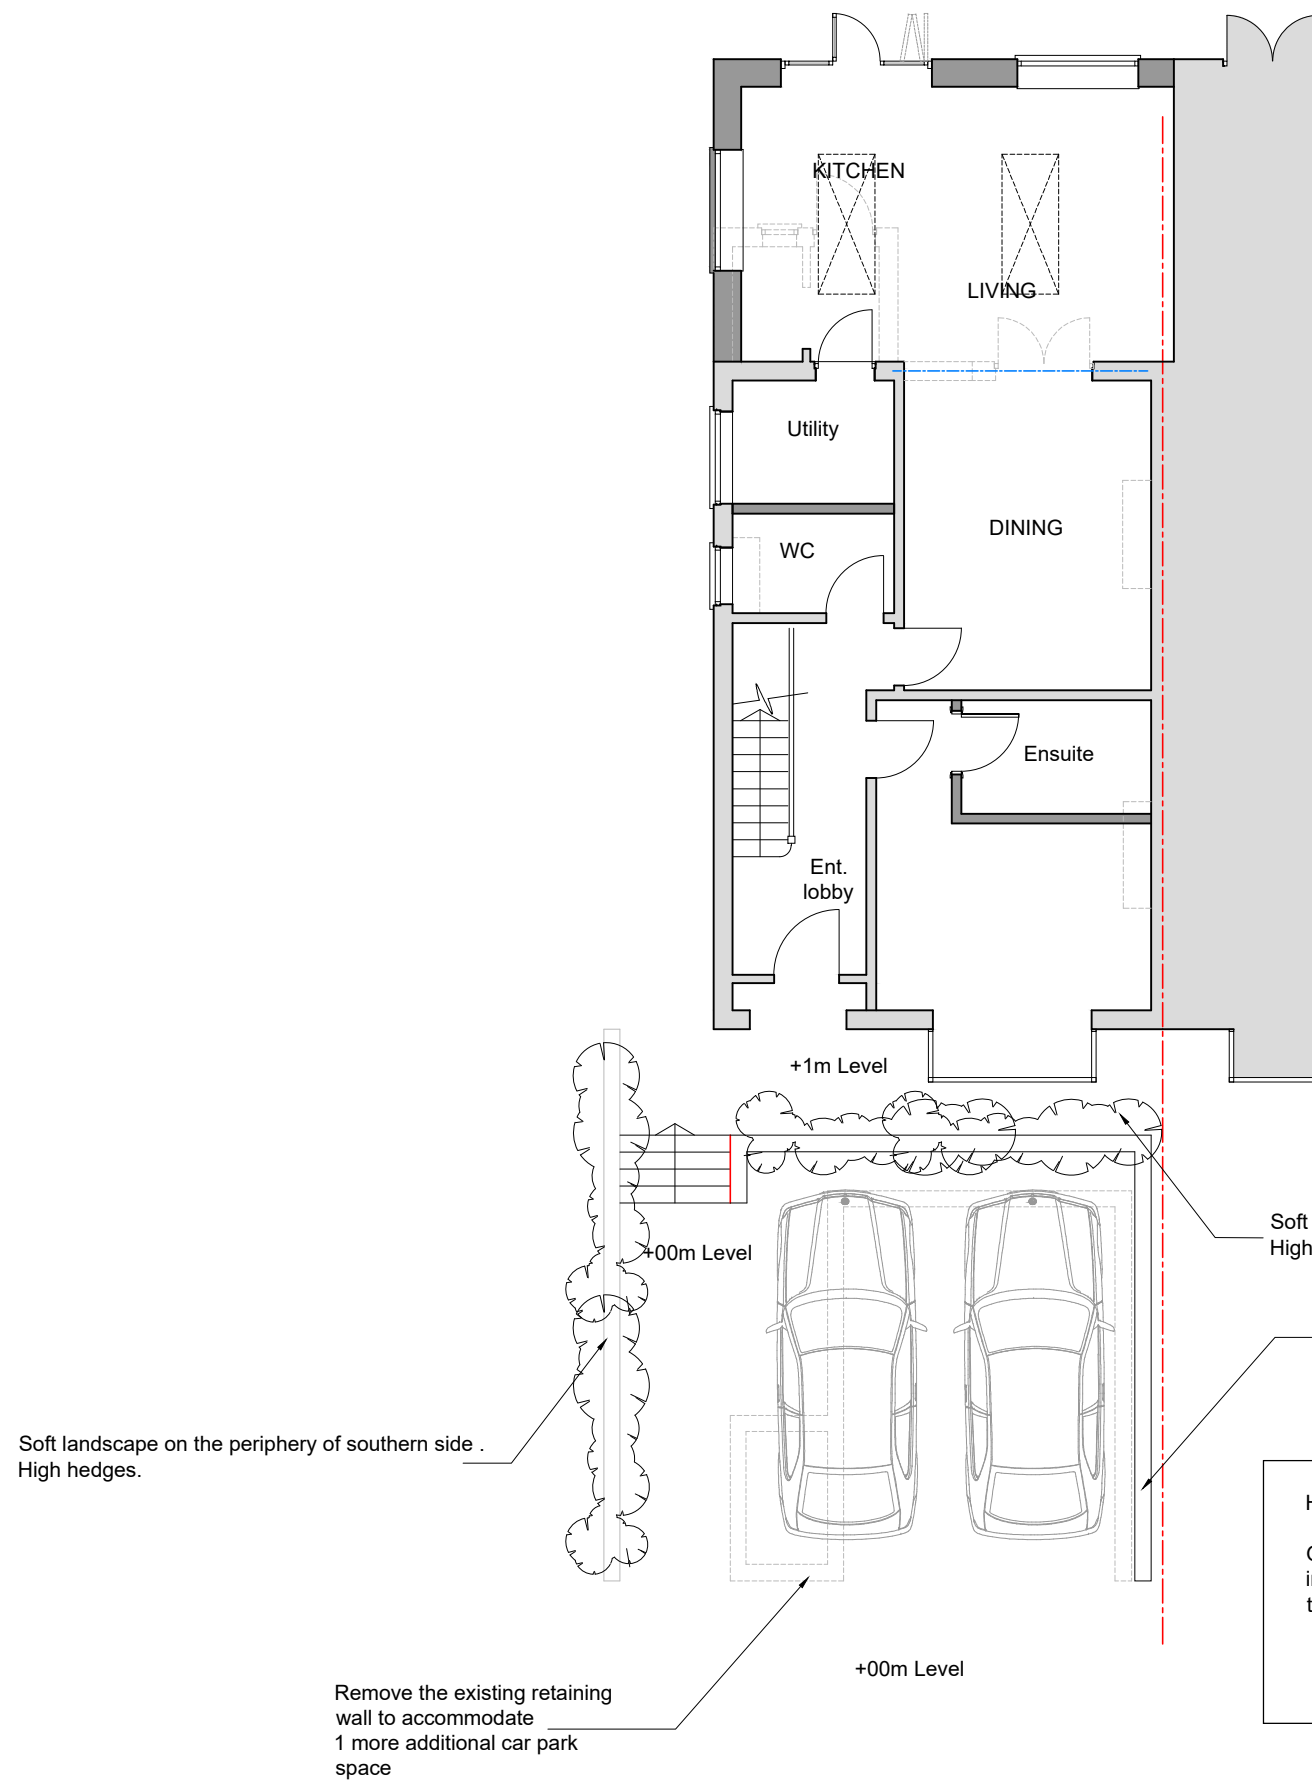
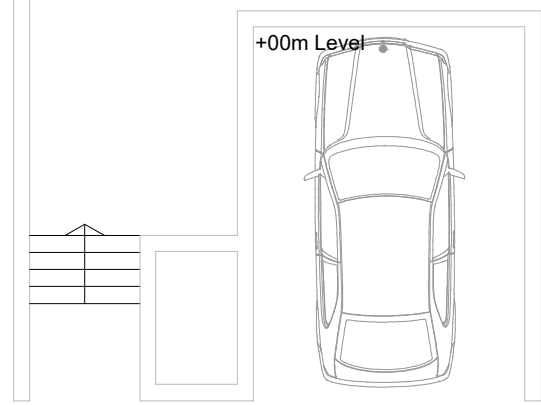


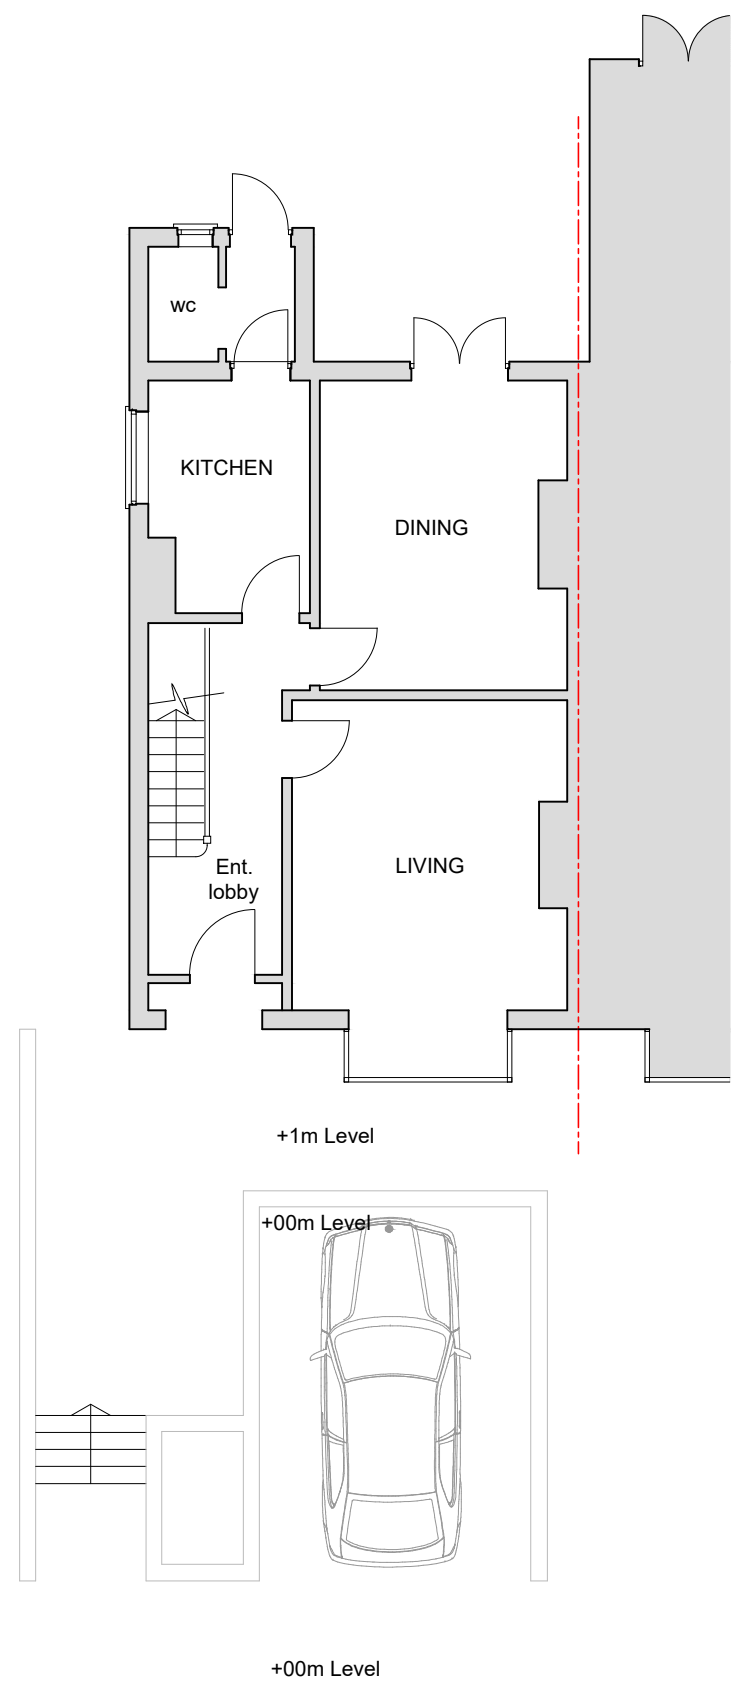

B 27.03.25 Added Landscape details as per Plannerns advise. SK

NOTES

© SK Design consultants - THIS DRAWING AND DESIGN REMAINS THE COPYRIGHT AND INTELLECTUAL PROPERTY OF SK CONSULTANTS AND SHALL NOT BE COPIED IN ANY FORMAT WITHOUT APPROVAL.

THIS DRAWING IS TO BE READ IN CONJUNCTION WITH ALL OTHER DRAWINGS AND DOCUMENTS PROVIDED. THE CONTRACTOR MUST CHECK ALL DIMENSIONS ON SITE BEFORE PLACING ORDERS FOR MATERIALS OR SHOP FABRICATIONS OR COMMENCING WORKS ON SITE. ANY DISCREPANCIES SHOULD BE NOTIFIED BEFORE PROCEEDING.

SK Design Consultants
22 Netley close
Caversham
Reading RG4 6SR
Tel : 07821111602

Client:
Priya Constructions Limited

Project:
Single storey rear extension & front ground level.

Location:
232 Tilehurst Road, Reading, Berkshire, RG30 2NE

Drawing Title:
GROUND LEVEL

Date:
FEB 2025

Sheet Size:
A1

Drawn:
SK

Drawing No:

P1612-03

Revision:

B