



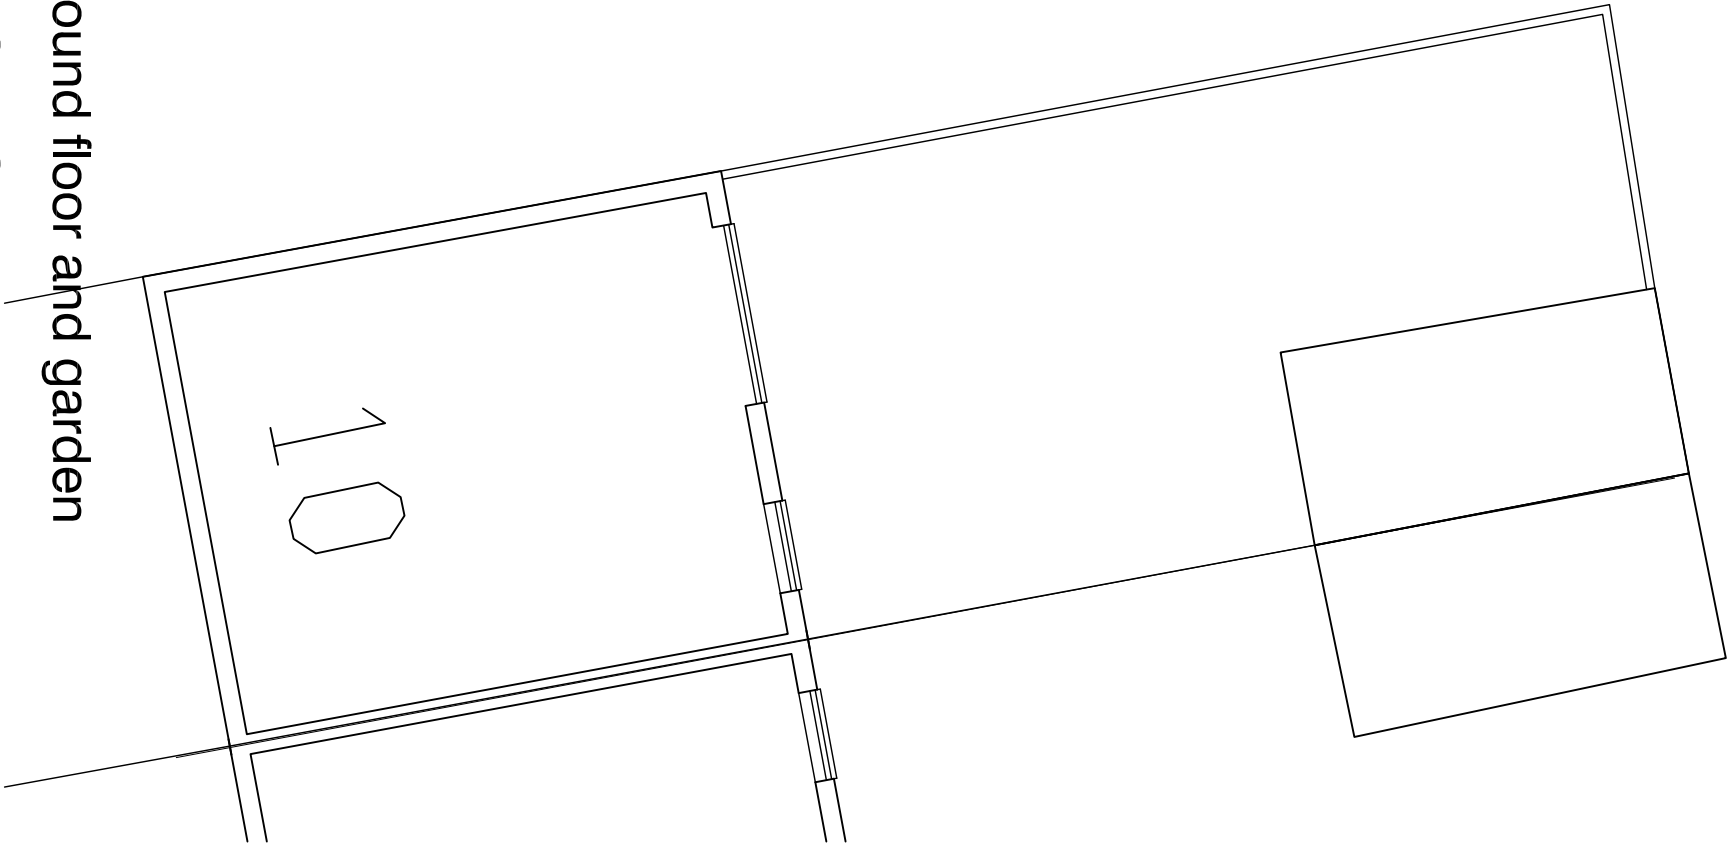

ground floor and garden
EXISTING

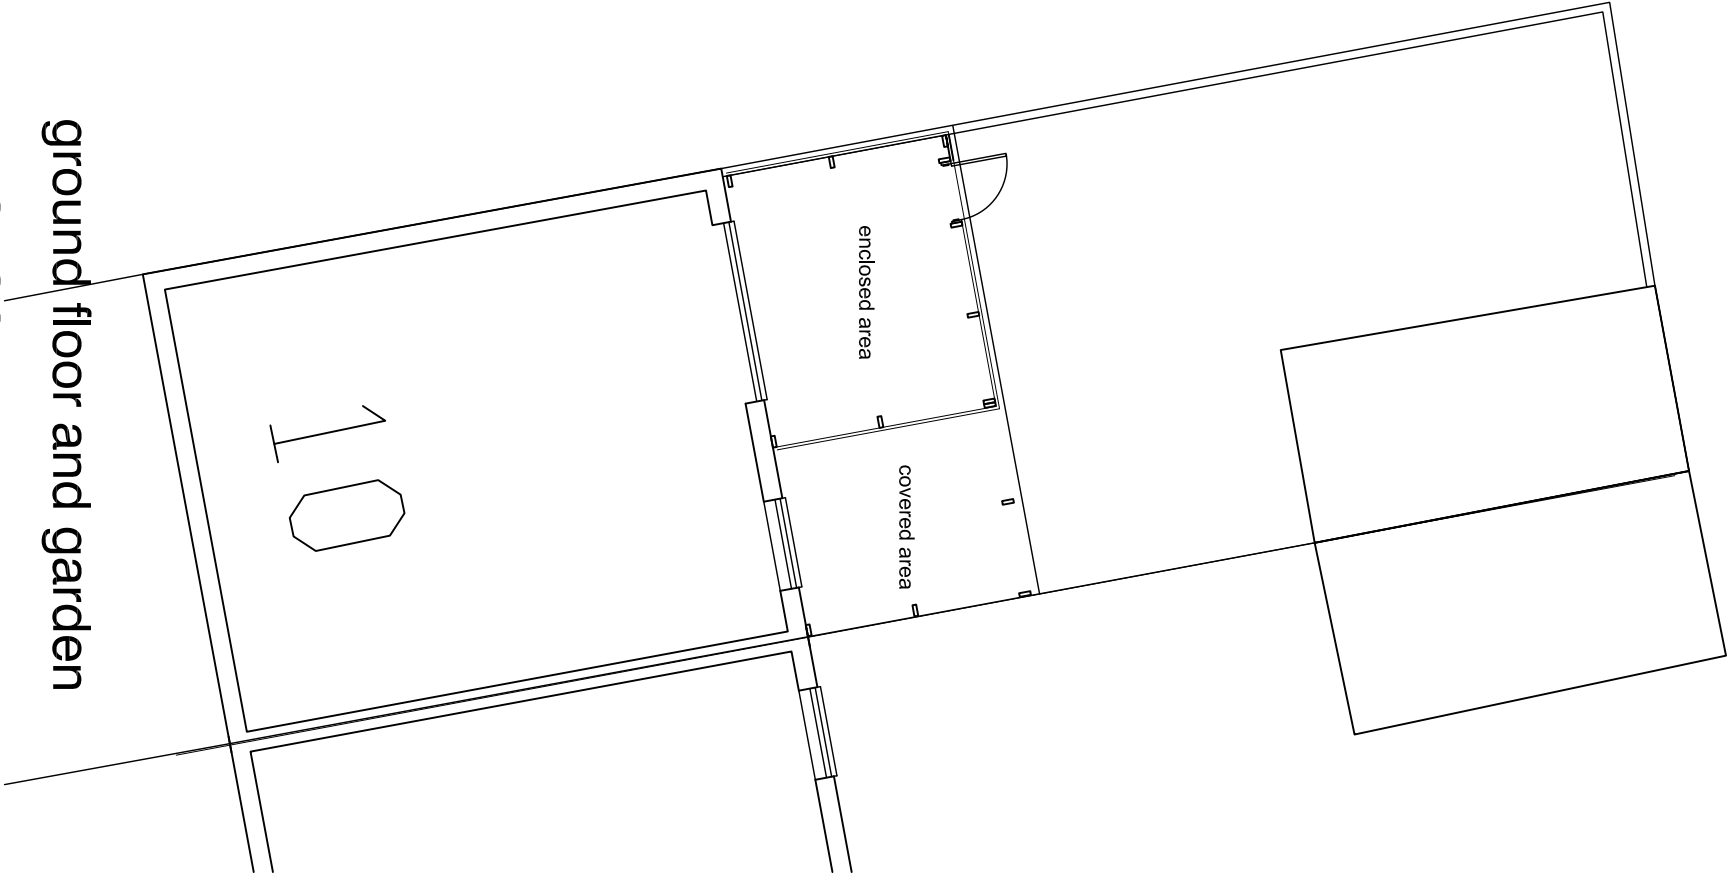

ground floor and garden
PROPOSED

