Front Elevation

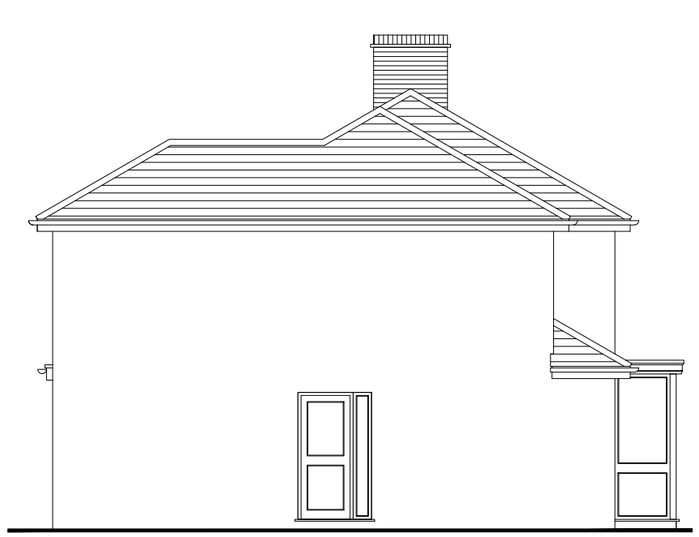

Side Elevation

Rear Elevation

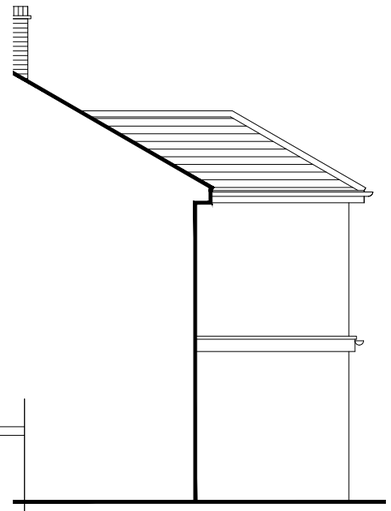

Side Elevation

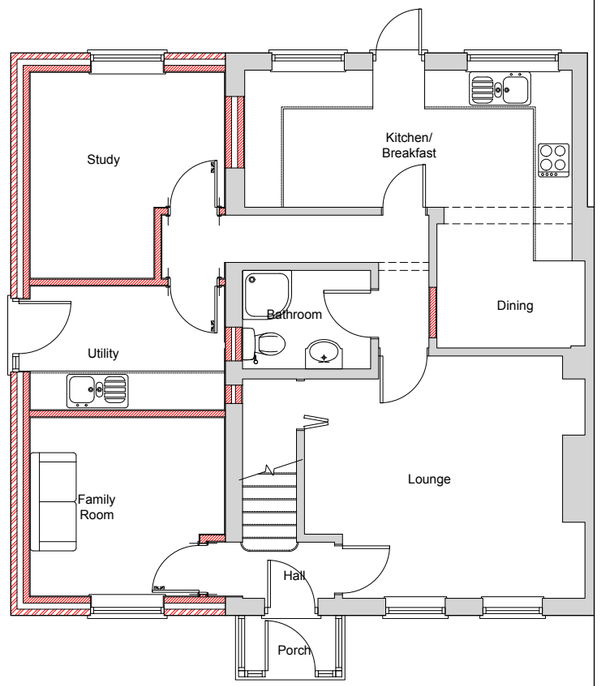

Ground Floor Plan

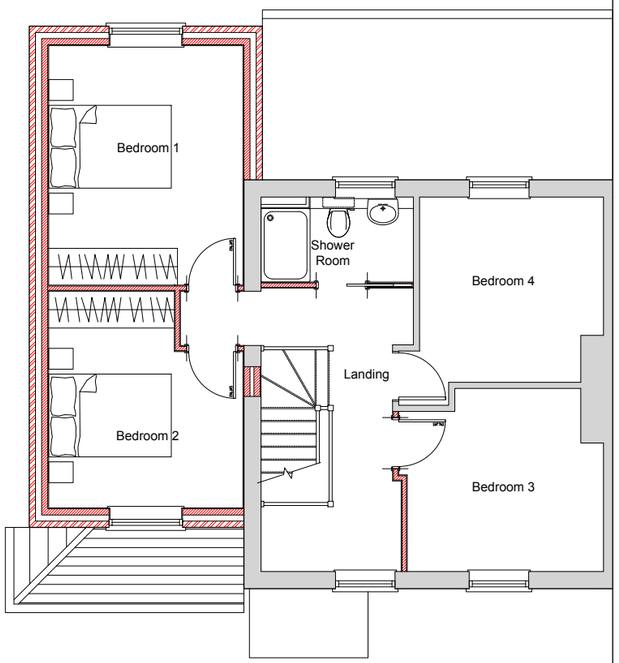

First Floor Plan

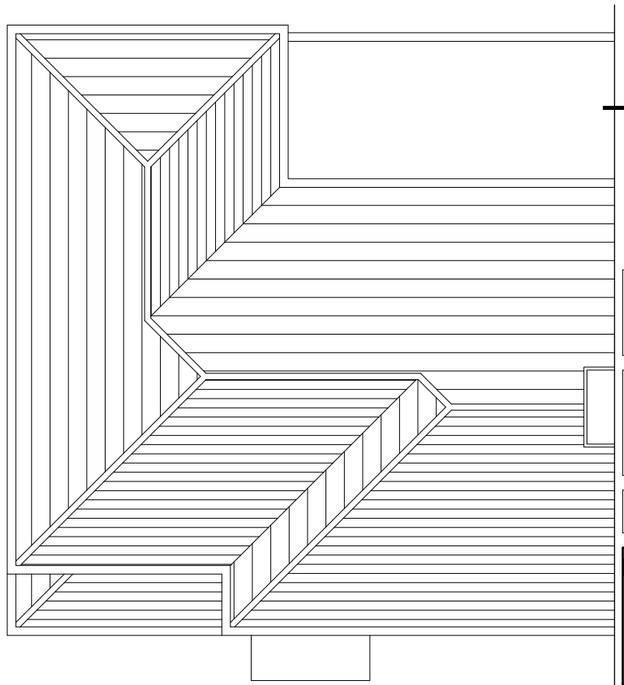

Roof Plan

check all dimensions and report all errors and omissions

Scale: 1:100 0 1 2 3 4 5

104 Pitcroft Avenue
Reading
Berkshire RG6 1NN
project :

Proposed Floor Plans
& Elevations
title :

Mr. Randhawa
client :

Lee Norris Design

27 Eden Way, Winnersh
Wokingham, Berkshire RG41 5PQ

Tel: 01189 787226
Mob: 07795 058193

E-mail: lee@leenorrisdesign.co.uk
Web: www.leenorrisdesign.co.uk

Planning and building regulations drawings for residential extensions, new build, renovation and conversion projects.

ref :	LN
date :	Jan'24
scale :	1:100@A3
project :	21-482
dwg no./ rev :	002