FRONT ELEVATION
(south)
1:100

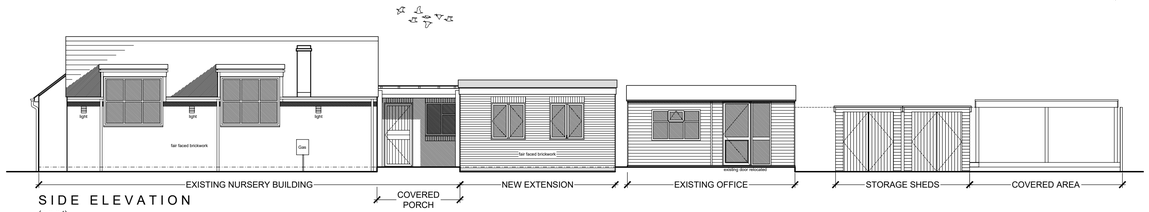

SIDE ELEVATION
(east)
1:100

©Crown Copyright and database rights 2025 OS Licence no. AC0000849896

BLOCK PLAN
1:500

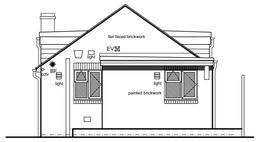

REAR ELEVATION
(north)
1:100

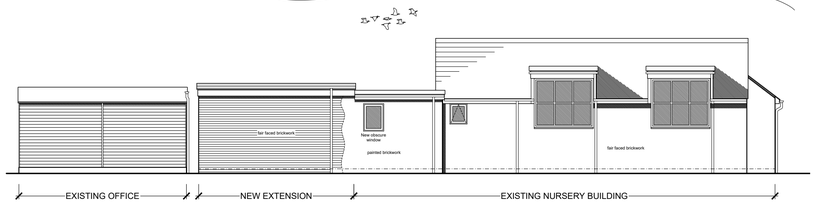

SIDE ELEVATION
(west)
1:100

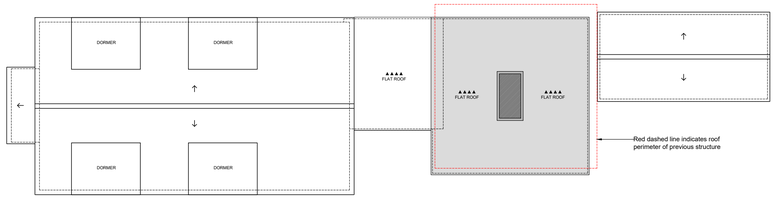

ROOF PLAN
1:100

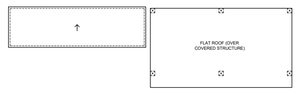

PARKING LAYOUT KEY

- New Permeable parking surface finish
- Existing tarmac area
- T1 Existing tree position
- LP Existing Lamp Post
- New flush-to-surface concrete kerbs
- New dropped kerb to LA specification

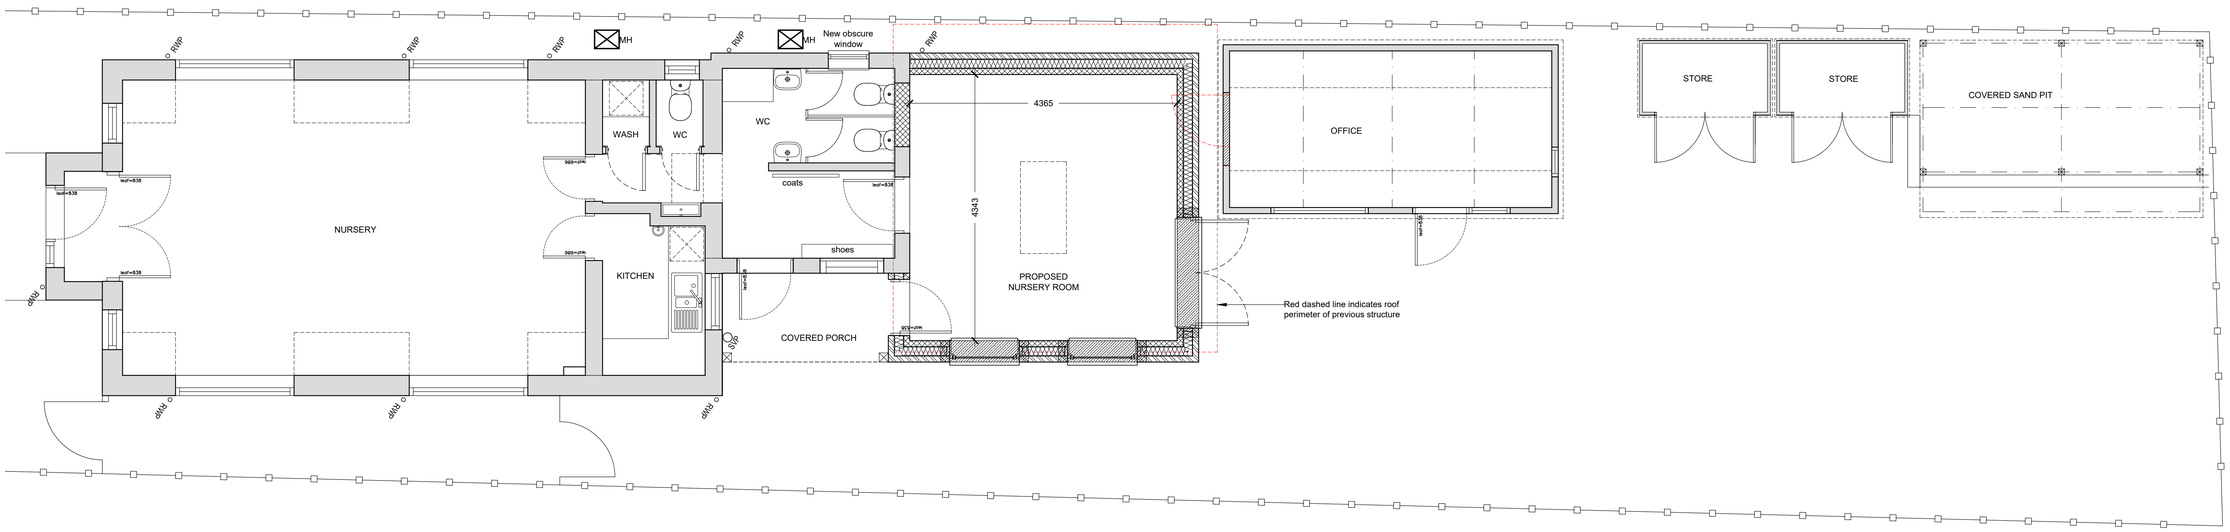

GROUND FLOOR PLAN
1:50

PLANS KEY

- Existing Masonry
- New Brickwork
- New Blockwork
- New Roof
- Insulation
- Demolition
- Fence

PRELIMINARY COPY ONLY: 07.03.2025

Client:	Address:	Drawing Title:	Date	Scale @ A1
Fledglings Lodge Day Nursery	51 Armour Hill, Tilehurst, Reading, RG31 6JP	Proposed Plans & Elevations	Feb 2025	1:50 / 1:100 / 1:1250

Rev:	Date	Description
A	24.05.25	Parking layout omitted from drawing. Tree T2 added to rear of site, Block plan title note updated.

0 1 2 3 4 5 6 7 8 9 10m
LINEAR SCALE 1:100

0 1 2 3 4 5m
LINEAR SCALE 1:50

Drawing No
PL-002.A

LMAD ARCHITECTURAL