




GROUND FLOOR

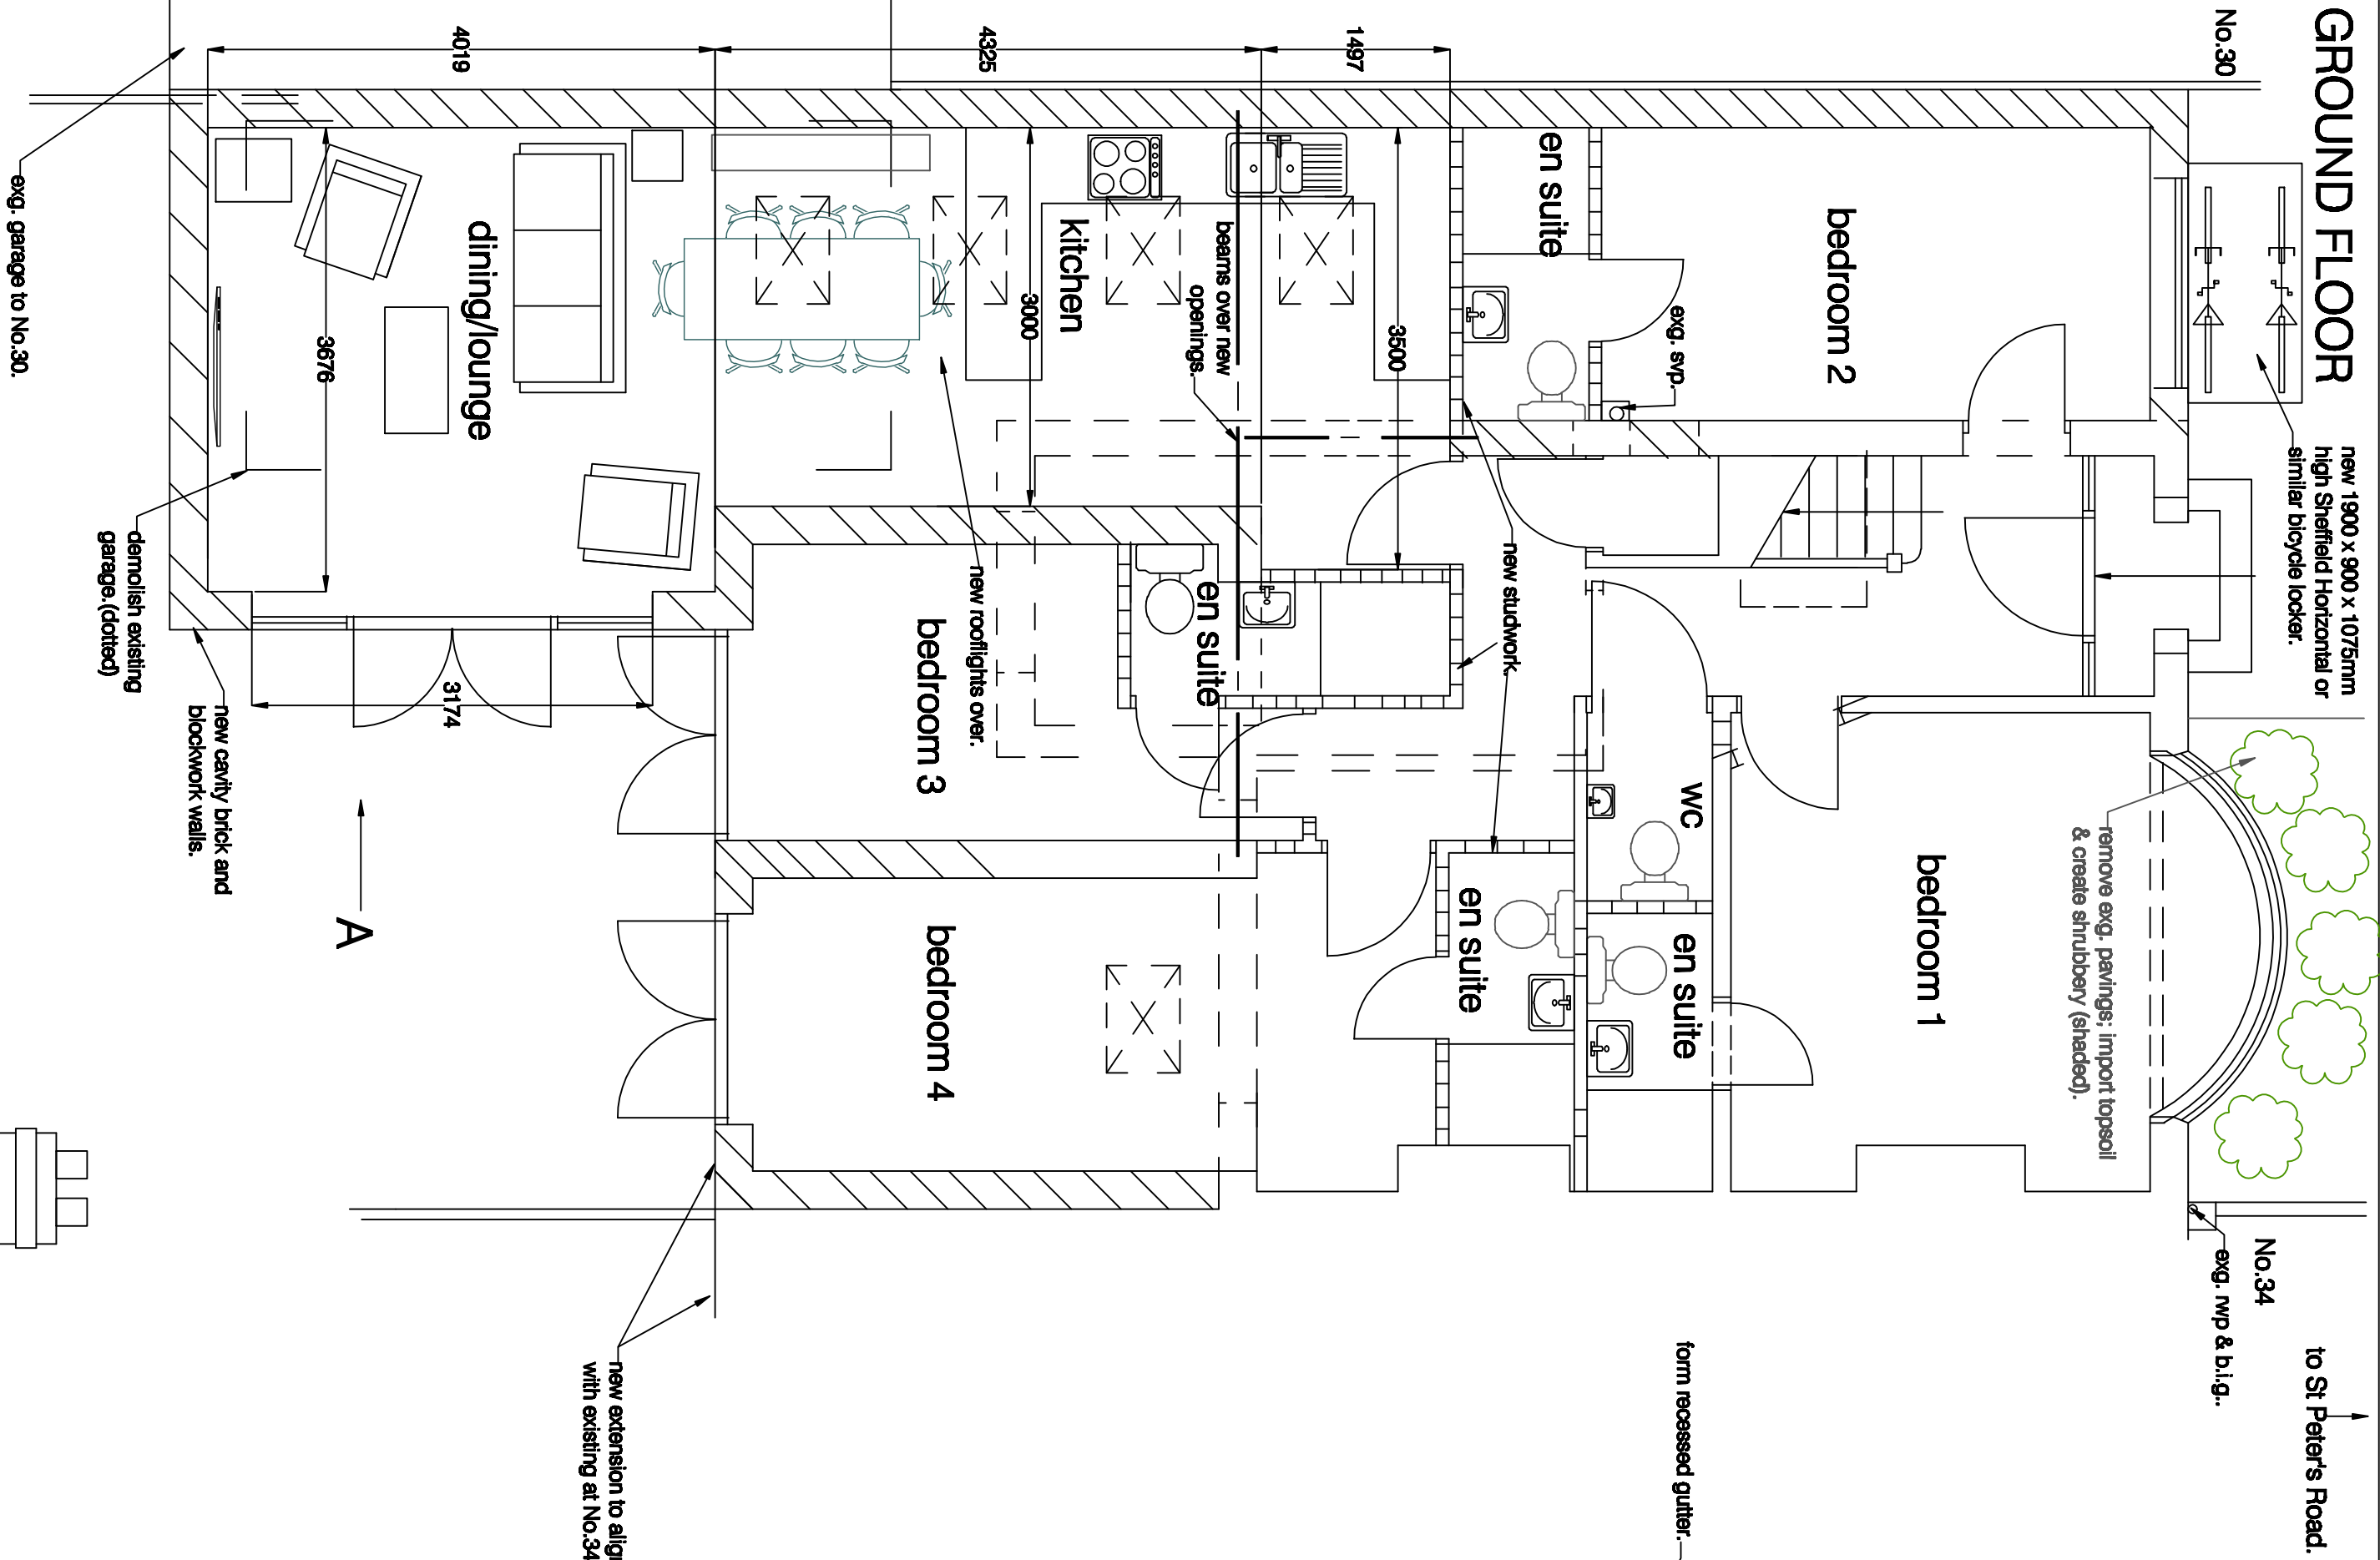


FIRST FLOOR

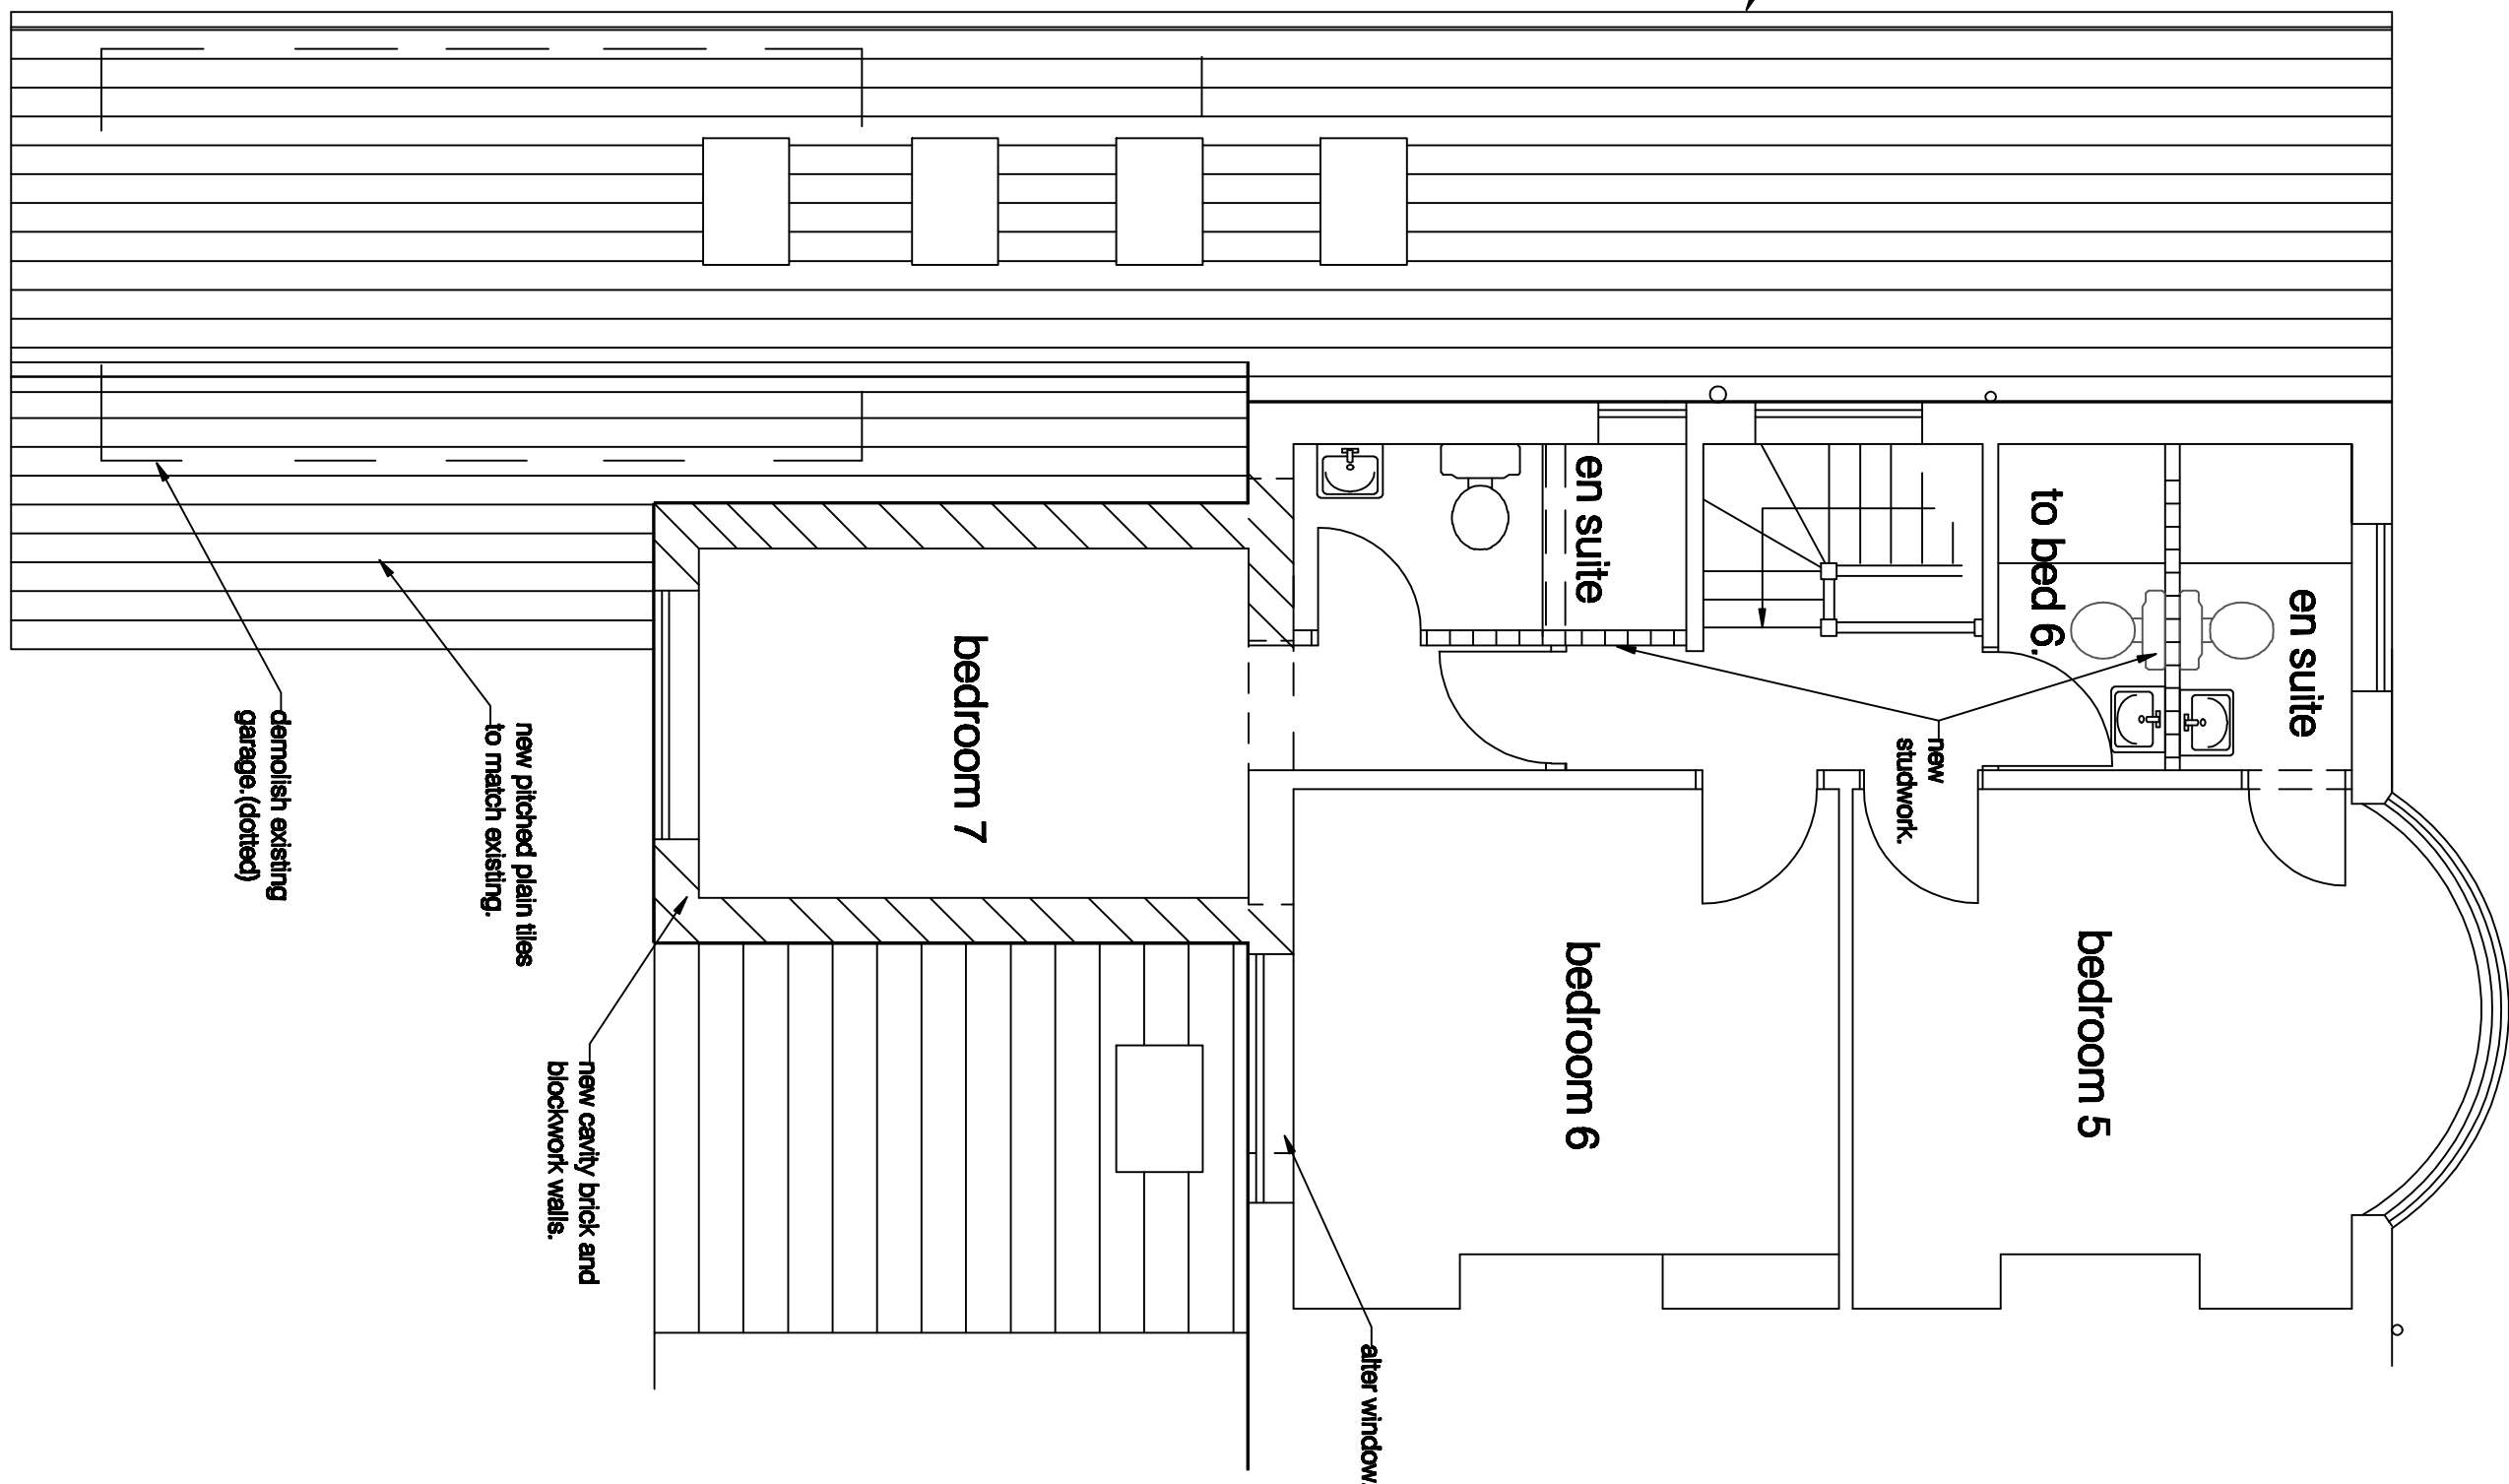


VIEW A

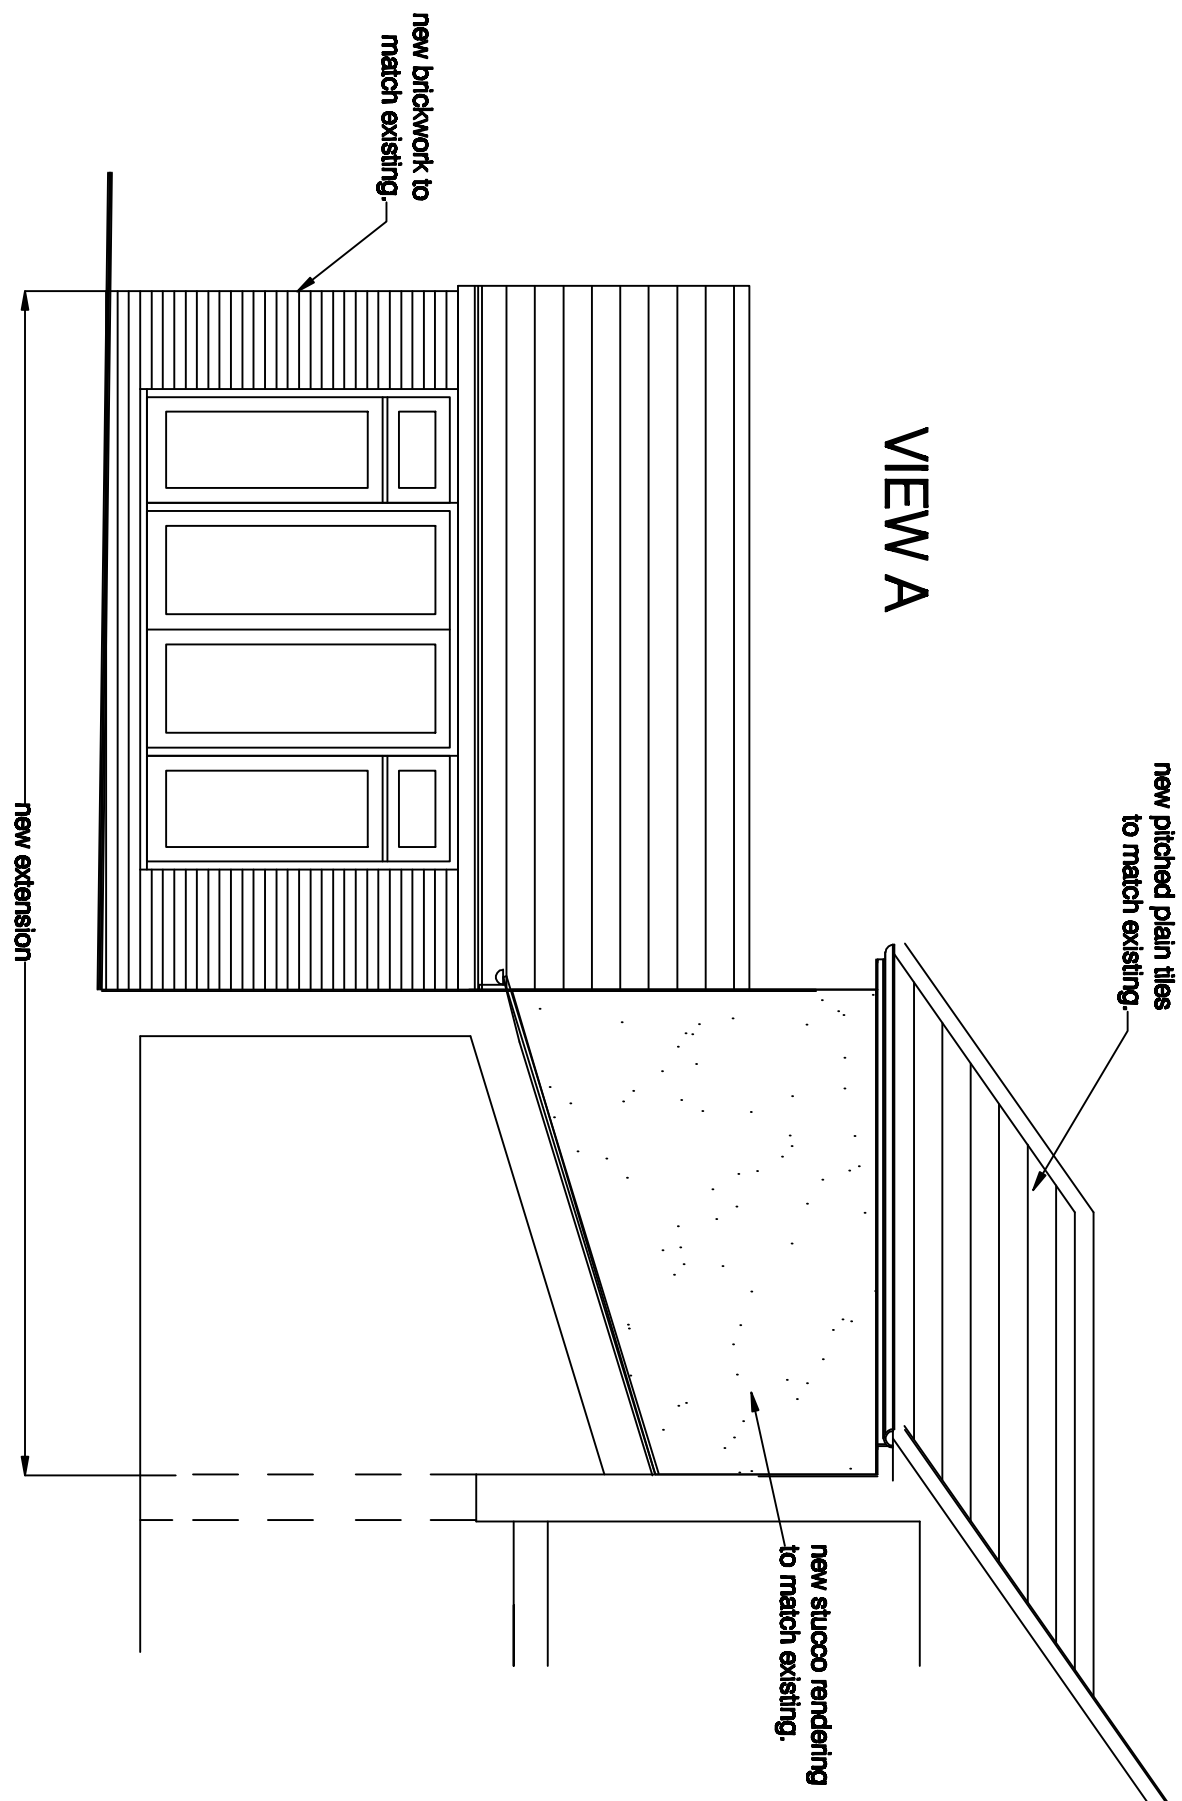


REAR

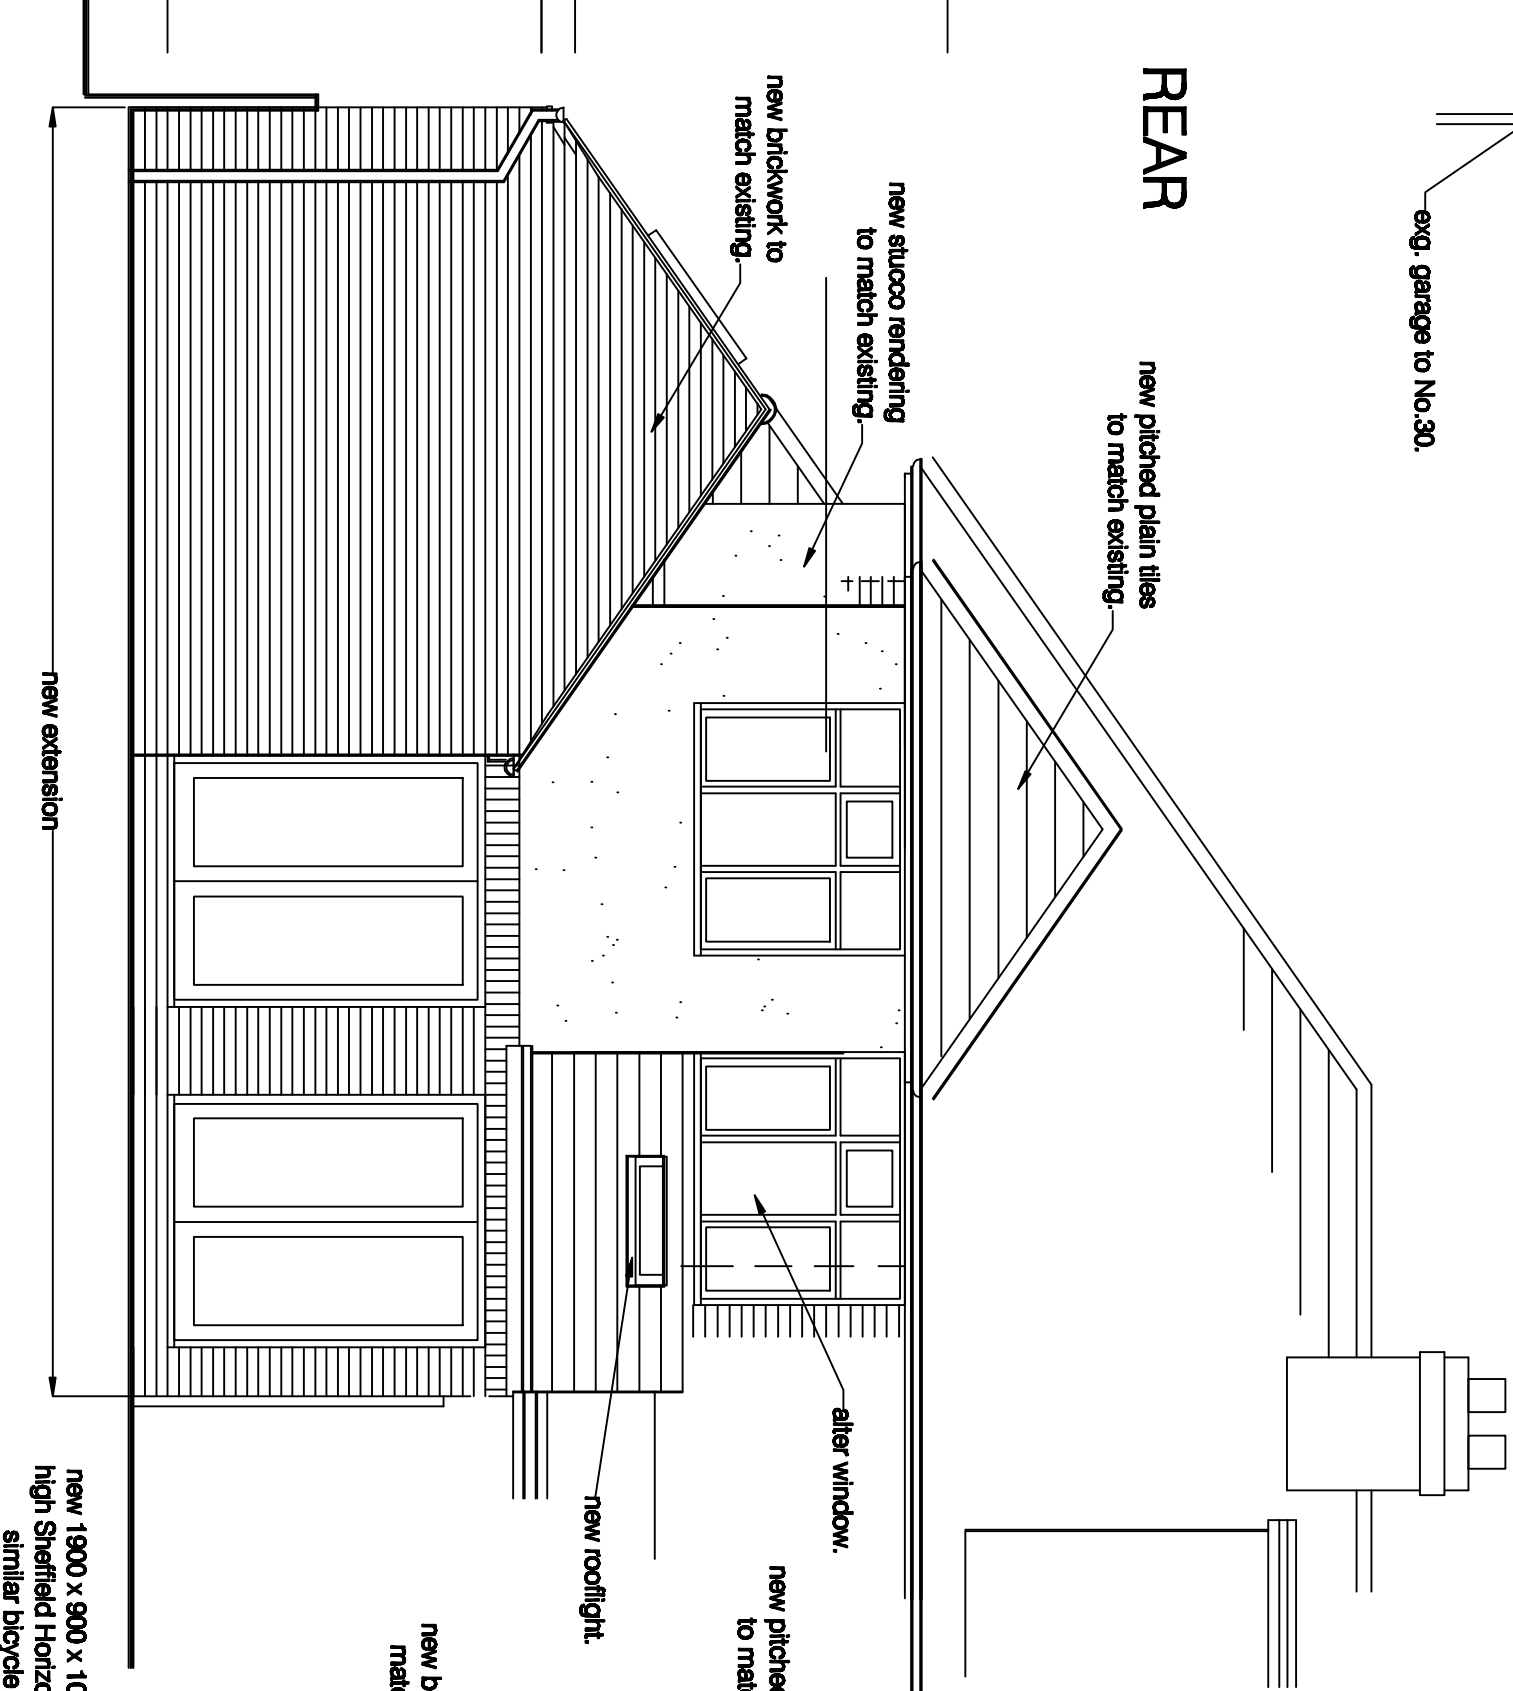

SIDE

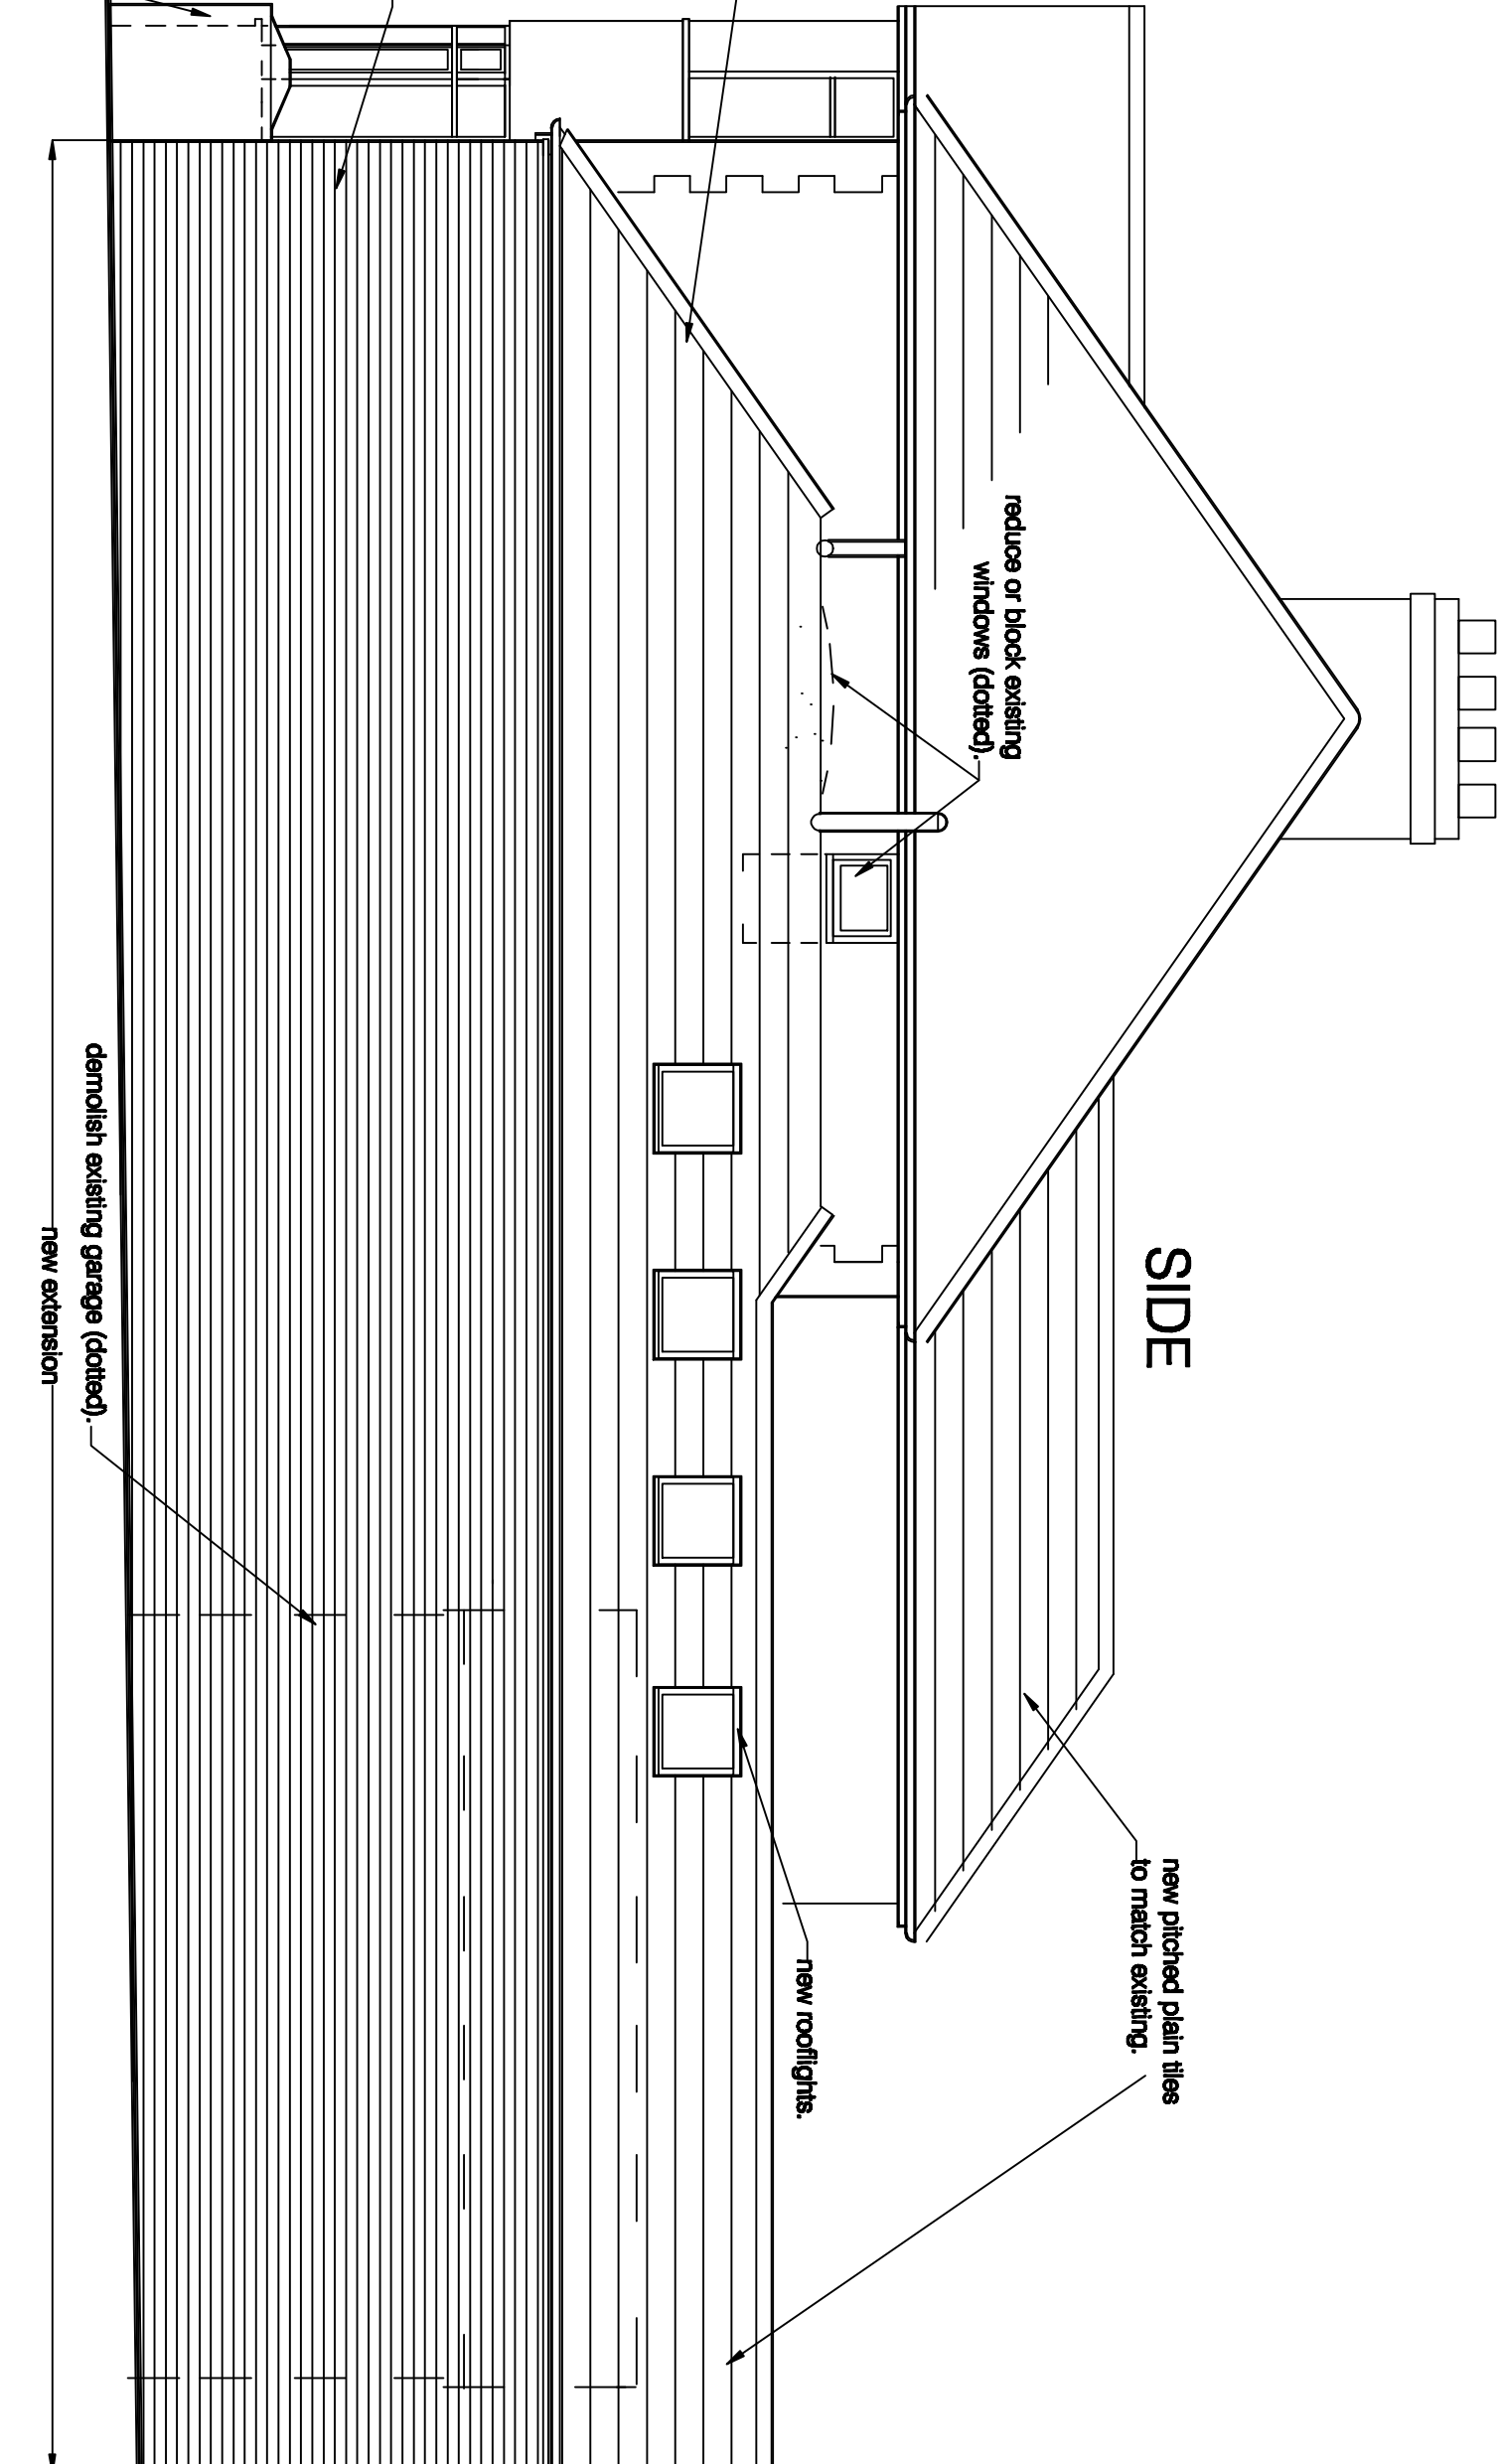

FRONT

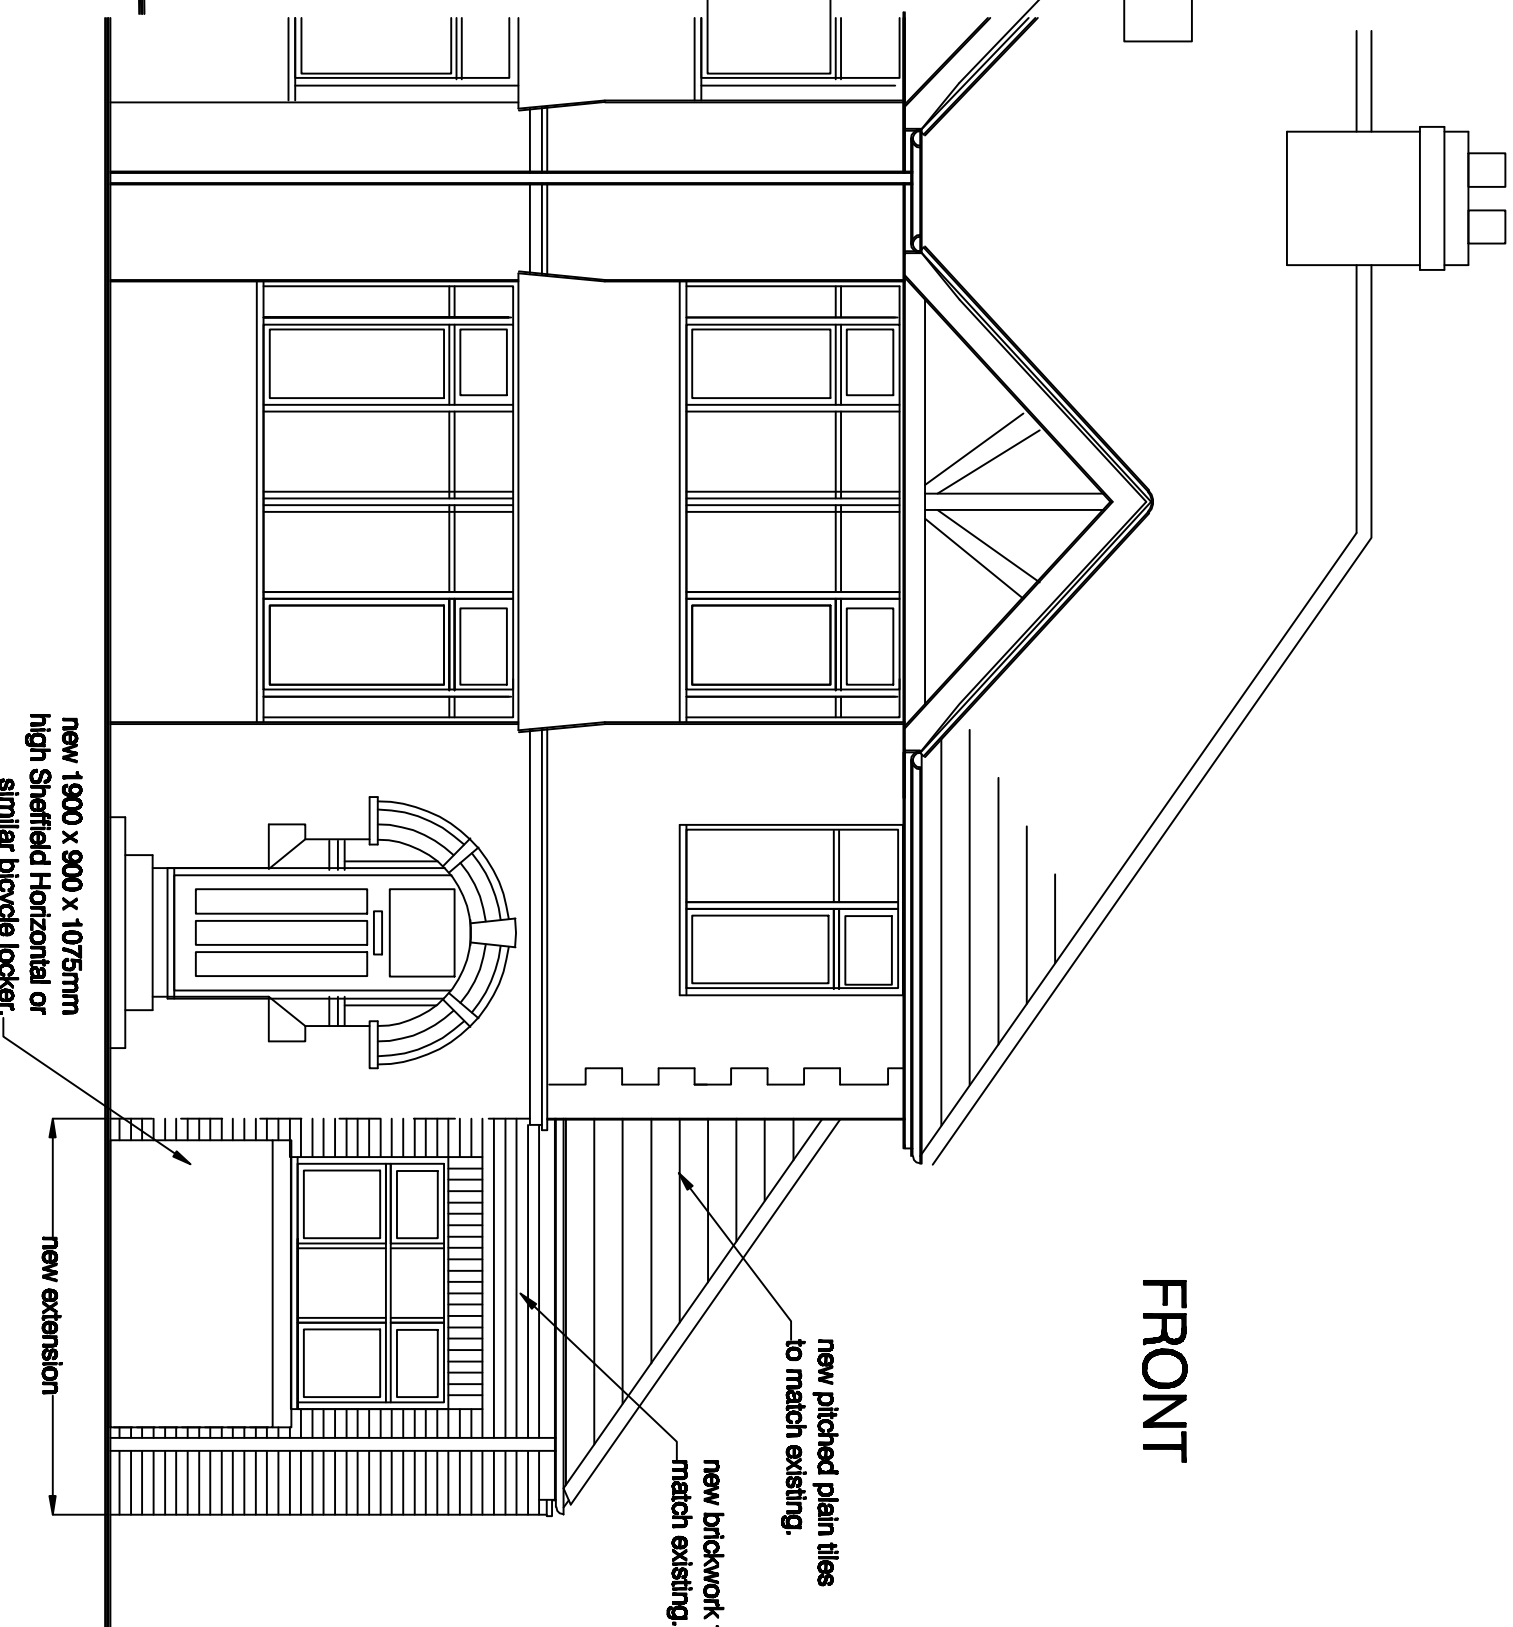

project
32 St Peter's Road
Reading, Berkshire

for
Mr S Tulail

Plans as Proposed

Drawing no:

1397 / 2 / b

M D Howlett
architectural consultant

11 Prospect Street, Caversham, Reading
Berkshire RG4 8JB. Tel/Fax: (0118) 947 7117
Email: pmharc@globalnet.co.uk

Date: October 2024

SCALE: 1:50@A1 & 1:100@A3

Revision a: Bicycle store & front shrubbery added, March 2025.

Revision b: Side parapet omitted, April 2025.