


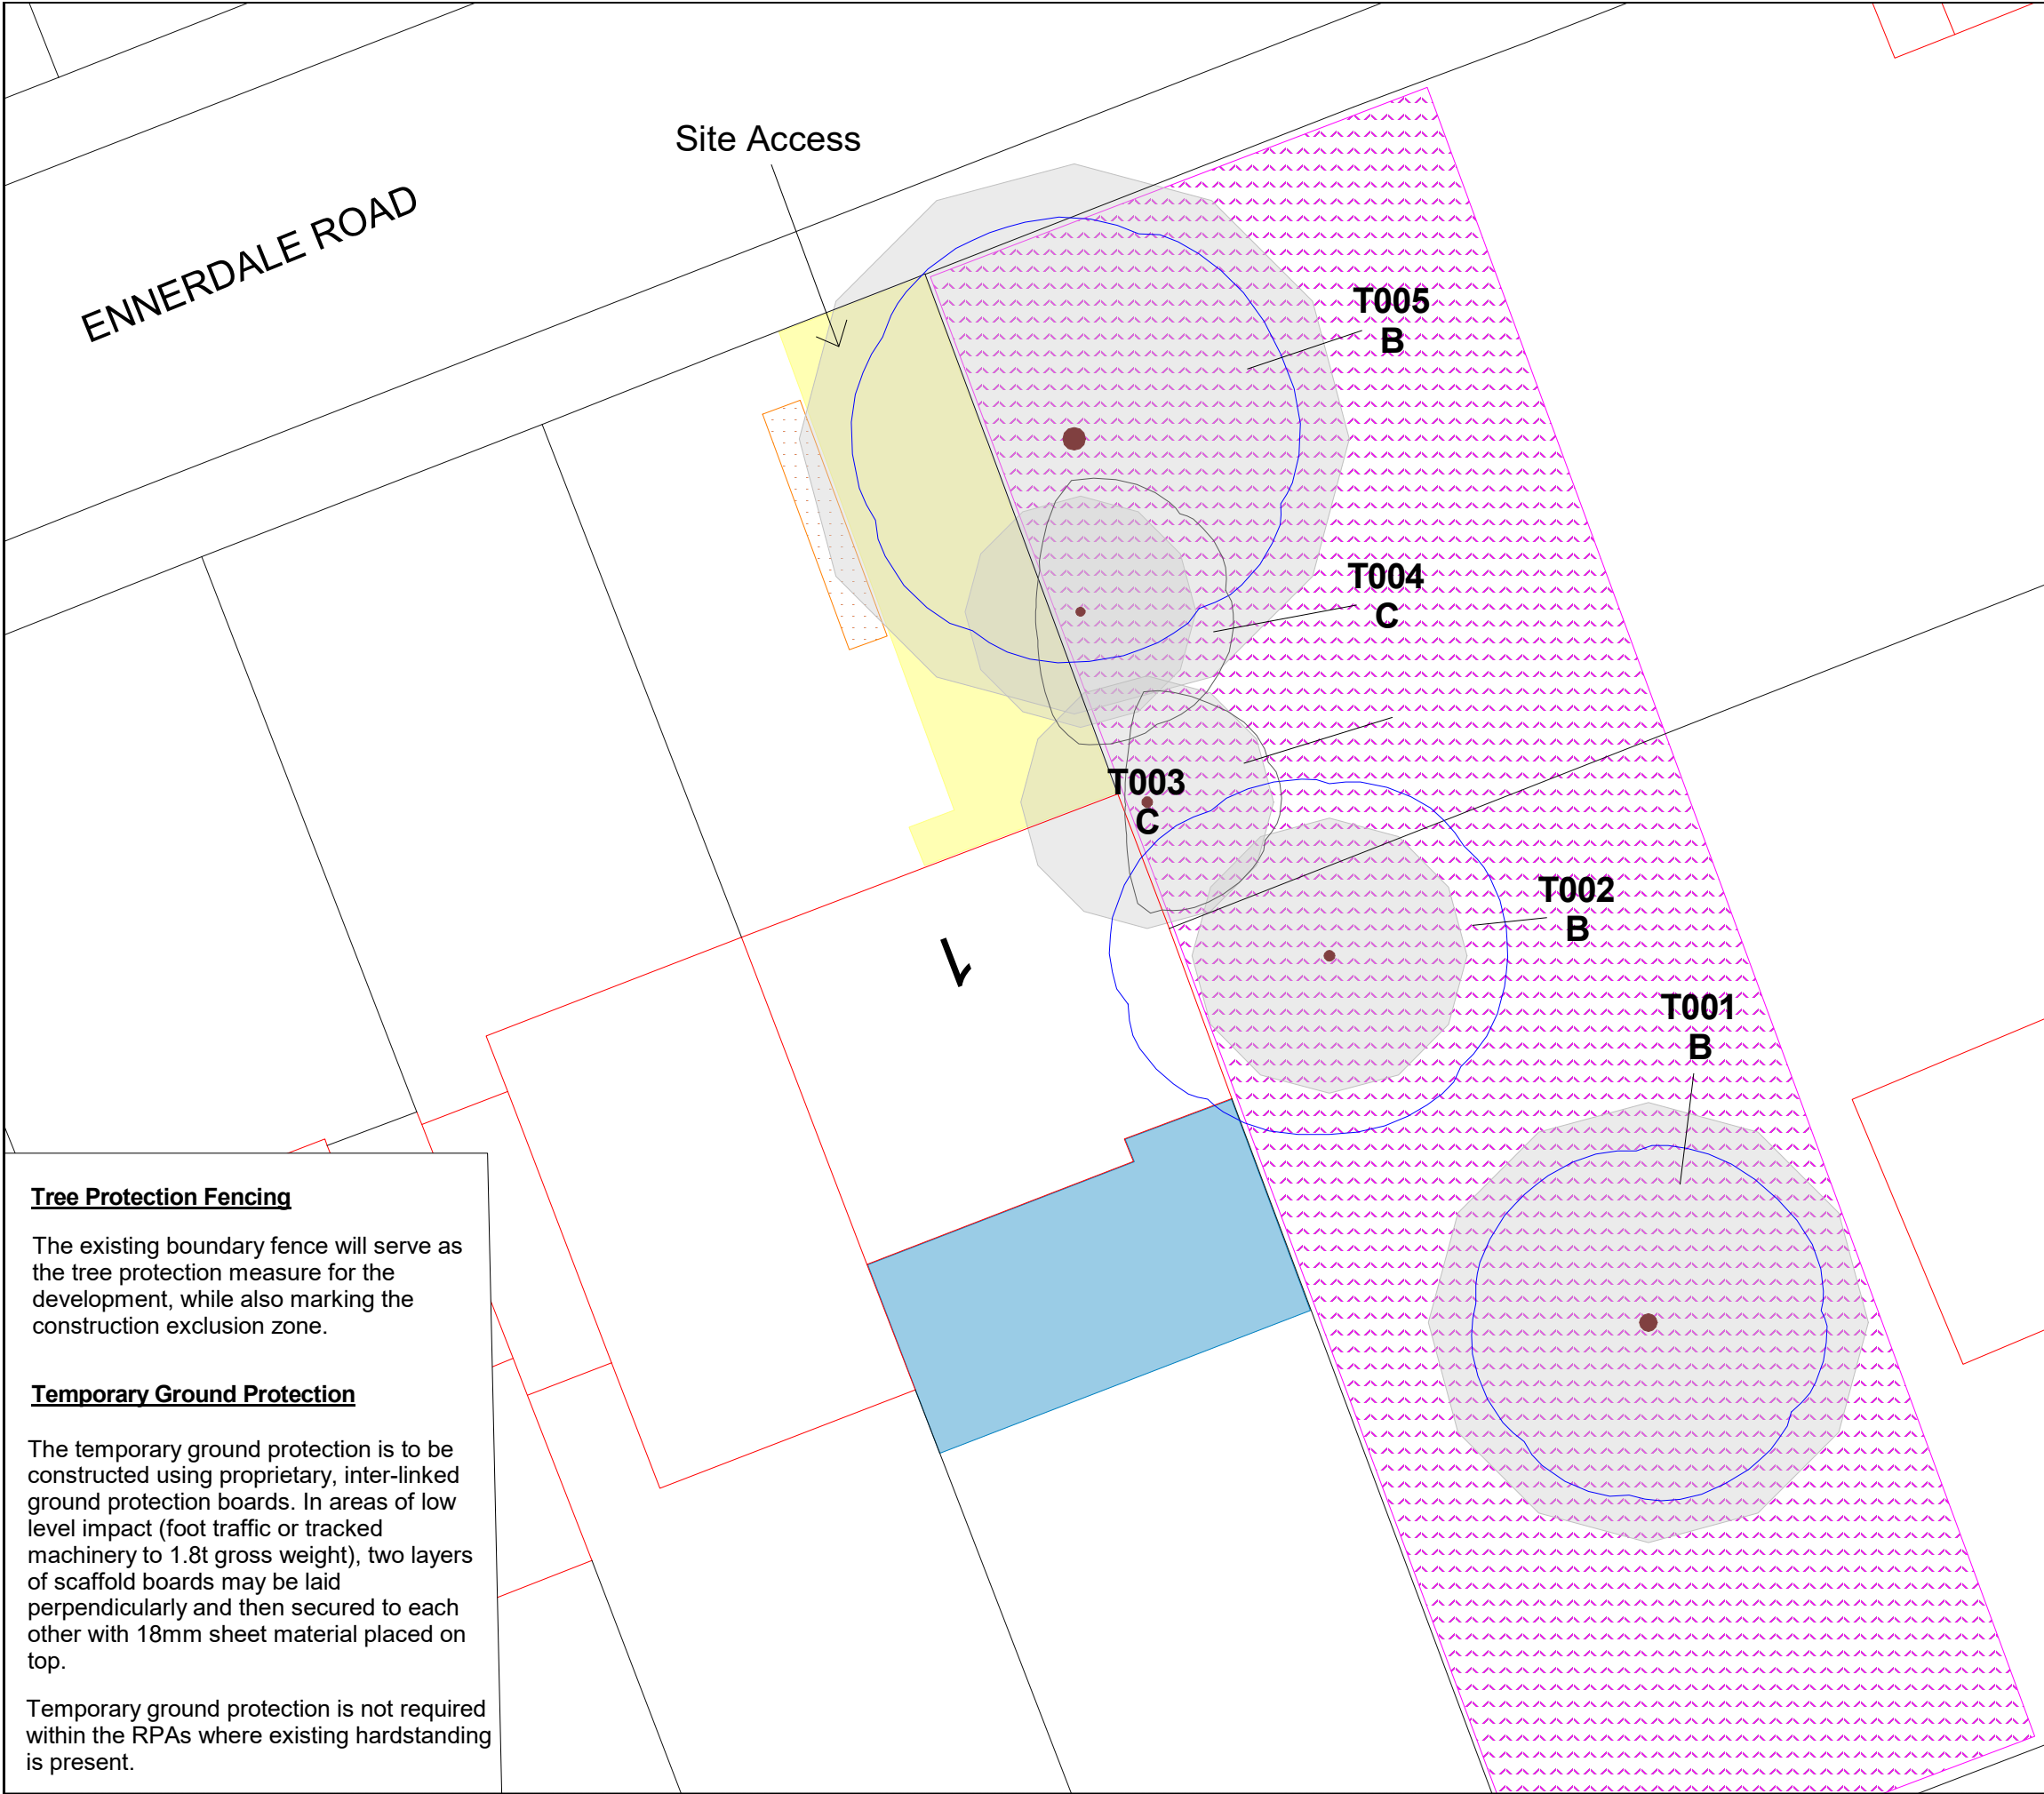

Plan Notes

The proposed development will have minor impact on the trees. No tree removal is necessary to accommodate the new driveway, and there have been no intrusions into the Root Protection Areas (RPA).



Pruning of the crowns of T002 and T003 will be necessary to support development. The trees will need to be pruned back to the boundary line, as their crowns currently extend over and are in contact with the existing roofline

No construction activity, disposal of dry or wet materials or access by construction workers will occur in the designated construction exclusion zone.

No RPA's have been re-drawn or amended to account for the constraints on rooting morphology.

Tree Legend

- Development Proposal
- Temporary Ground Protection
- Existing Driveway
- Construction Exclusion Zone.

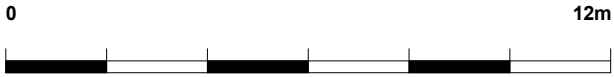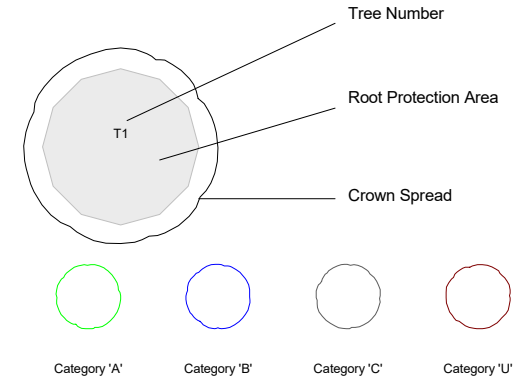

Connick Tree Care

New Pond Farm, Woodhatch Road, Reigate, Surrey. RH2 7QH
Tel:01737 779191
Email: info@connicktreecare.co.uk

Tree Protection and Retention Plan

SCALE : 1 : 150 @ A3	DATE : 02/04/2025
MAP FILENAME : 215653/TP&RP/JH SITE: 1 Ennerdale, Reading, Berkshire, RG2 7HH	

Map data shown may contain Ordnance Survey @ products supplied by Pear Technology Services Ltd; Email: info@peartechology.co.uk
© Crown Copyright and database rights from date shown above
Ordnance Survey @ licence number 100023148