


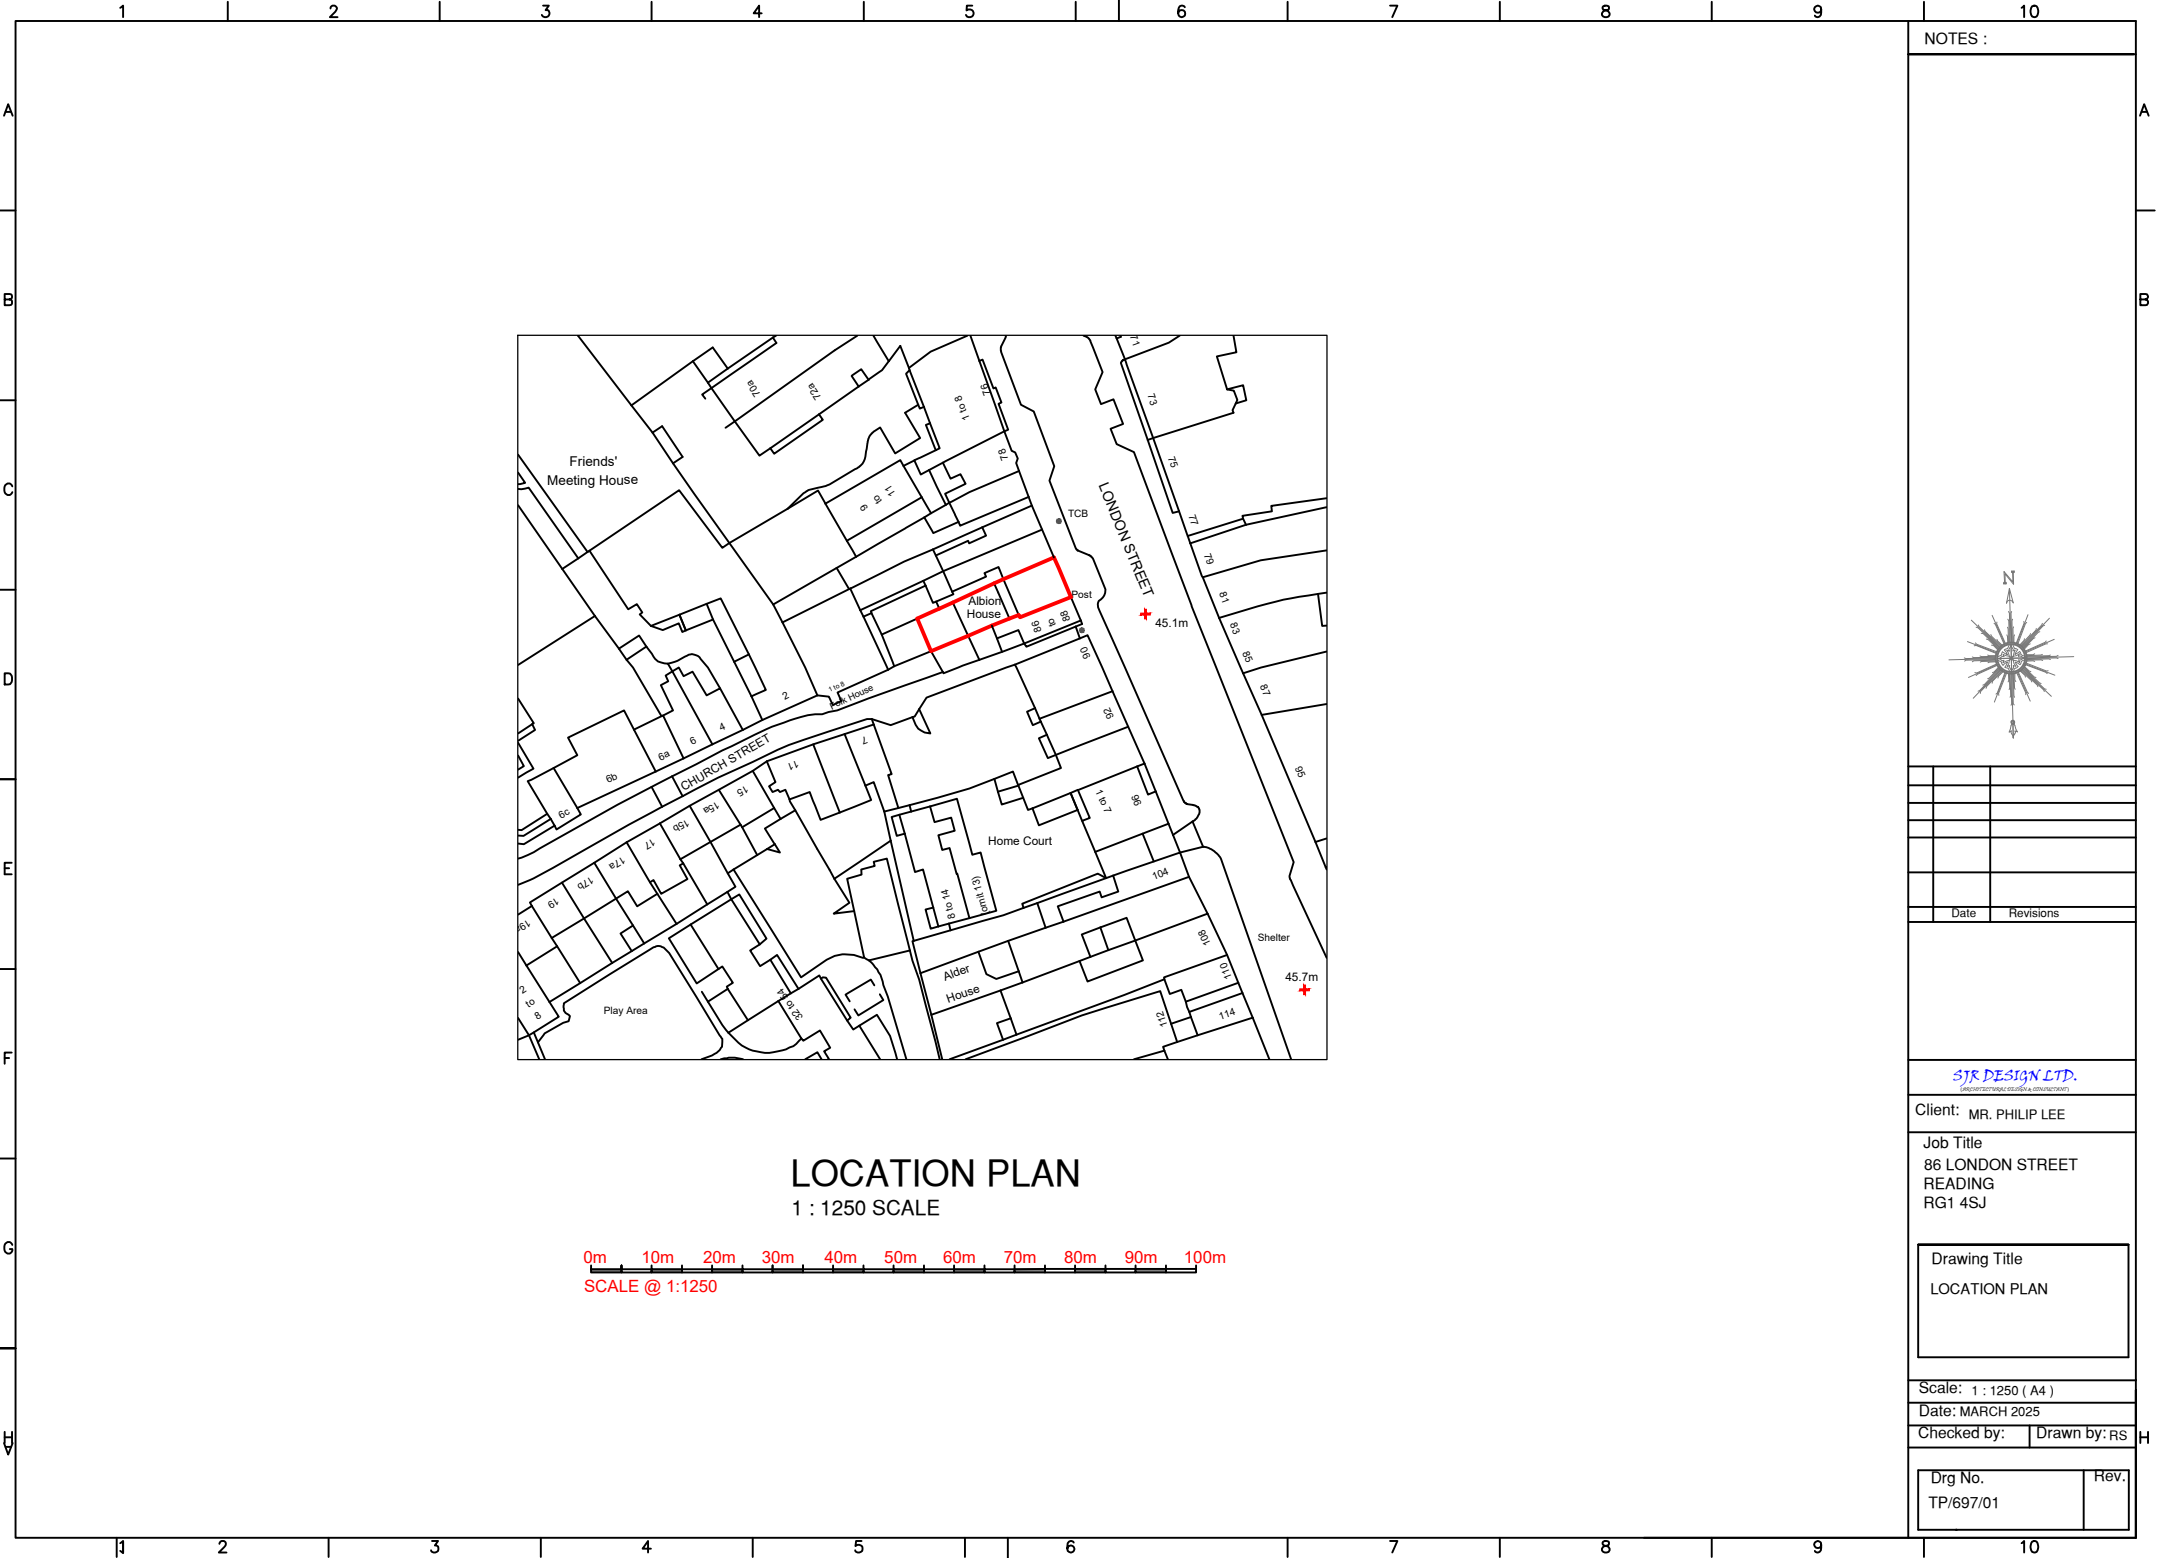

LOCATION PLAN
1 : 1250 SCALE

0m 10m 20m 30m 40m 50m 60m 70m 80m 90m 100m
SCALE @ 1:1250

NOTES :



Date	Revisions

Client: MR. PHILIP LEE

Job Title
86 LONDON STREET
READING
RG1 4SJ

Drawing Title
LOCATION PLAN

Scale: 1 : 1250 (A4)
Date: MARCH 2025
Checked by: Drawn by: RS

Drg No. TP/697/01	Rev.
----------------------	------