FRONT ELEVATION

SIDE ELEVATION

REAR ELEVATION

SIDE ELEVATION

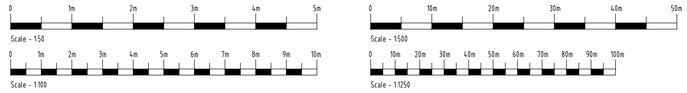

BDS Surveyors Limited

PO Box 3303
Reading
RG1 9SZ

Phone:
0118 9884477

E-mail:
mail@bdssurveyors.co.uk

Web:
www.bdssurveyors.co.uk

Project
Two storey side extension to
86 KIDMORE END ROAD
EMMER GREEN
READING

Drawing title
PROPOSED PLANS & ELEVATIONS

Client	Scale
Mr & Mrs P HASELL	1:50 1:100

Drawing number & status	Rev	Date
6995:25:2	A	11.03.25
PLANNING		Drawn by TCG

Revisions
A 03.04.25 Tree protection fence details added

Scale bar - each bar measures 10mm

Drawing Copyright © BDS Surveyors Ltd A1 594 x 841mm

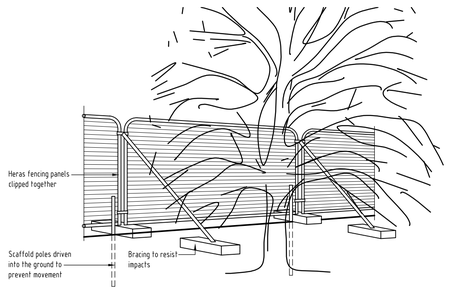

TREE PROTECTION FENCING

Fencing to be erected prior to works commencing and retained in position until completion

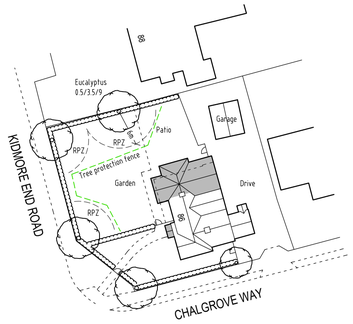

PROPOSED SITE PLAN

Scale 1:500

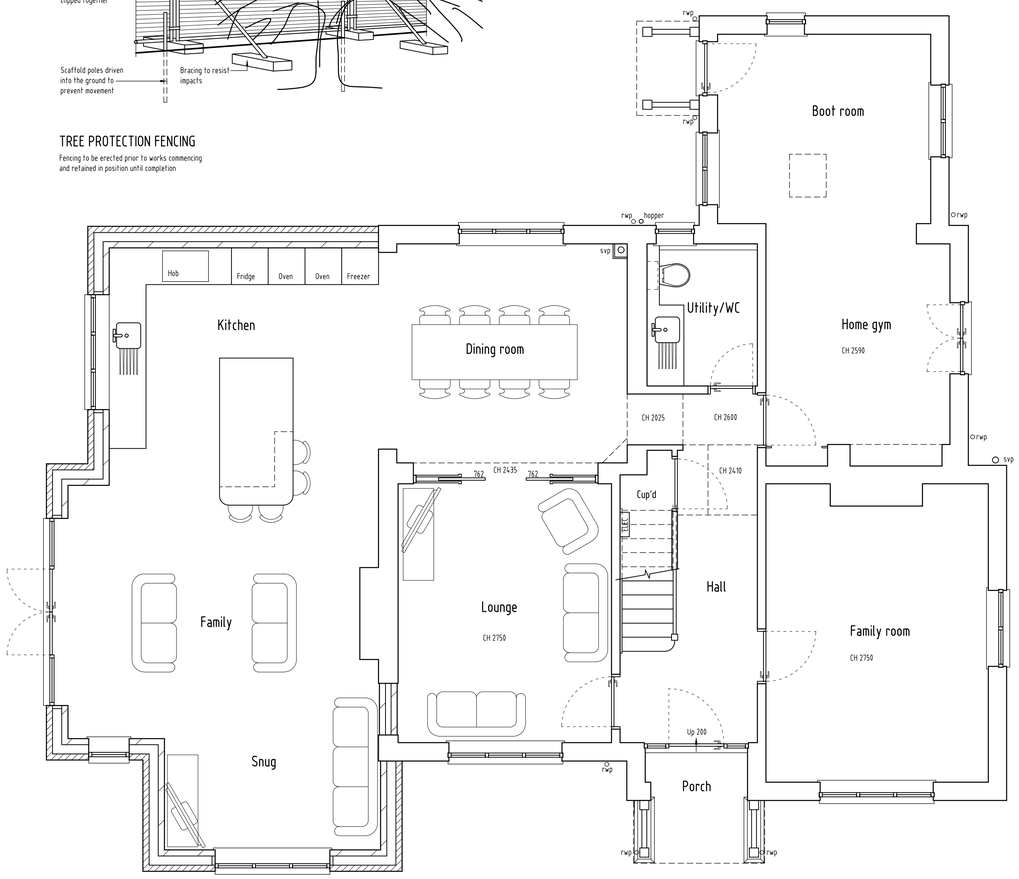

GROUND FLOOR PLAN

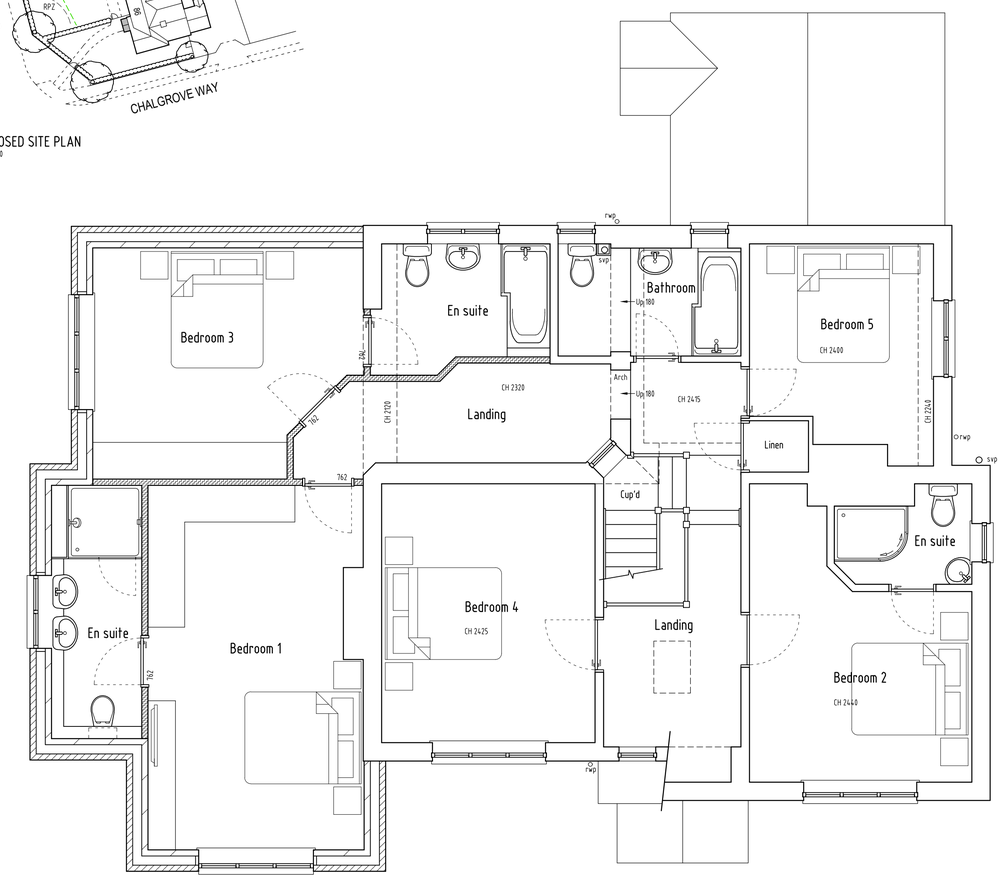

FIRST FLOOR PLAN